


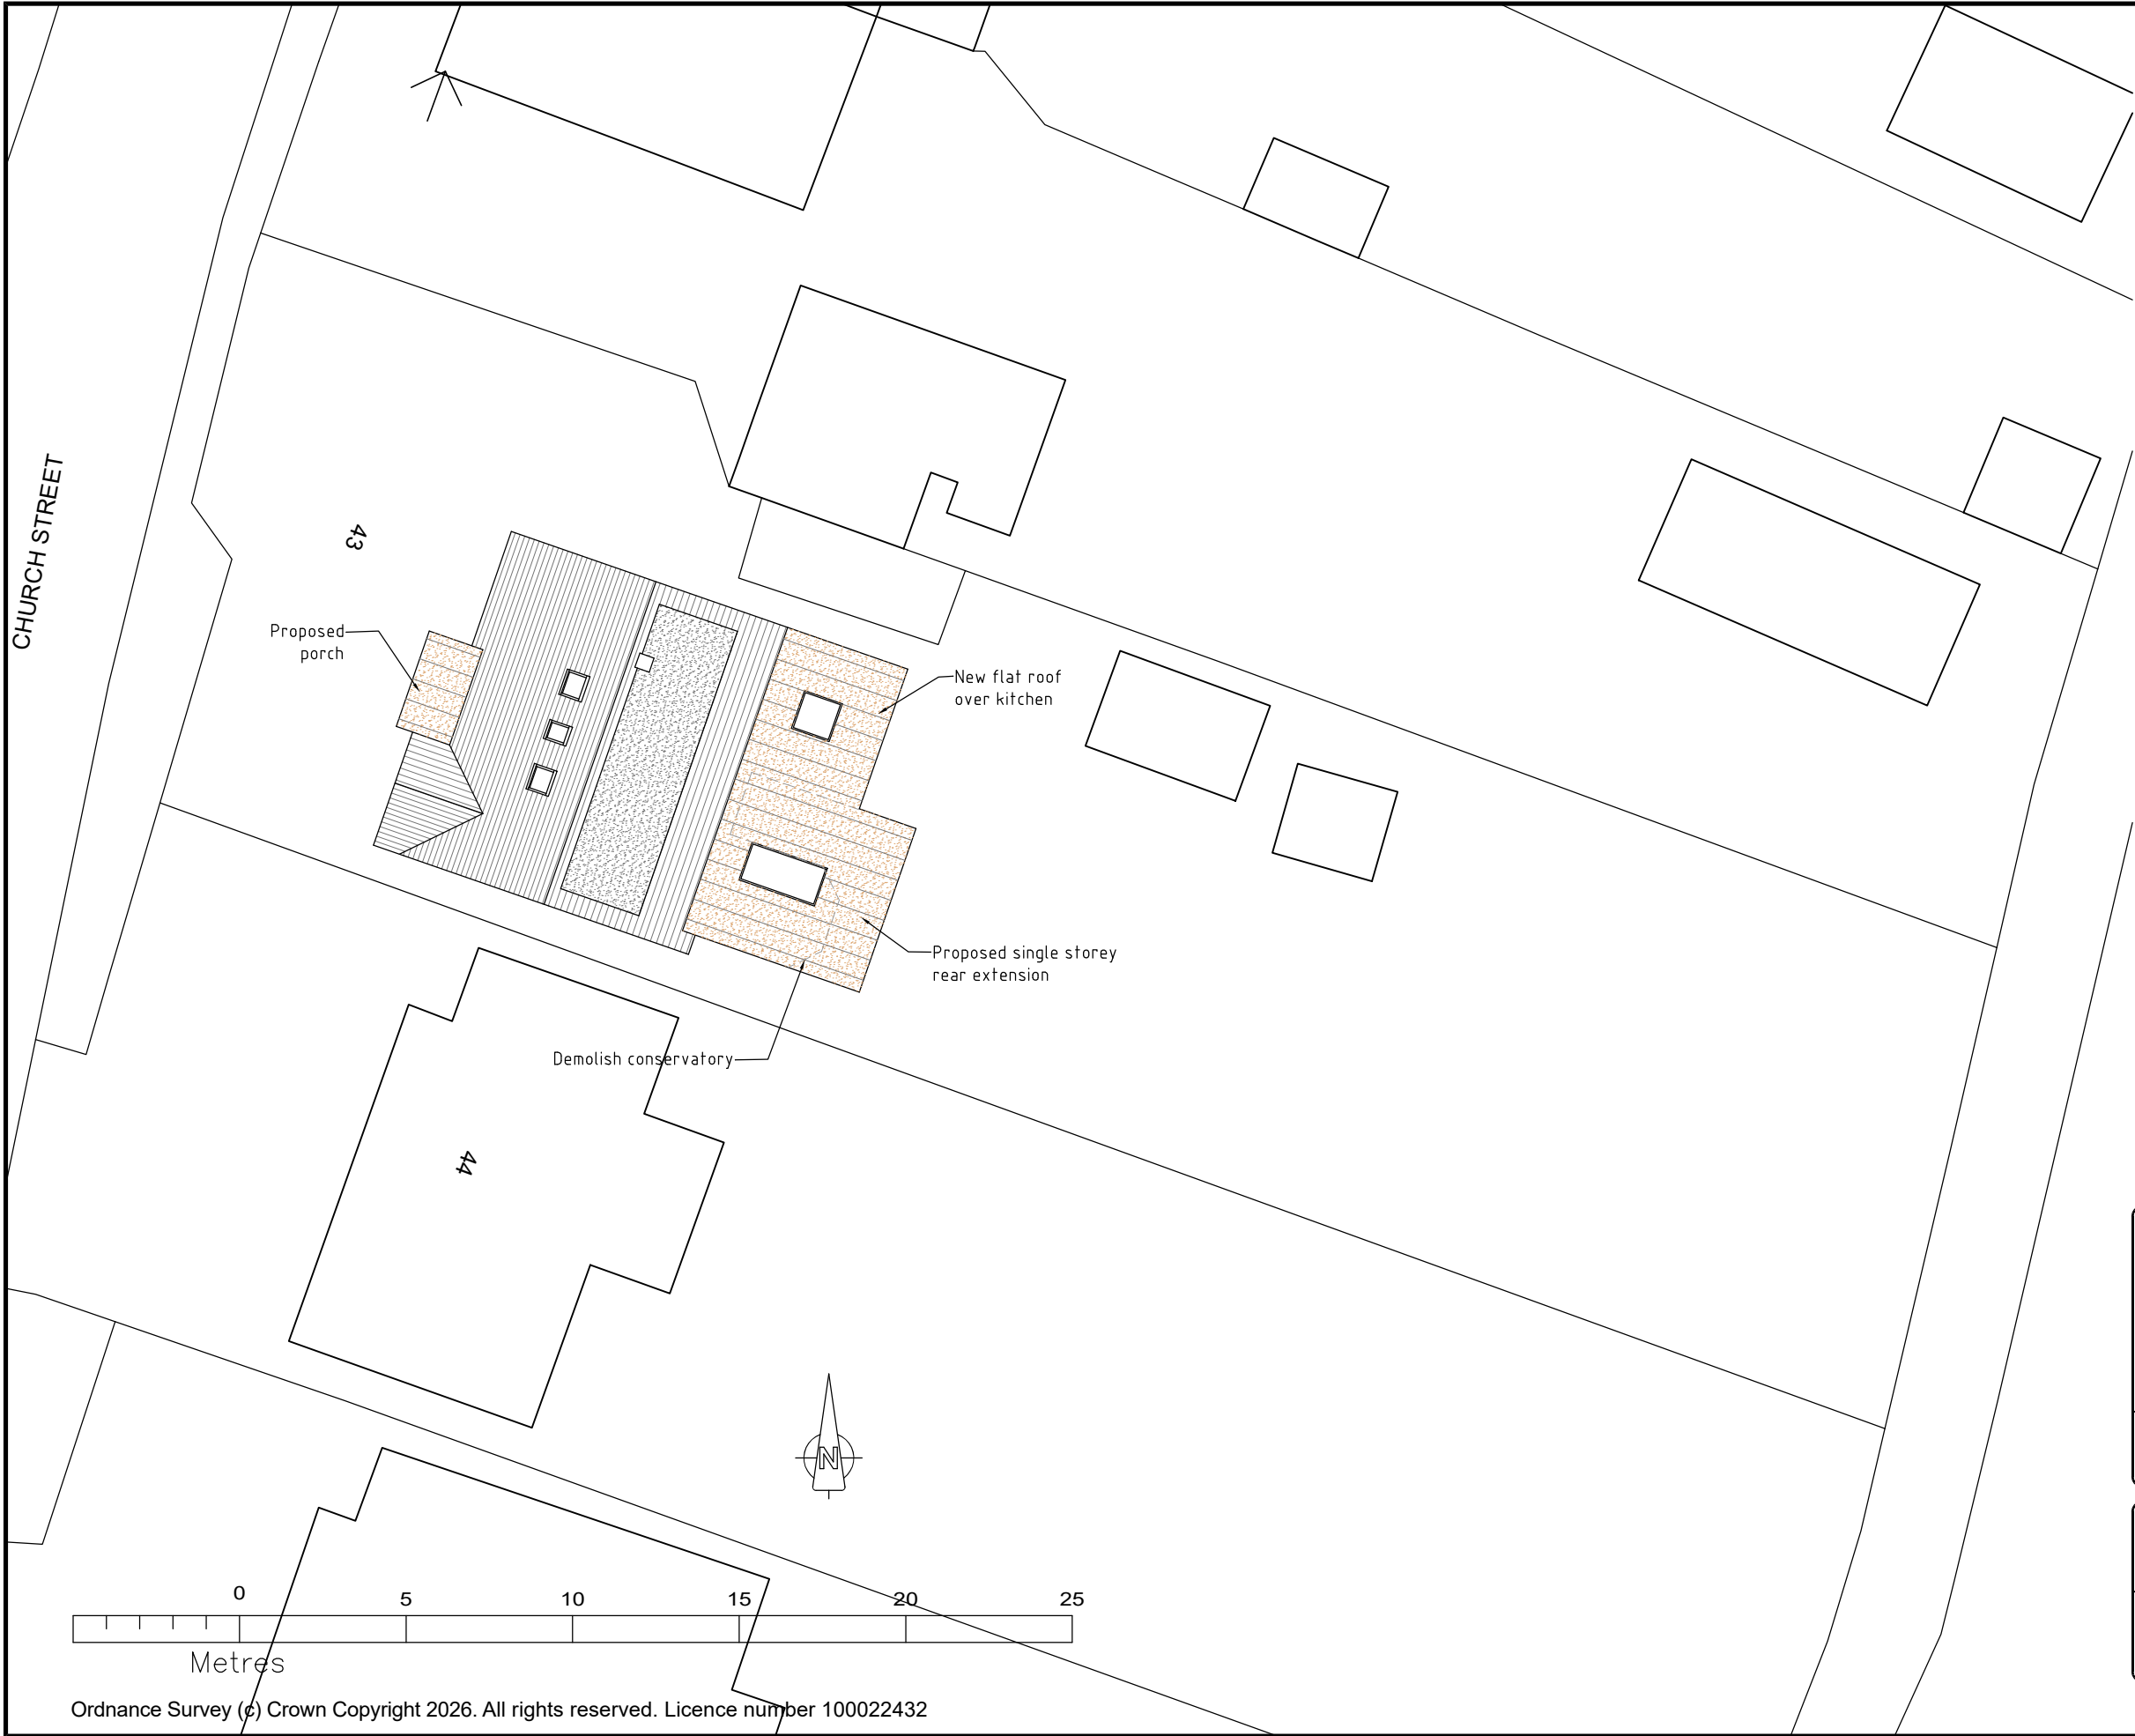

NOTES

All levels, dimensions and construction details to be checked on-site by the contractors before work commences. All construction details to comply with the latest Building Regulations, British Standard Specifications and Codes of Practice.



CHILTON HOUSE, CHARNHAM LANE
HUNGERFORD, BERKSHIRE. RG17 0EY
TEL :- 01488-683424 FAX :- 01488-683500

DRAWING TITLE			
Proposed Rear Extension 43 Church Street, Great Bedwyn, SN8 3PQ for Mr & Mrs N. Naumova			
SCALE	DATE	DRAWN BY	APPROVED BY
1:200	Feb 2026	JS	
DRAWING NUMBER			REV
3437-02C			
CAD REFERENCE			
Block Plan			A3