


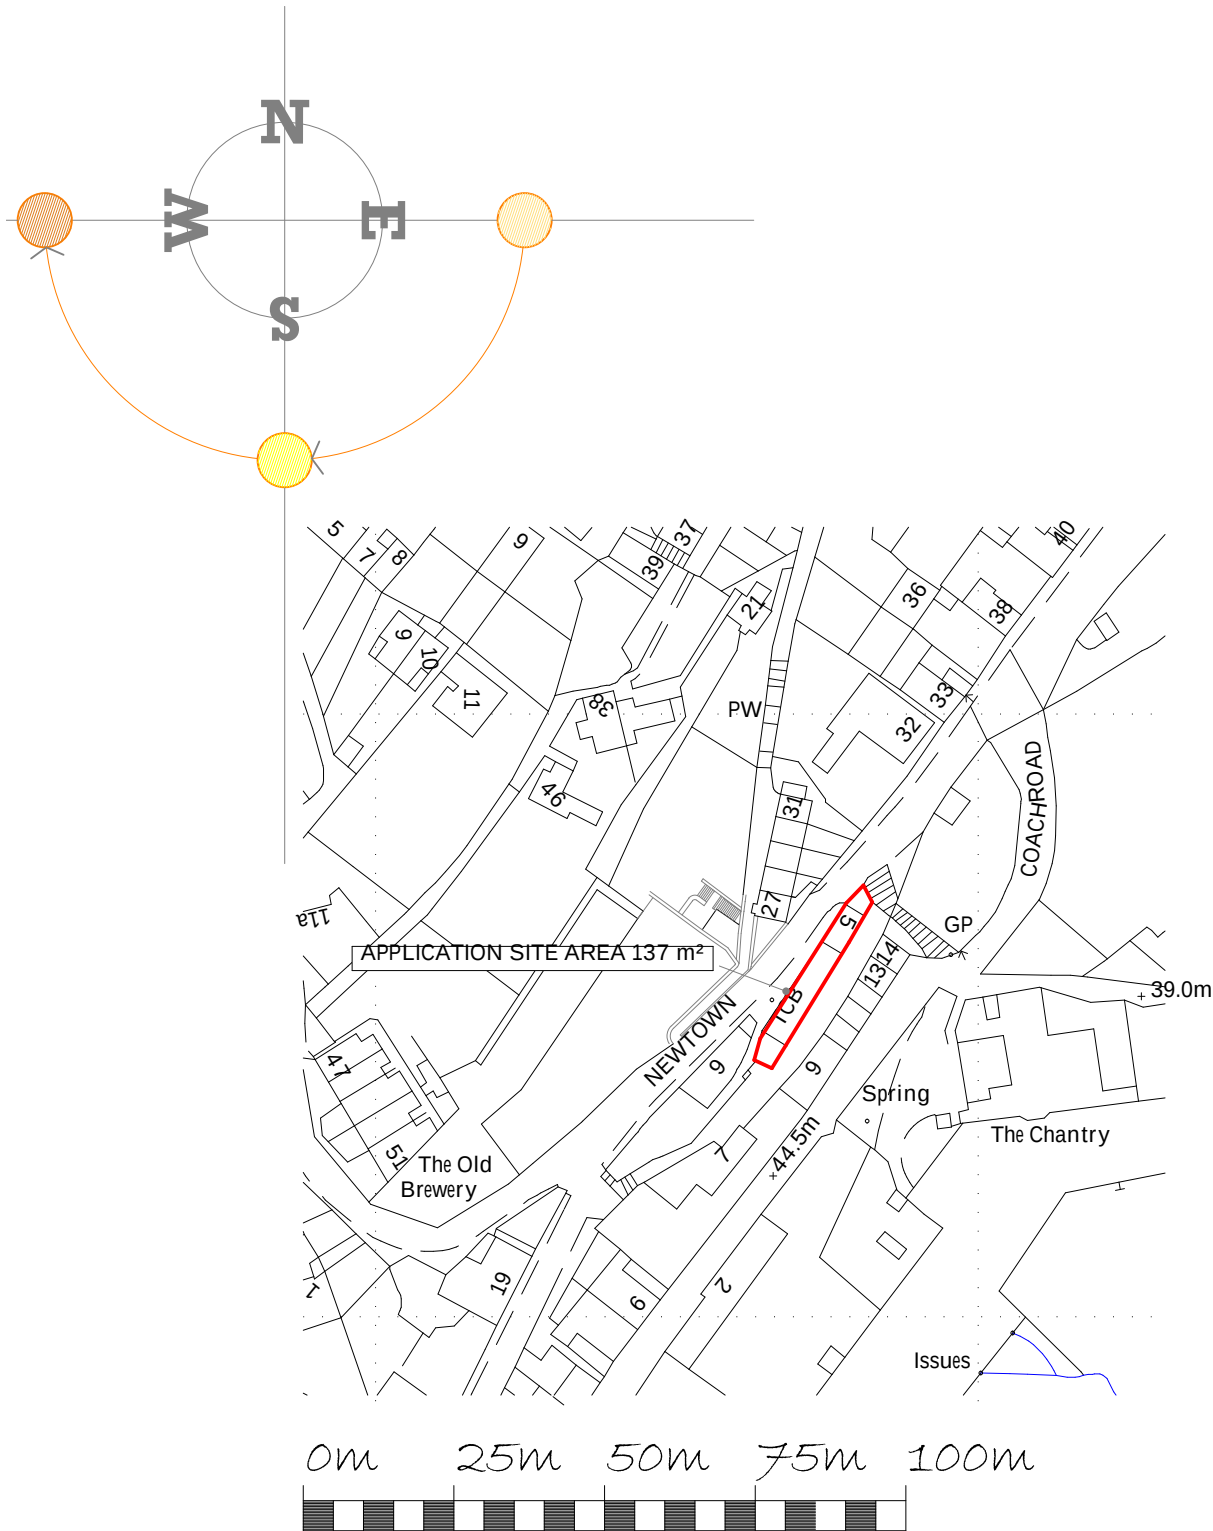

Revision

Curtis Cryer : Architects

5a Frome Road, Bradford on Avon, BA15 1LB

T : 01225 865551 E : david@curtiscryer.co.uk W : www.curtiscryer.co.uk

Job 5 Barton Steps, Bradford on Avon, BA15 1NF

Drawing Location Plan

date	March 2024	scale	1/1250 @ A4	No.	2090/000
------	------------	-------	-------------	-----	----------

drawn by David Cryer