
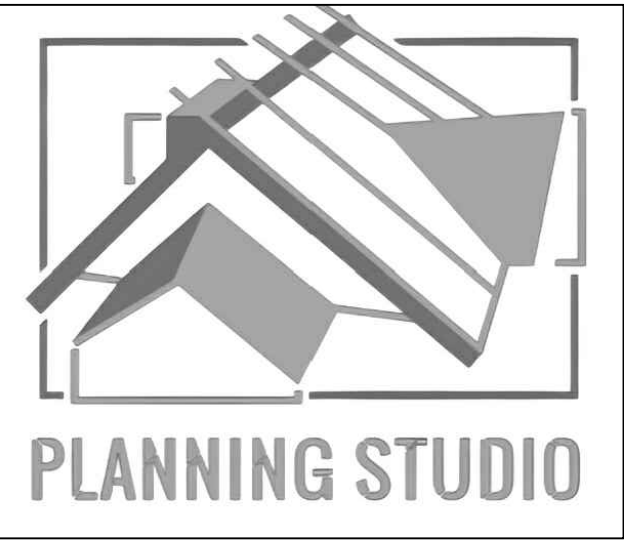
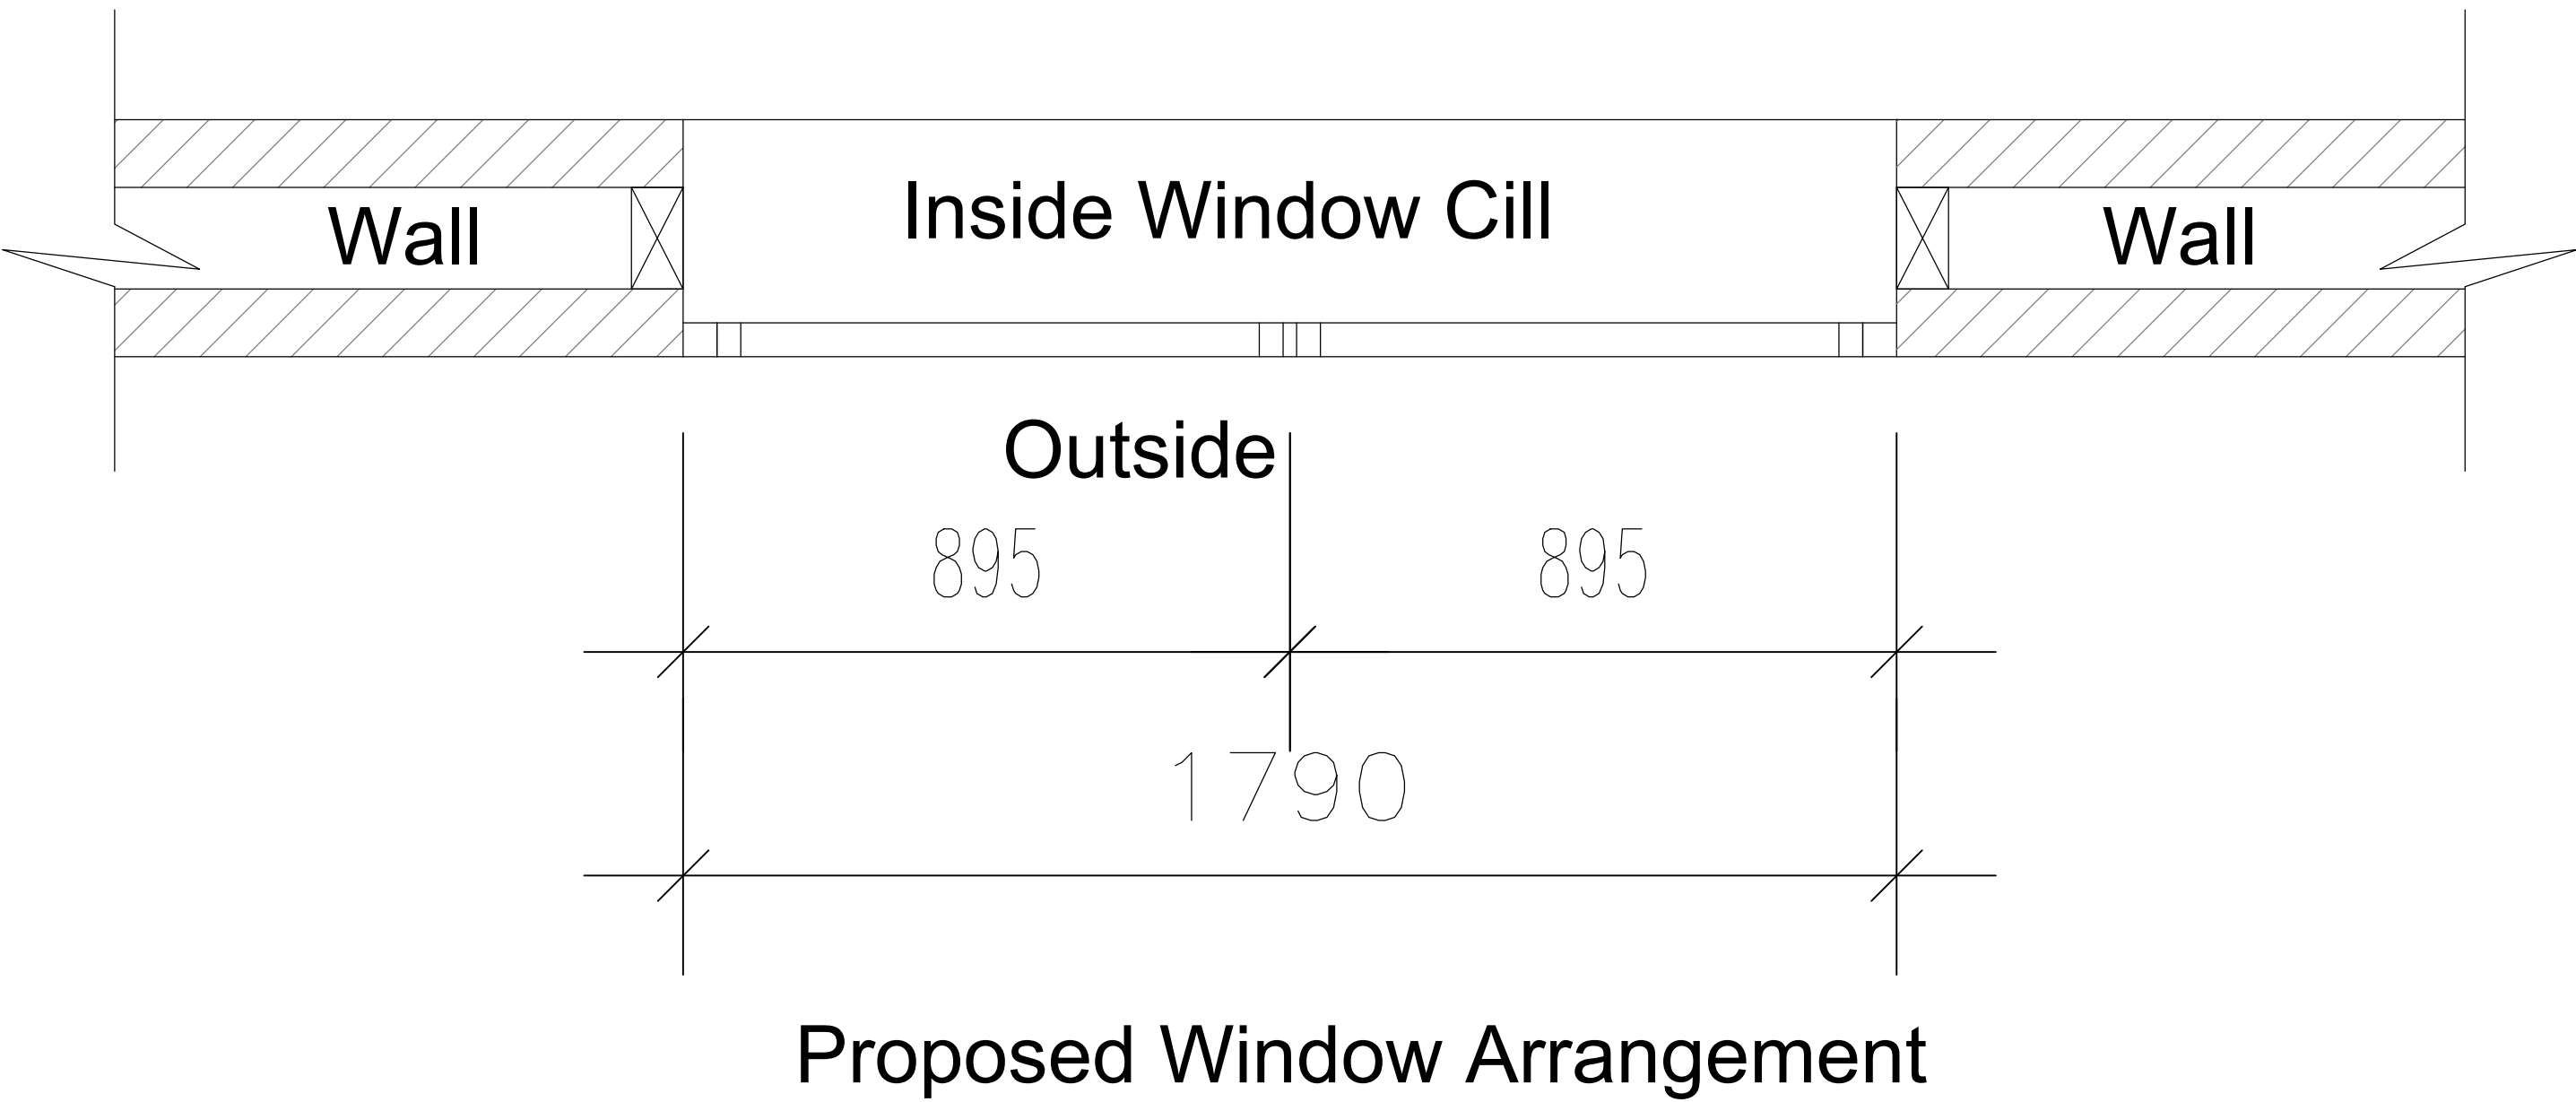


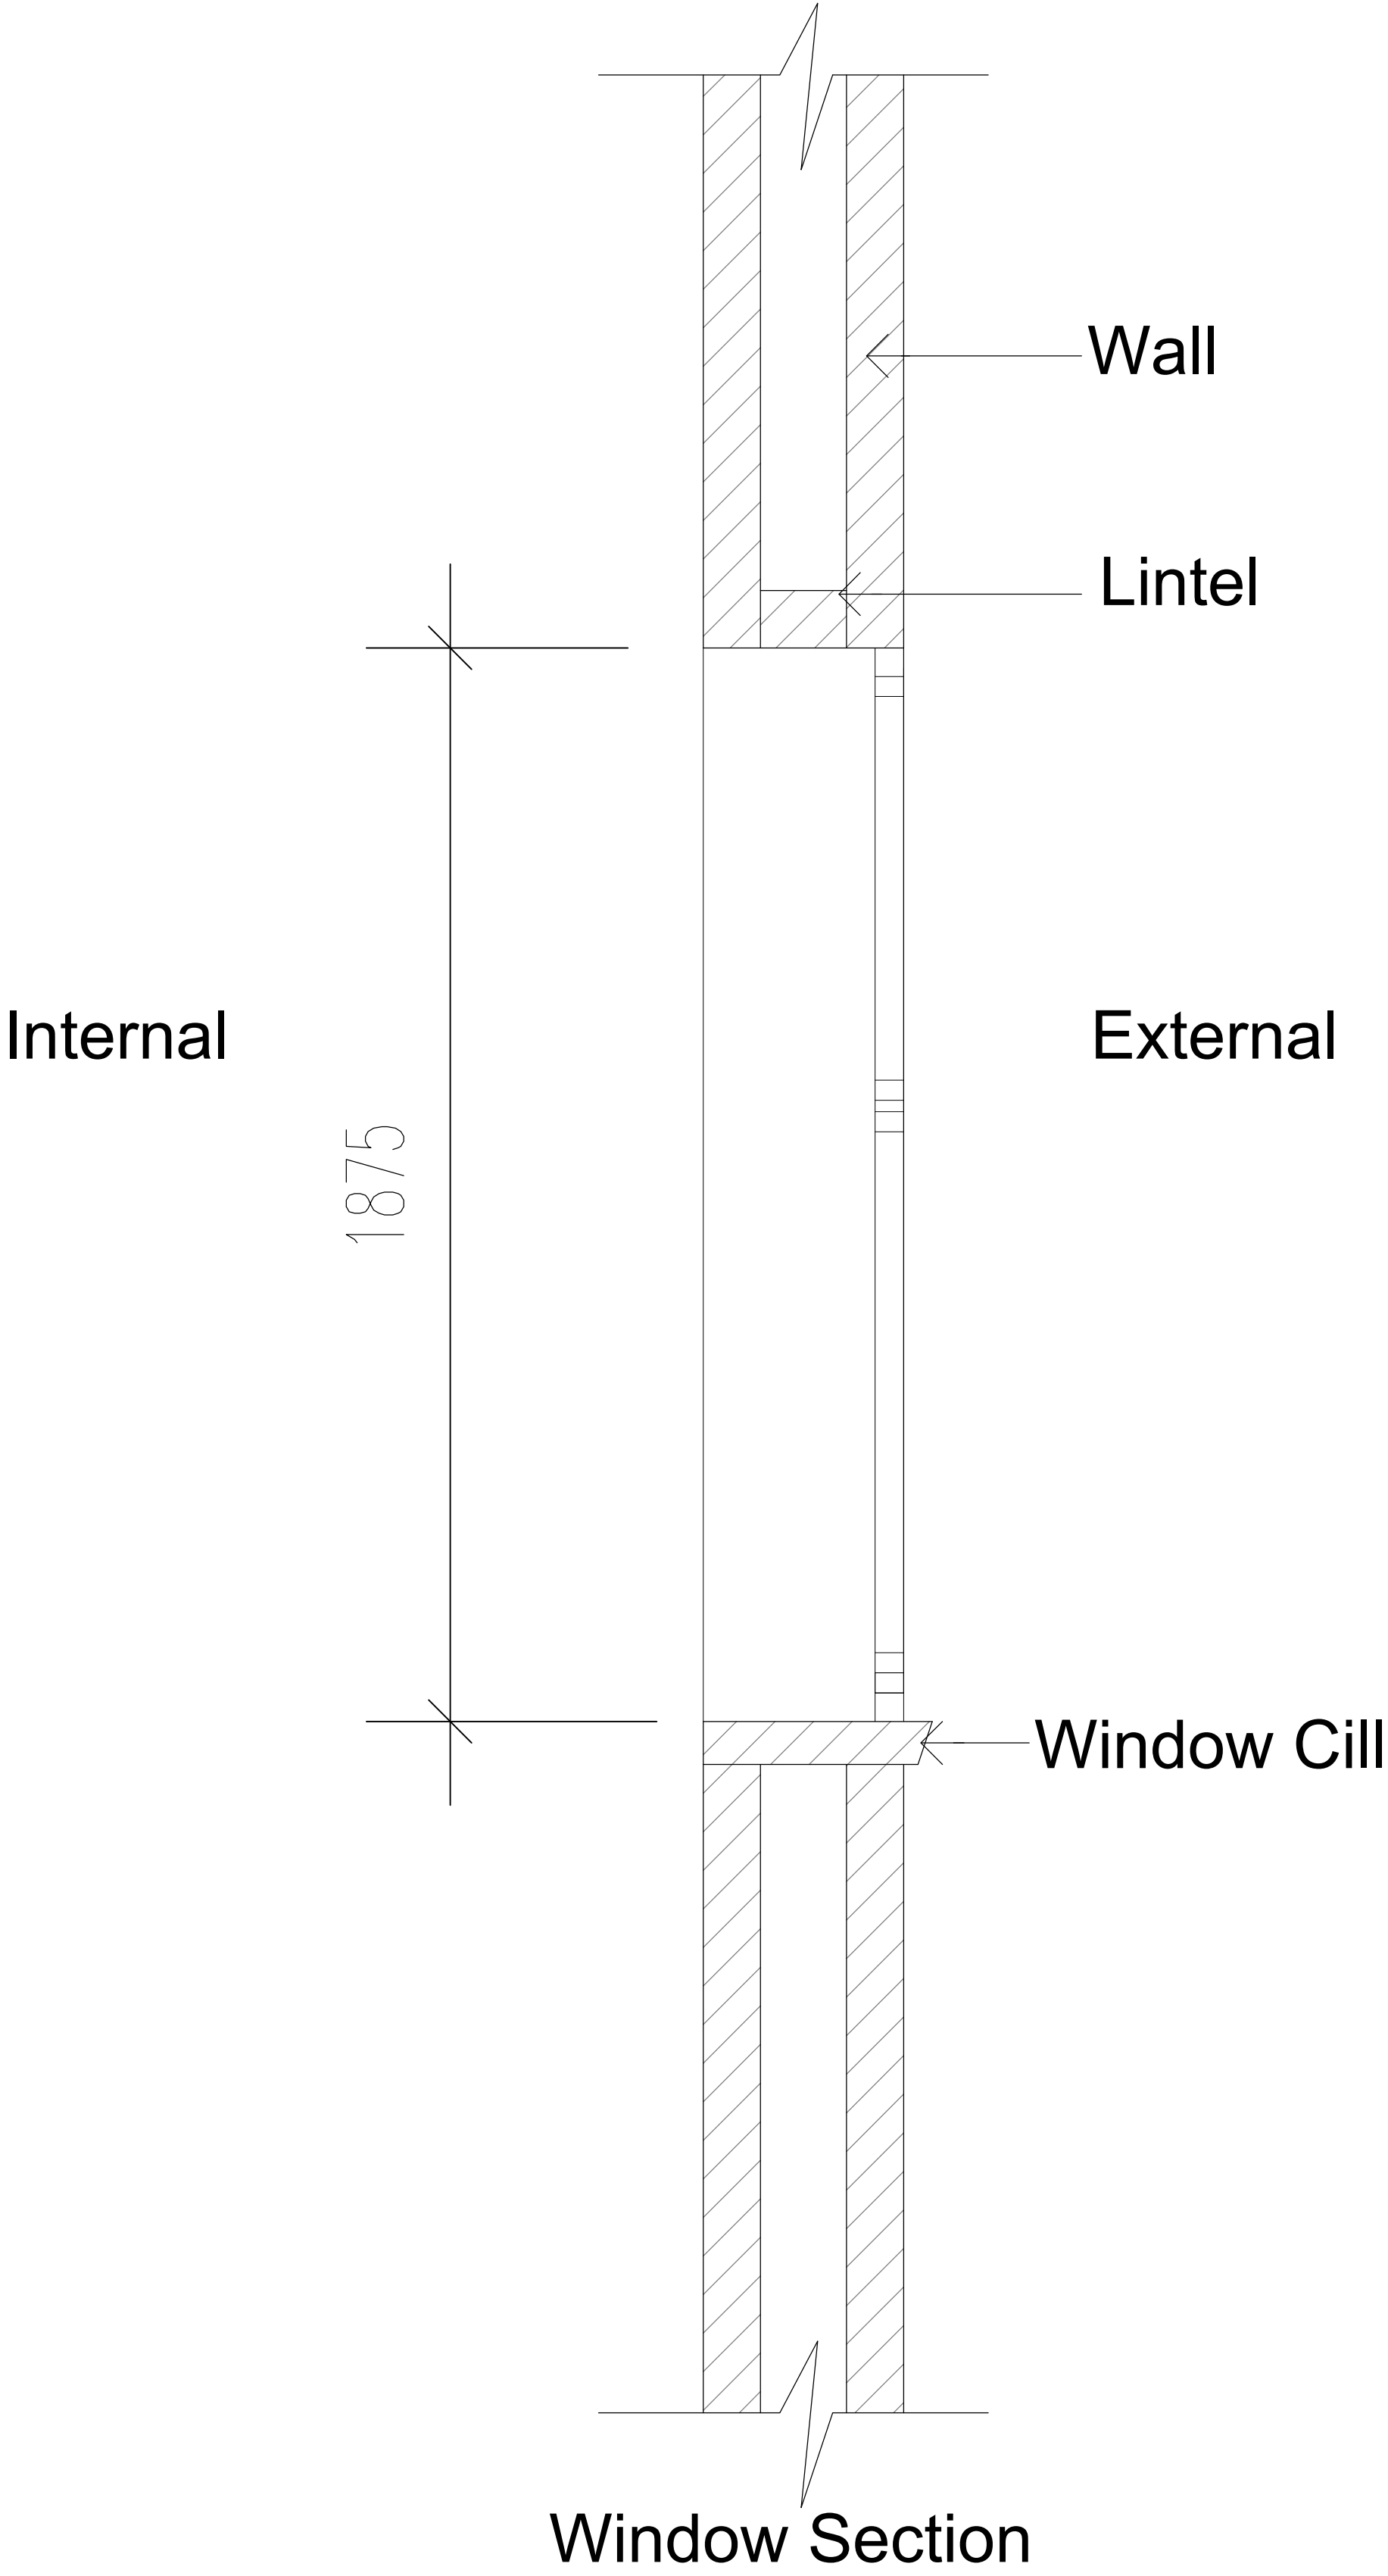

Project WINDOW	
Drawing SECTION DETAILS	
Dwg No. 103	Date FEBRUARY 2026
Scale @ A1 1:10	

Scale 1:10 0 100 250 500mm