

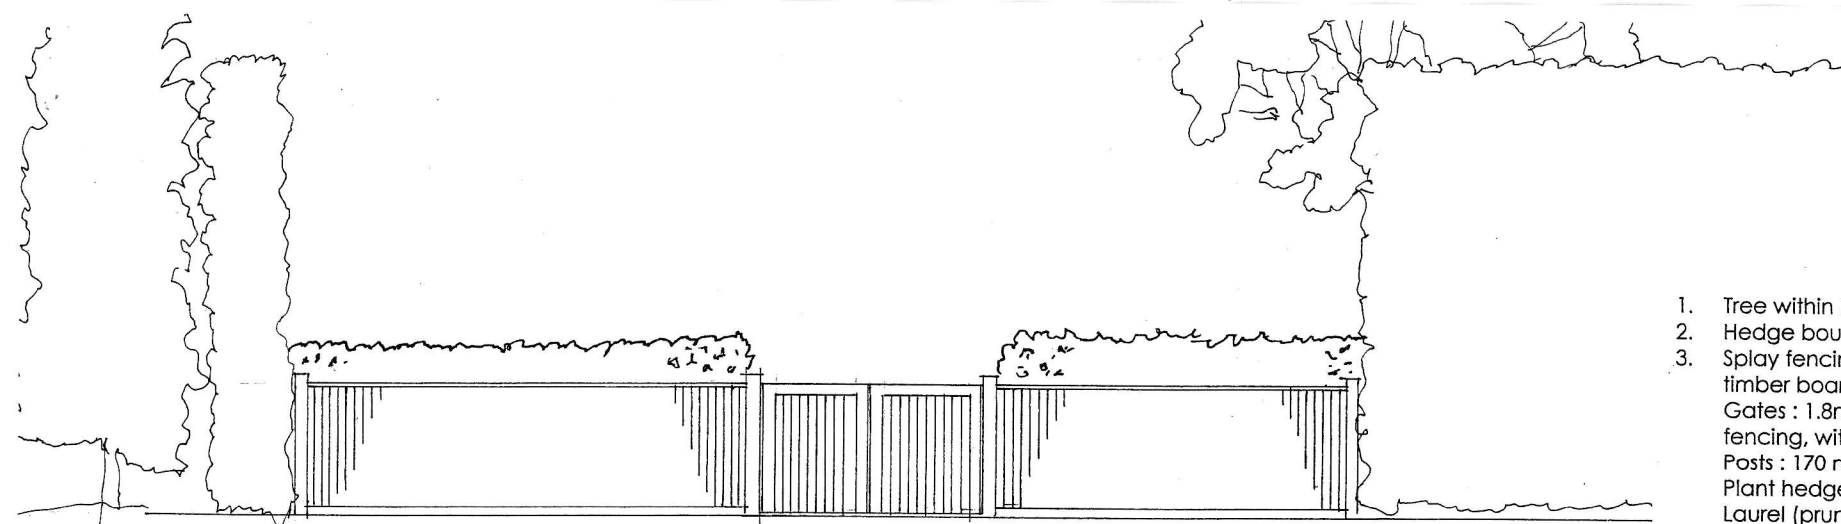
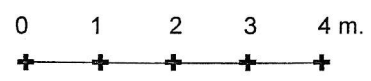


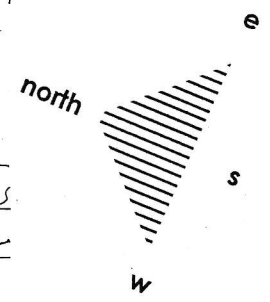

1. Tree within 7, Smallbrook Road curtilage.
2. Hedge boundary of 7, Smallbrook Road.
3. Splay fencing: 1.8m high dark stained vertical timber boarding with weathered capping.
Gates : 1.8m high dark stained to match fencing, with vertical t & g boarding.
Posts : 170 mm x 170 mm with cappings.
Plant hedge on inside of the fence:
Laurel (prunus laurocerasus Rotunda folia) @ 450mm c/c.
4. Tarmac apron draining to heavy duty ACO channel positioned up to edge of Smallbrook Road surfacing. Channel outlet to run to soakaway on site.
5. Remove apple tree (T3 on arboreal report)
6. Remove holly tree (T2 on arboreal report)
7. Retain sorbus (T1 on arboreal report)

Revision A. 24 Feb. 2026 (hedge planting added)

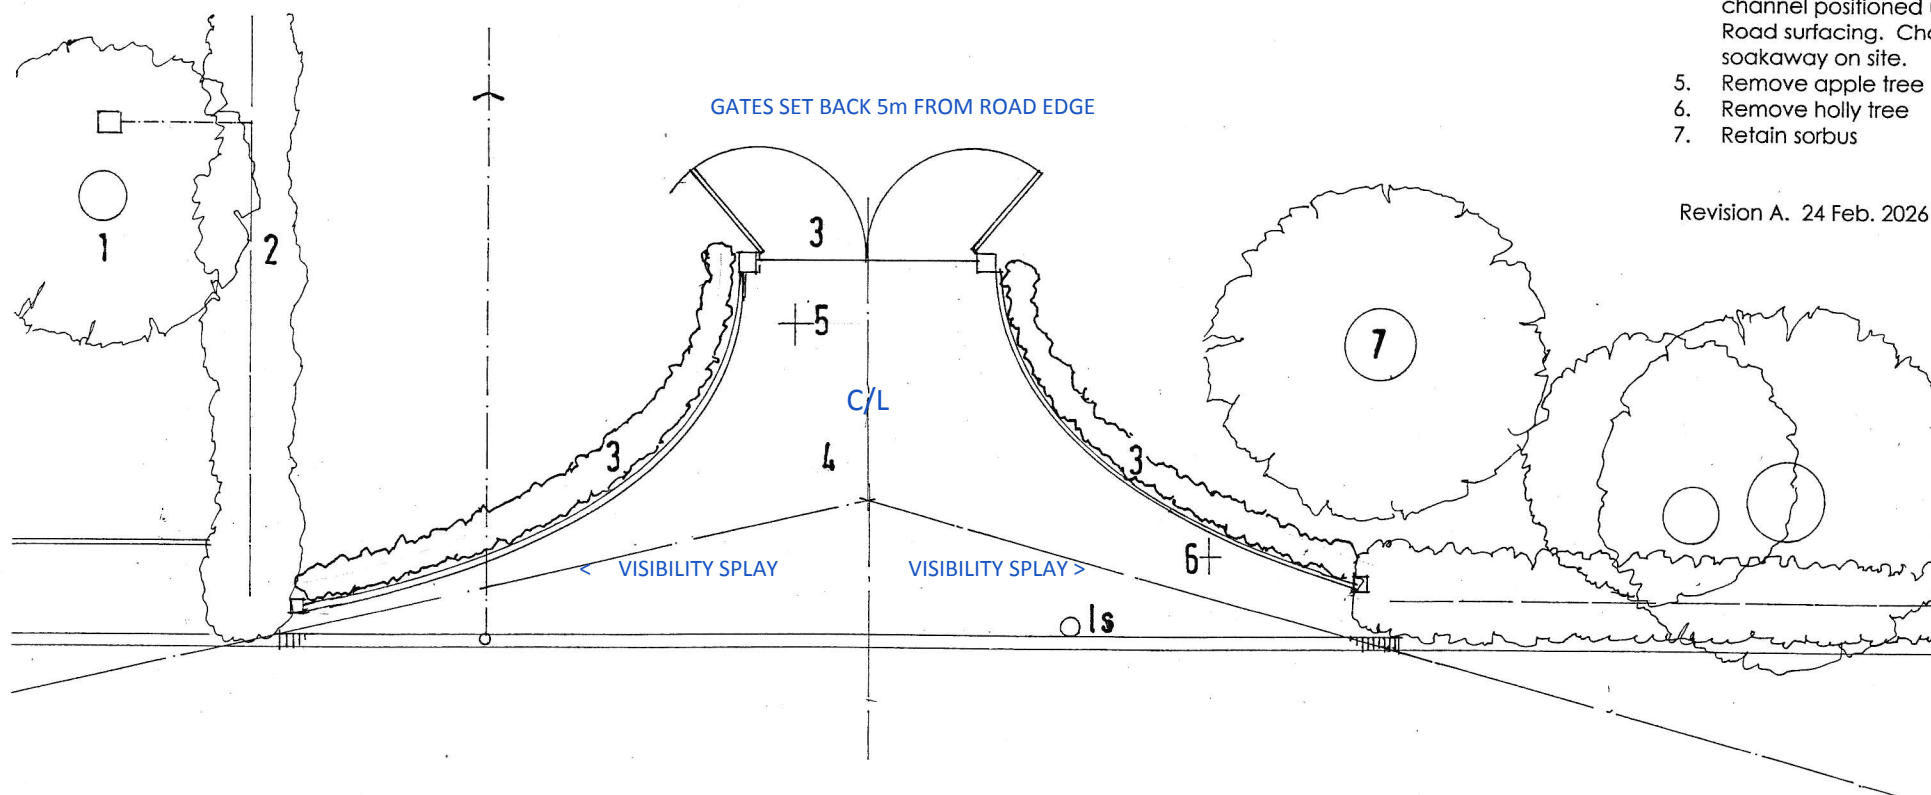

MR. + MRS. W. HARVEY
1, CHAIN LANE, WARMINSTER, BA12 9LT
Revised access fence & gate details



vaughan lipscombe
architectural + planning
boyers house . black horse lane . westbury leigh
westbury . wiltshire . BA13 3SJ
0794 1234 245 vaughanlipscombe@tiscali.co.uk

SCALE 1/100 . @ A4
DATE JANUARY 2026
DWG VL.2025 /10 / 06