
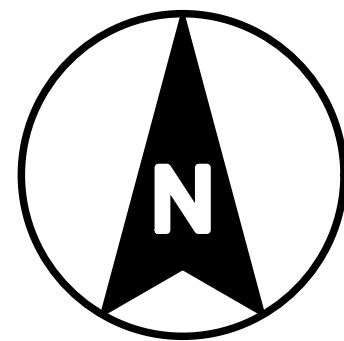


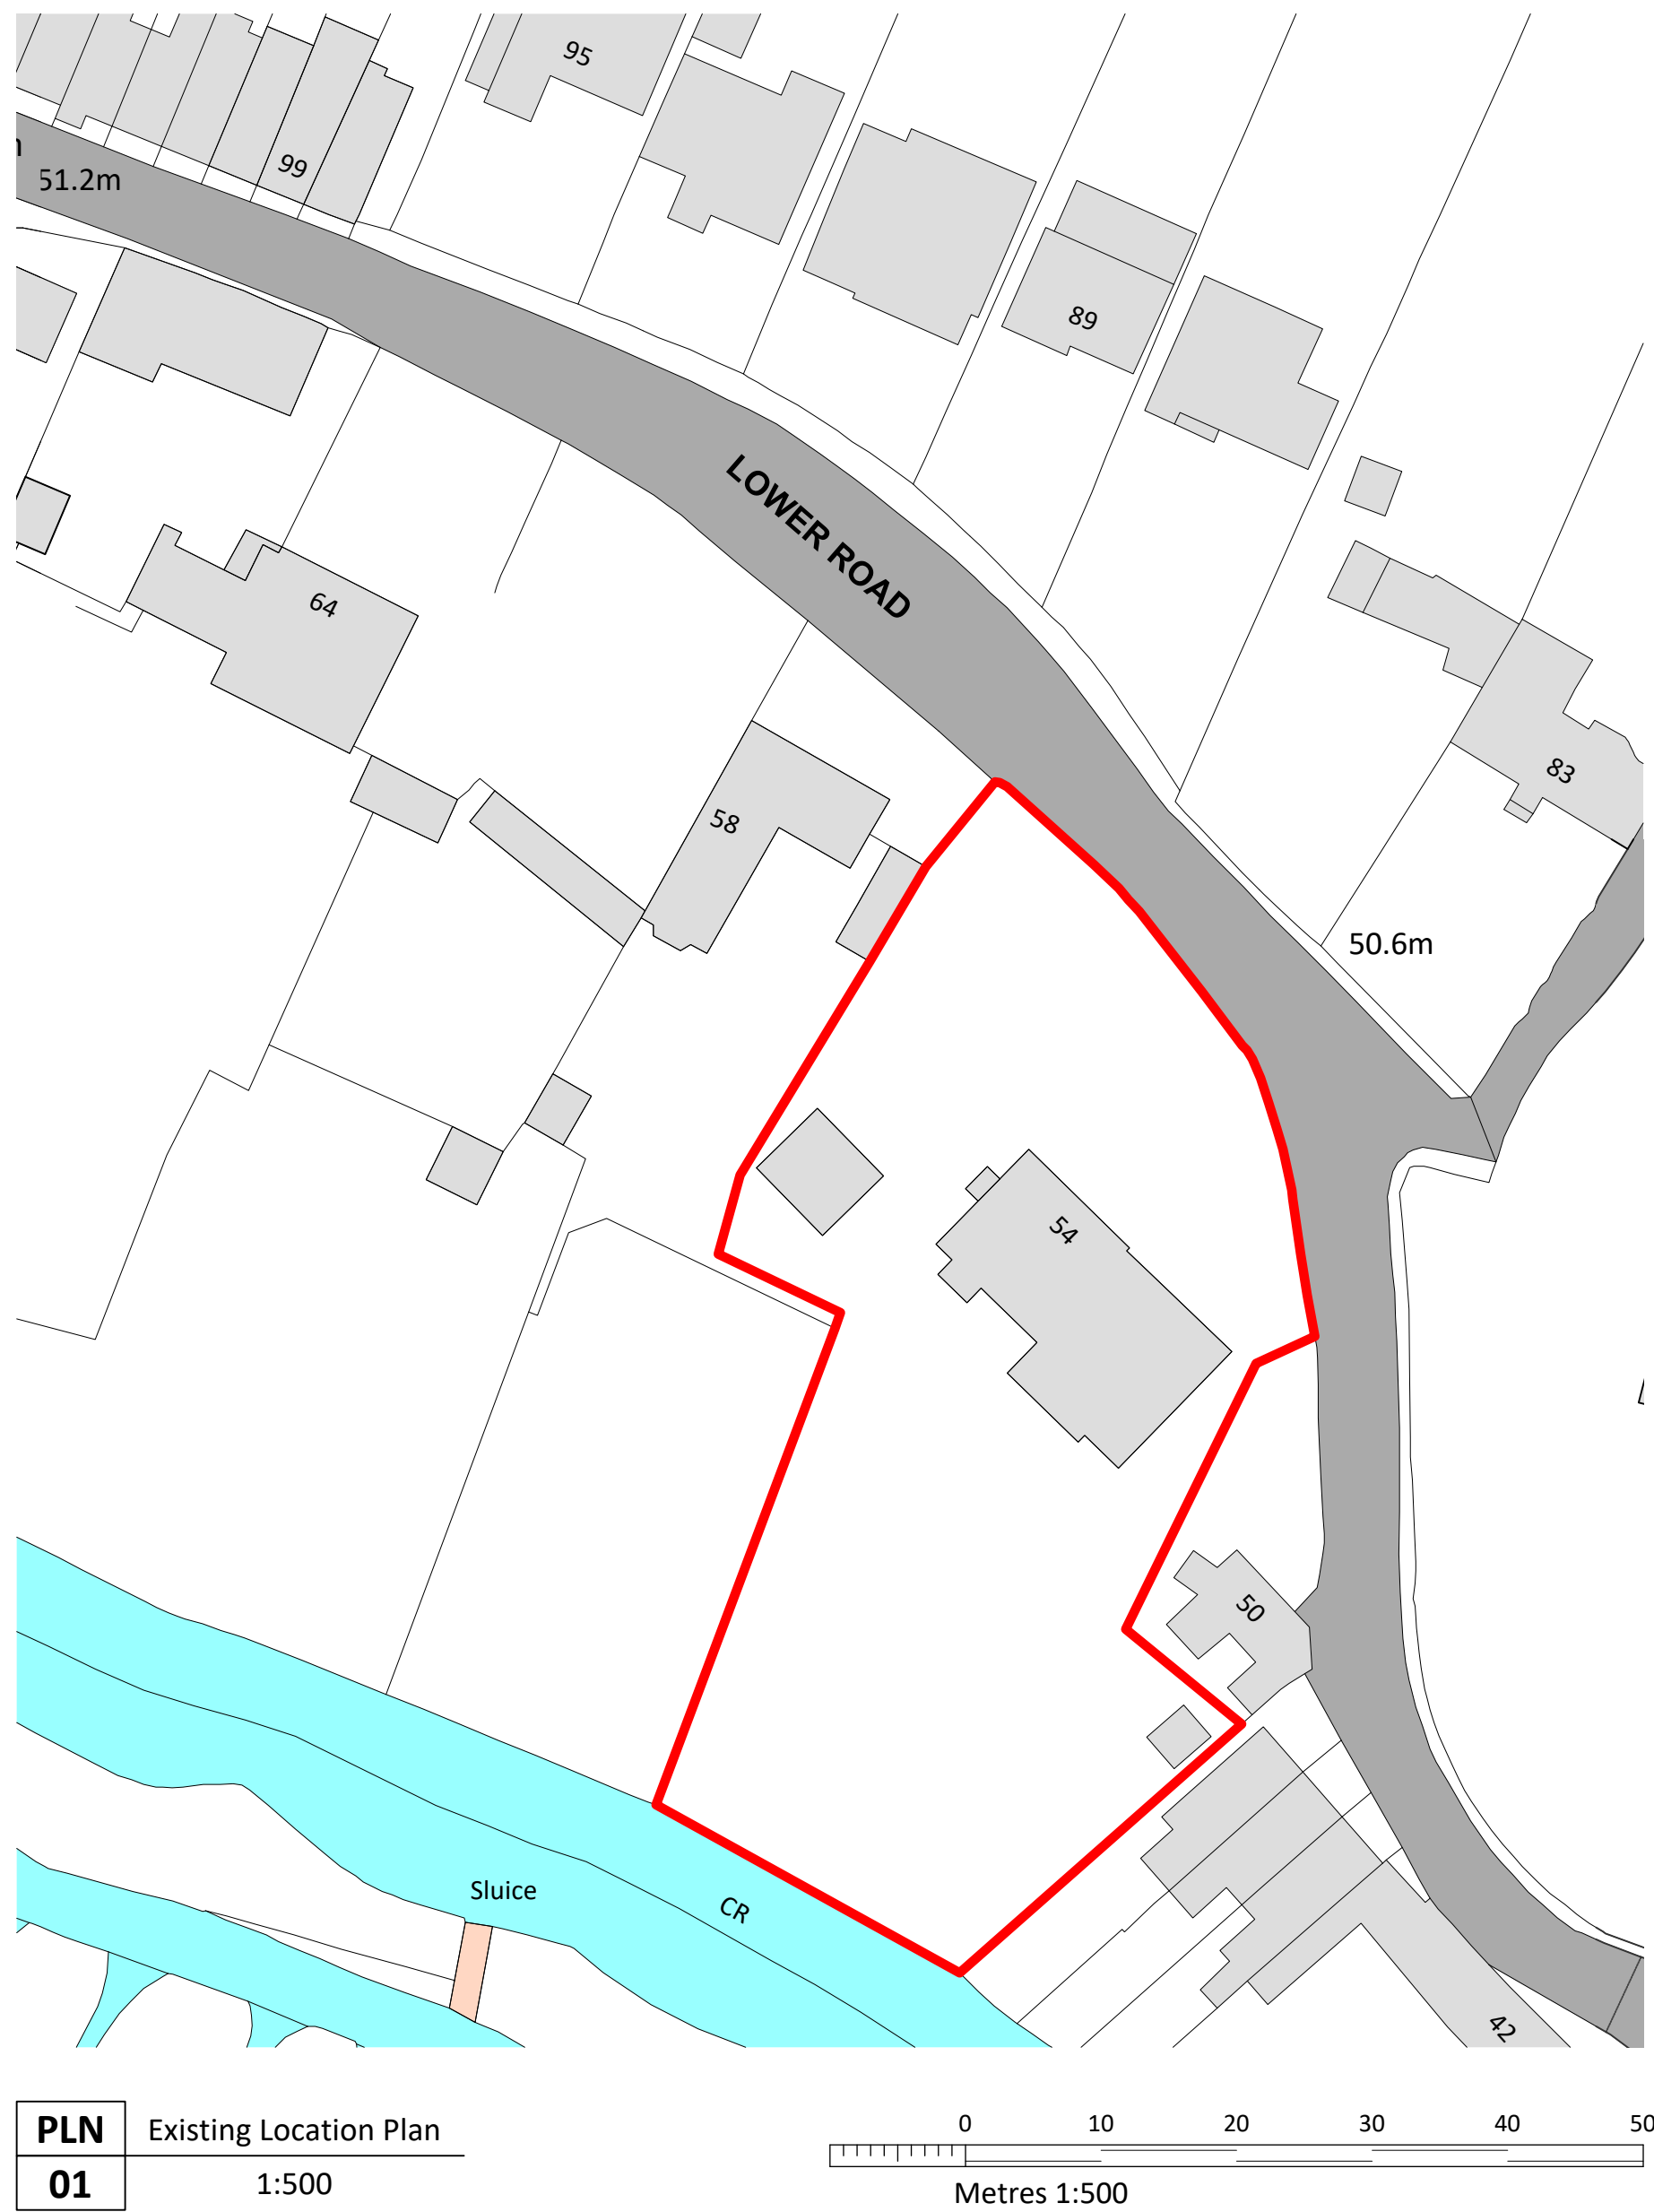

Unit 3 Boathouse Meadow Business Park
Cherry Orchard Lane
Salisbury
Wiltshire
SP2 7LD

Tel No: 01722 349384
THIS DRAWING IS COPYRIGHT. IT MUST NOT BE COPIED, USED OR DISCLOSED TO THIRD PARTIES WITHOUT PRIOR PERMISSION.

PROJECT:

54 Lower Road
Salisbury
SP2 9NQ

DRAWING:

Location Plan

SCALE: 1:500 & 1:200 @ A1

DATE: 02 2026

DESIGN: ☒ PLANNING: ☐ BLDG REGS: ☐

TENDER: ☐ CONSTRUCTION: ☐

DRAWN: CEB DATE: 10/02/2026

CHECKED: DATE:

JOB No: 1139A

DWG No: 06 REV: -

CURRENT: ☐

SUPERSEDED: ☐