


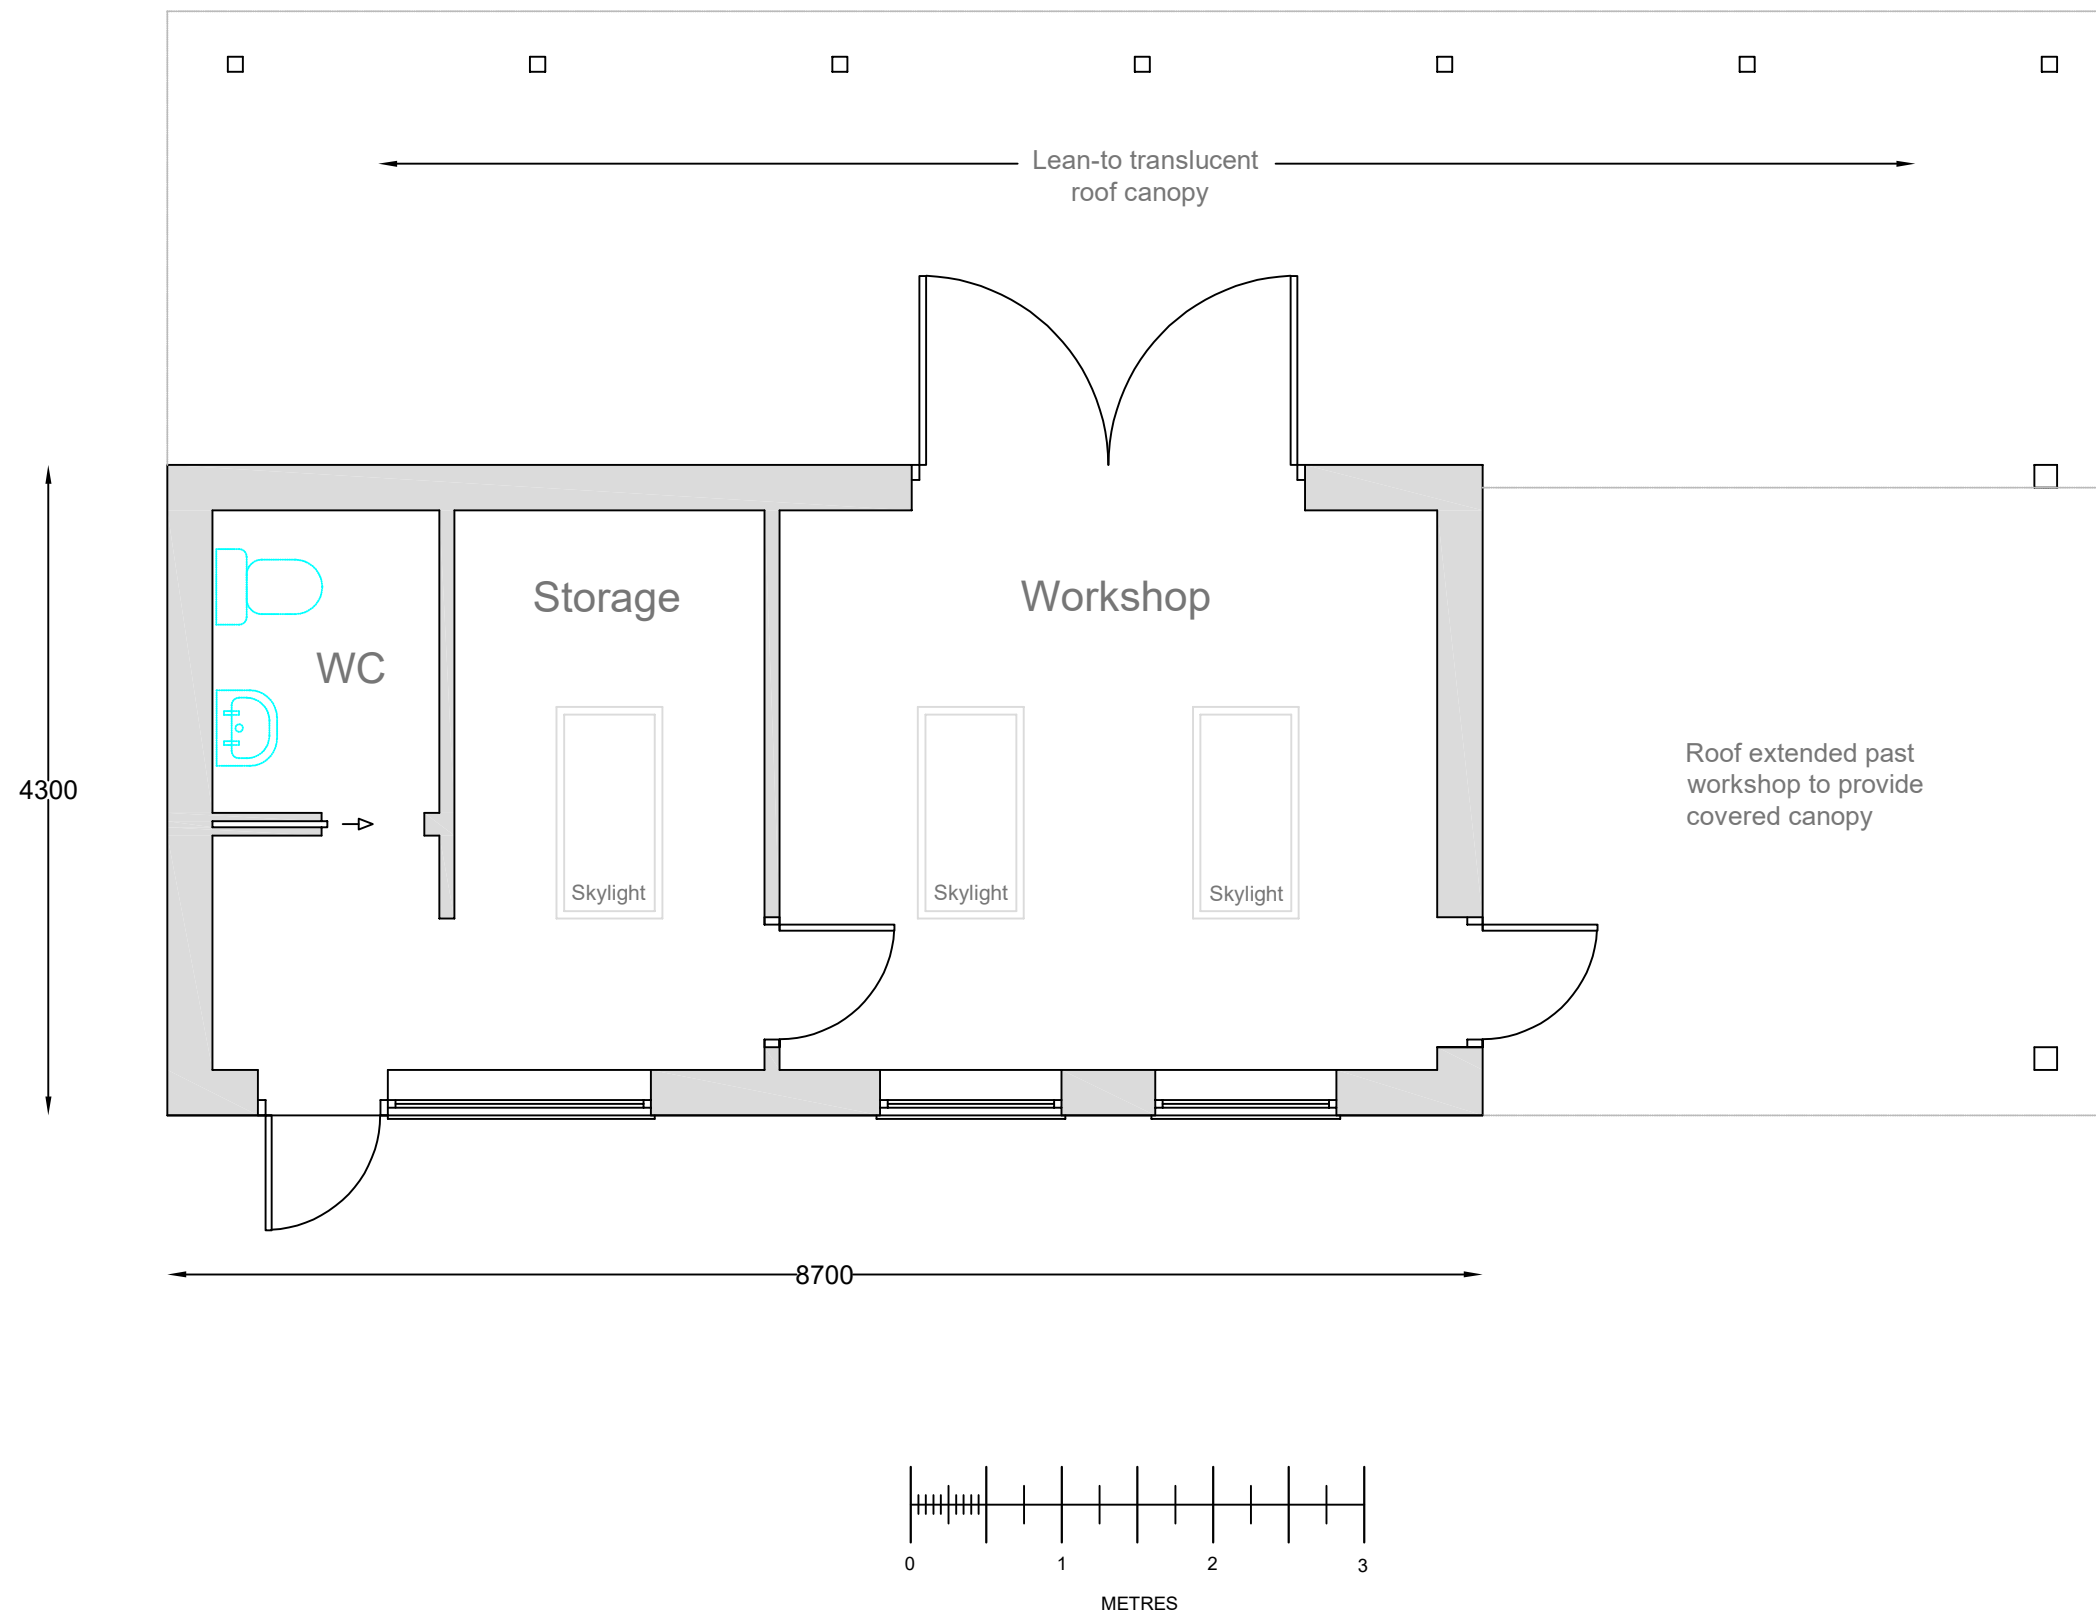

REVISION:

	Drawn	29.09.25
A	Amended dimensions	27.01.26
B	Lean-to added	30.01.26
C	Reduced size, extended canopy	05.02.26

DRAWING:

Proposed layout plan

DATE: February 2026

SCALE: 1 : 50 @ A3 L

DRAWING No: 3125 - 102C

PROJECT:

NEW WORKSHOP

30 Willoughby Close
Westbury
Wiltshire
BA13 3GA