




SIGN C MONOLITH SIGN
NTS

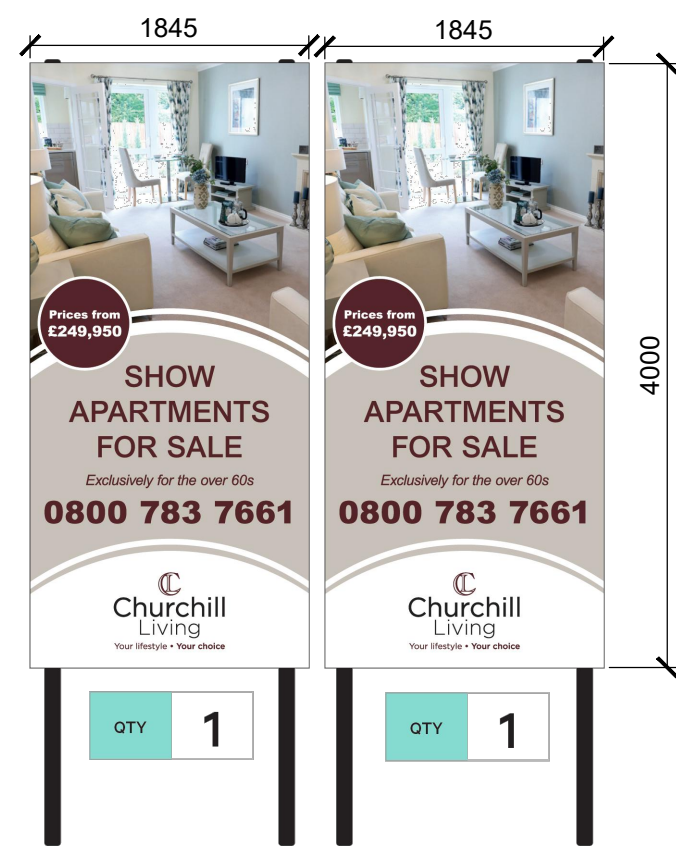


SIGN C MONOLITH SIGN 4000 x 1845mm
Scale 1:50





SIGN A. BANNER SIGN 7700 x 500mm
Scale 1:20



SIGN D. MONOLITH SIGN 3050 x 1500mm
Scale 1:20

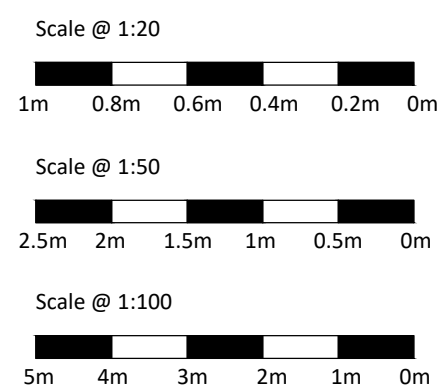

2. ELEVATION TO CAR PARK
SCALE 1:100

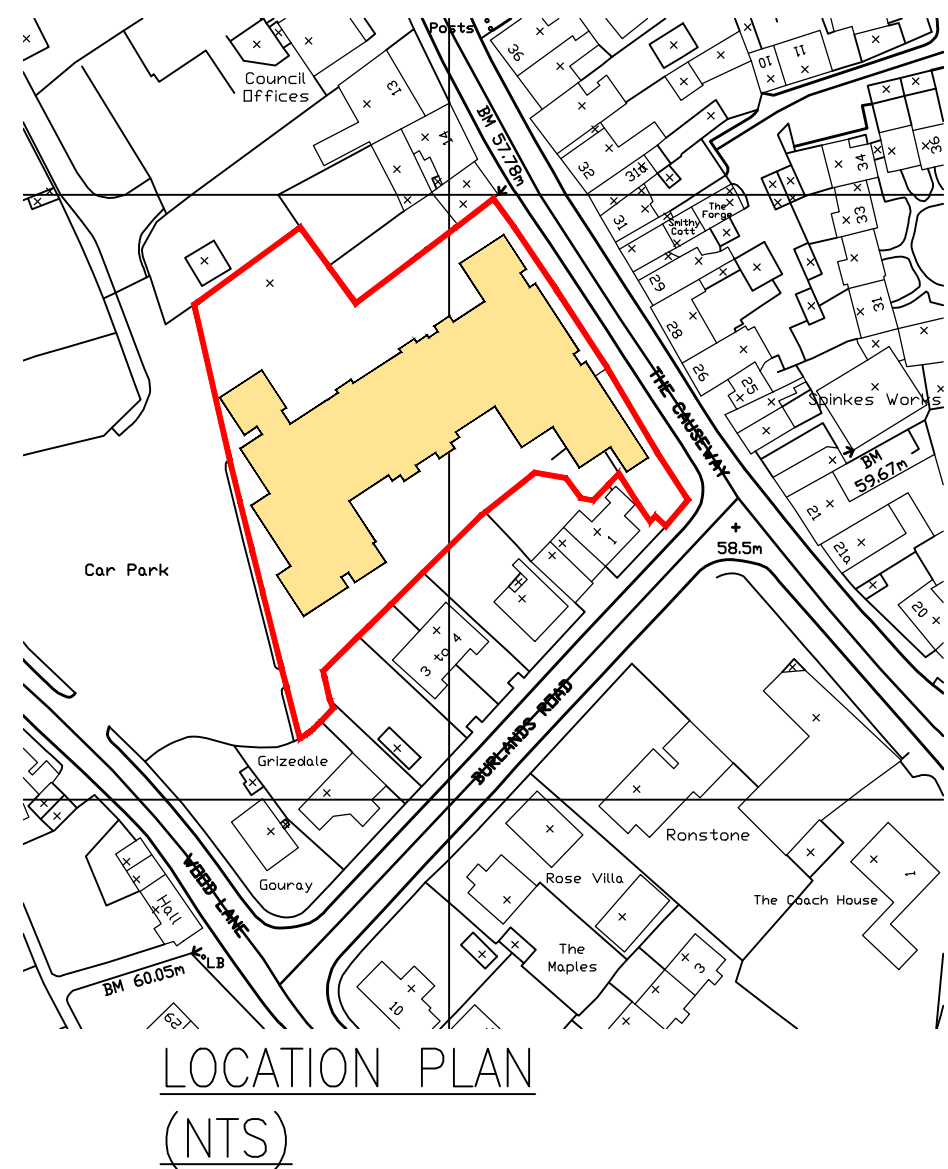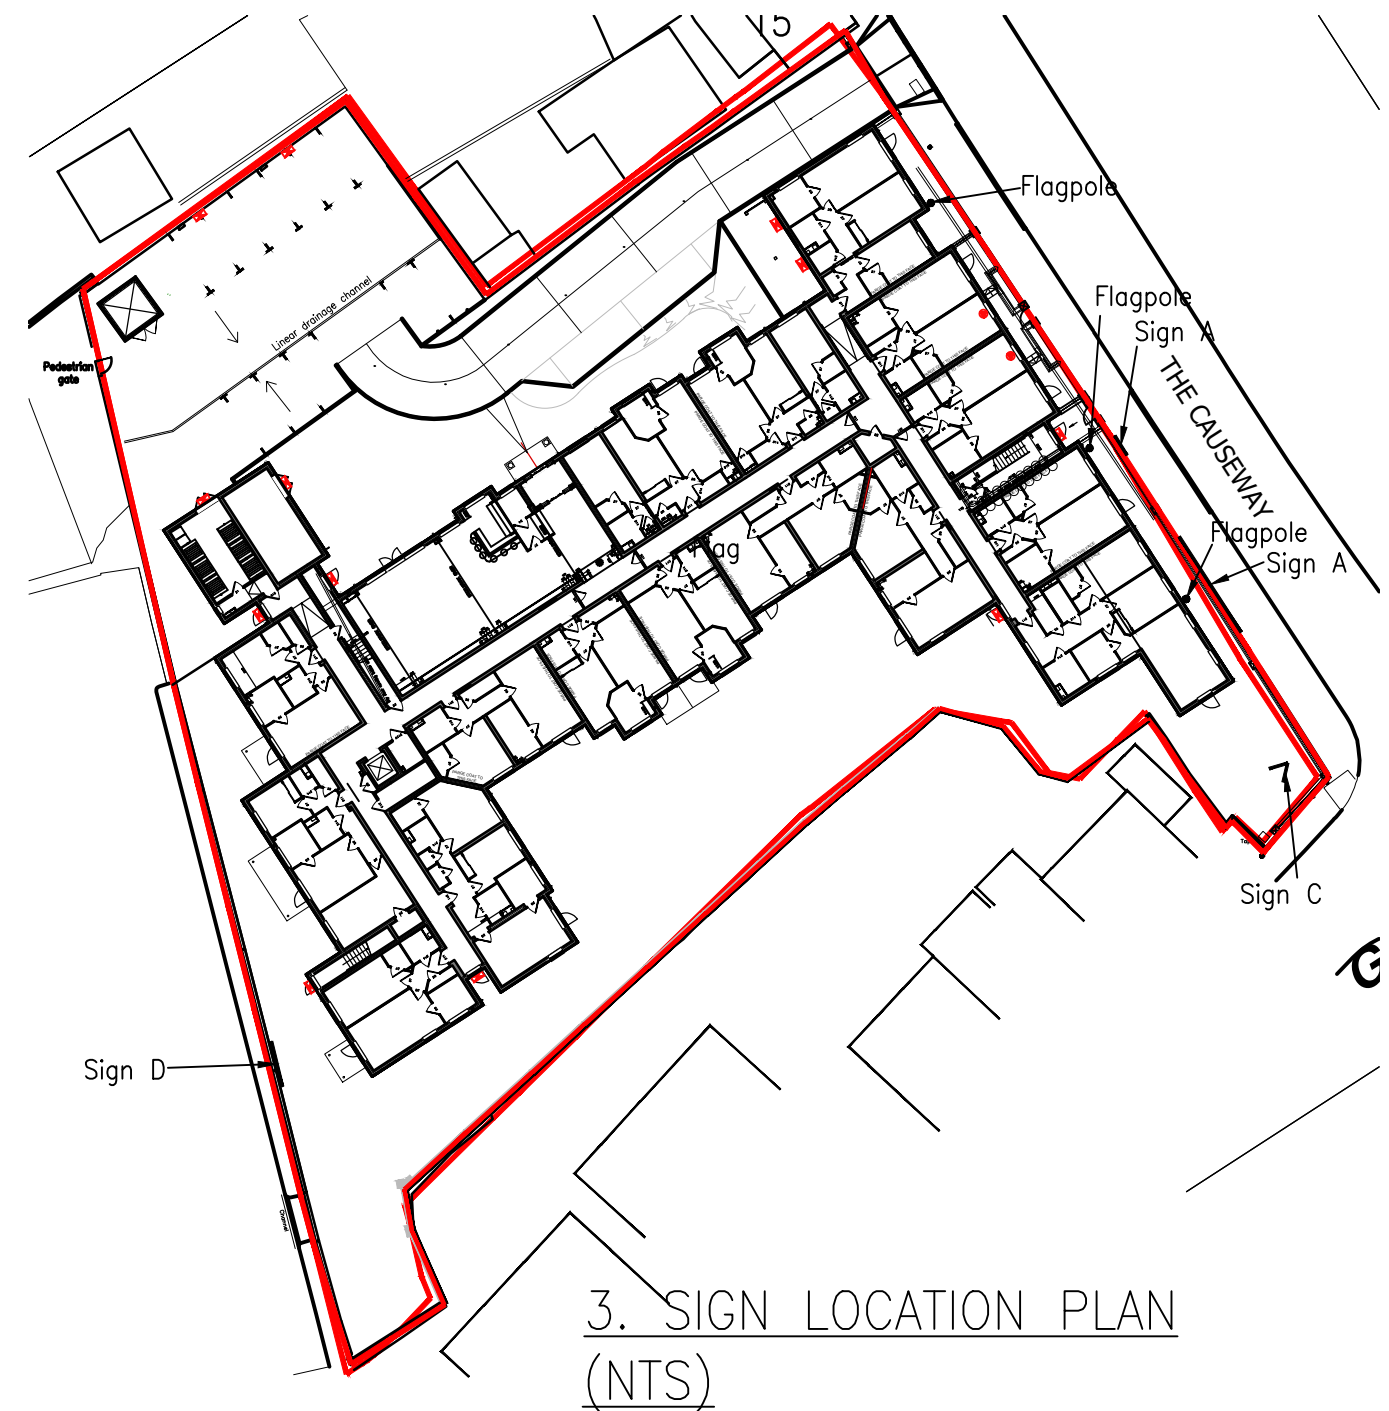

C	02.03.26	More scale bars added	DS
B	16.02.26	Scale bars added	DS
A	27.01.26	Issued for approval	DS
Rev ID	Date	Notes	By

Scales @ A1	Issuing Office	Project No.
1:2, 1:10	South West	10097CH

Status	Purpose of Issue
S2	For Approval



Project
**St Andrews Lodge
Causeway
Chippenham**

Layout Title
External Signage Application

Drawing Number									
project	originator	volume	level	type	note	number	rev		
10097CH	CL	-	09	-	XX	-	DR	-	A
						800			C