
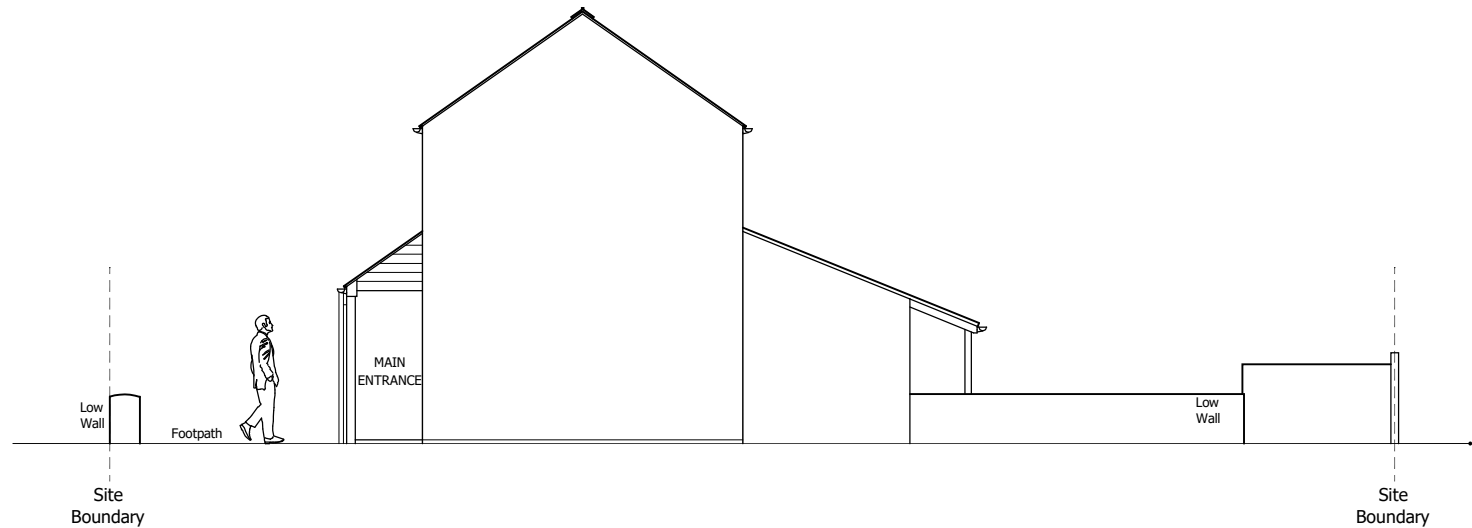
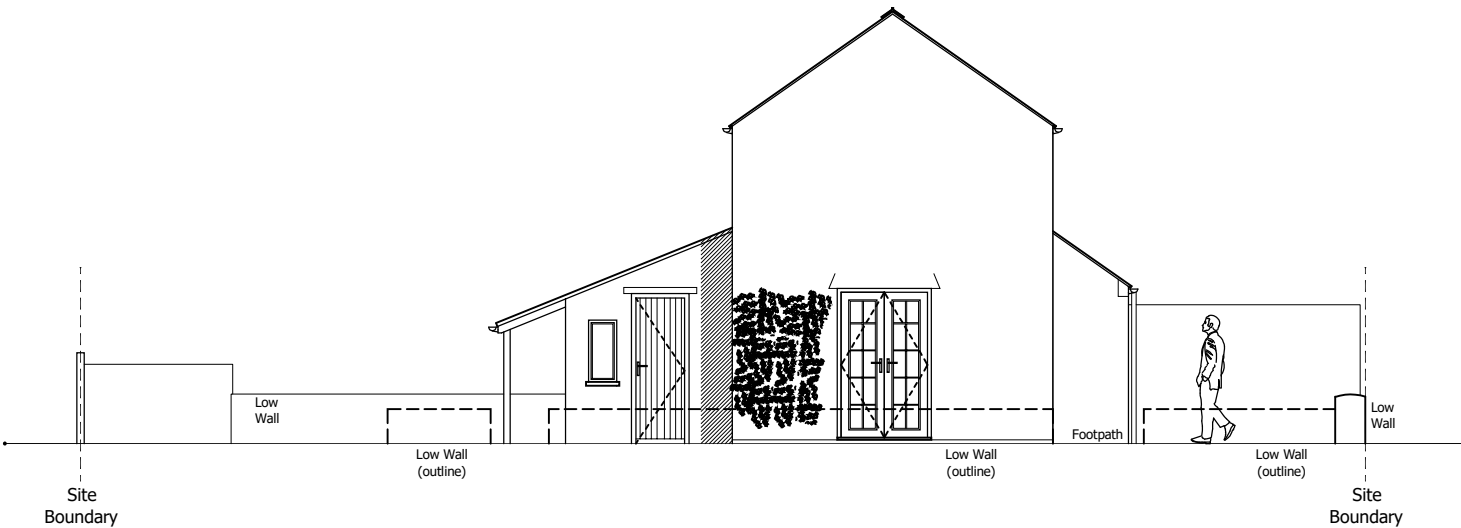


IMPORTANT
This drawing must only be used for the purpose as described within the status box.
© Paul Davis, All rights reserved.

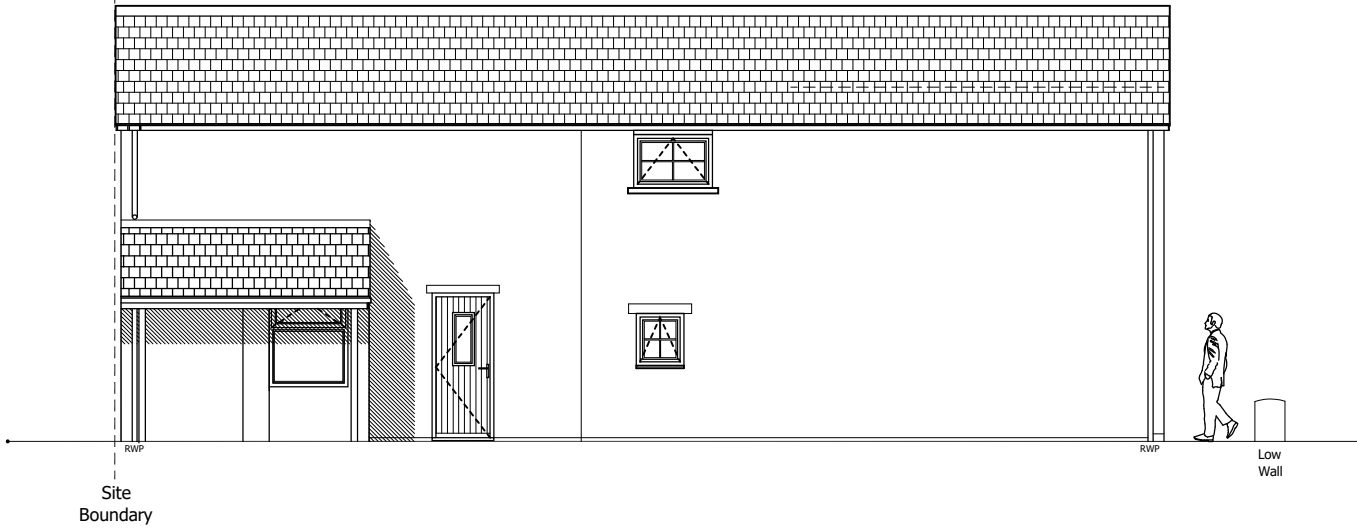

P I Davis Architectural Design

T 07788 705201
E pi_davis@hotmail.com
www.pidavisdesign.com

Revision	Date	Description
-	-	-

Date	FEBRUARY 2026	Drawing Scale	1:100 @ A3
Project Title	PROPOSED REAR EXTENSION AND ROOF DORMER AT: TANNERS BRIDGE COTTAGE, GARSDON, MALMESBURY, SN16 9NT.		
Project Status	HOUSEHOLDER PLANNING APPLICATION		
Drawing Title	EXISTING ELEVATIONS		
Project Reference	2529	Drawing Reference	40
Revision	-		-