


3 Crooked Corner SN8 2EL

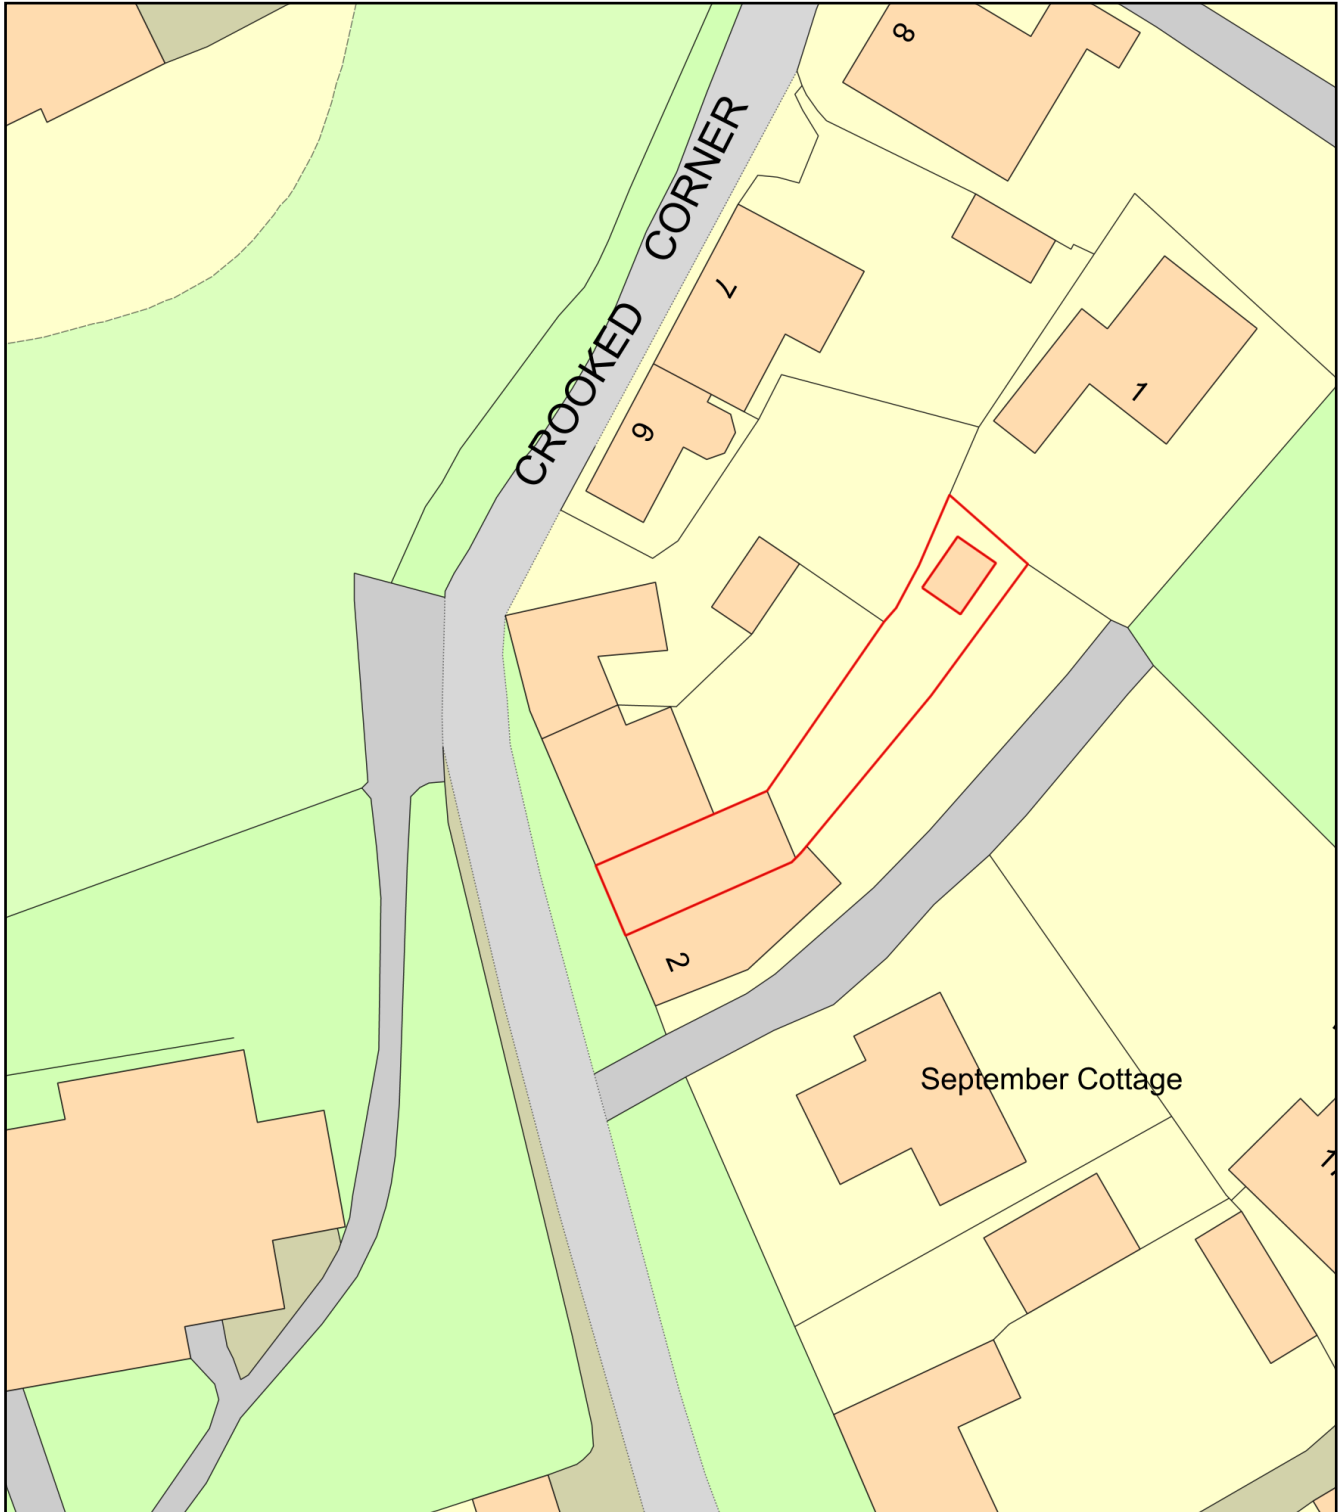

0 20
Metres



Plan Produced for: David Lewis

Date Produced: 02 Mar 2026

Plan Reference Number: TQRQM26061121941545

Scale: 1:500 @ A4