


S:\Planning and Design\Archive\CHIPPENHAM-Platinum Vauxhall\PLANNING\Approved Drawings\CHIPPENHAM-Former Causeway Garage elevations MANSARD 16.10

REVISIONS		
Rev.	Date	By

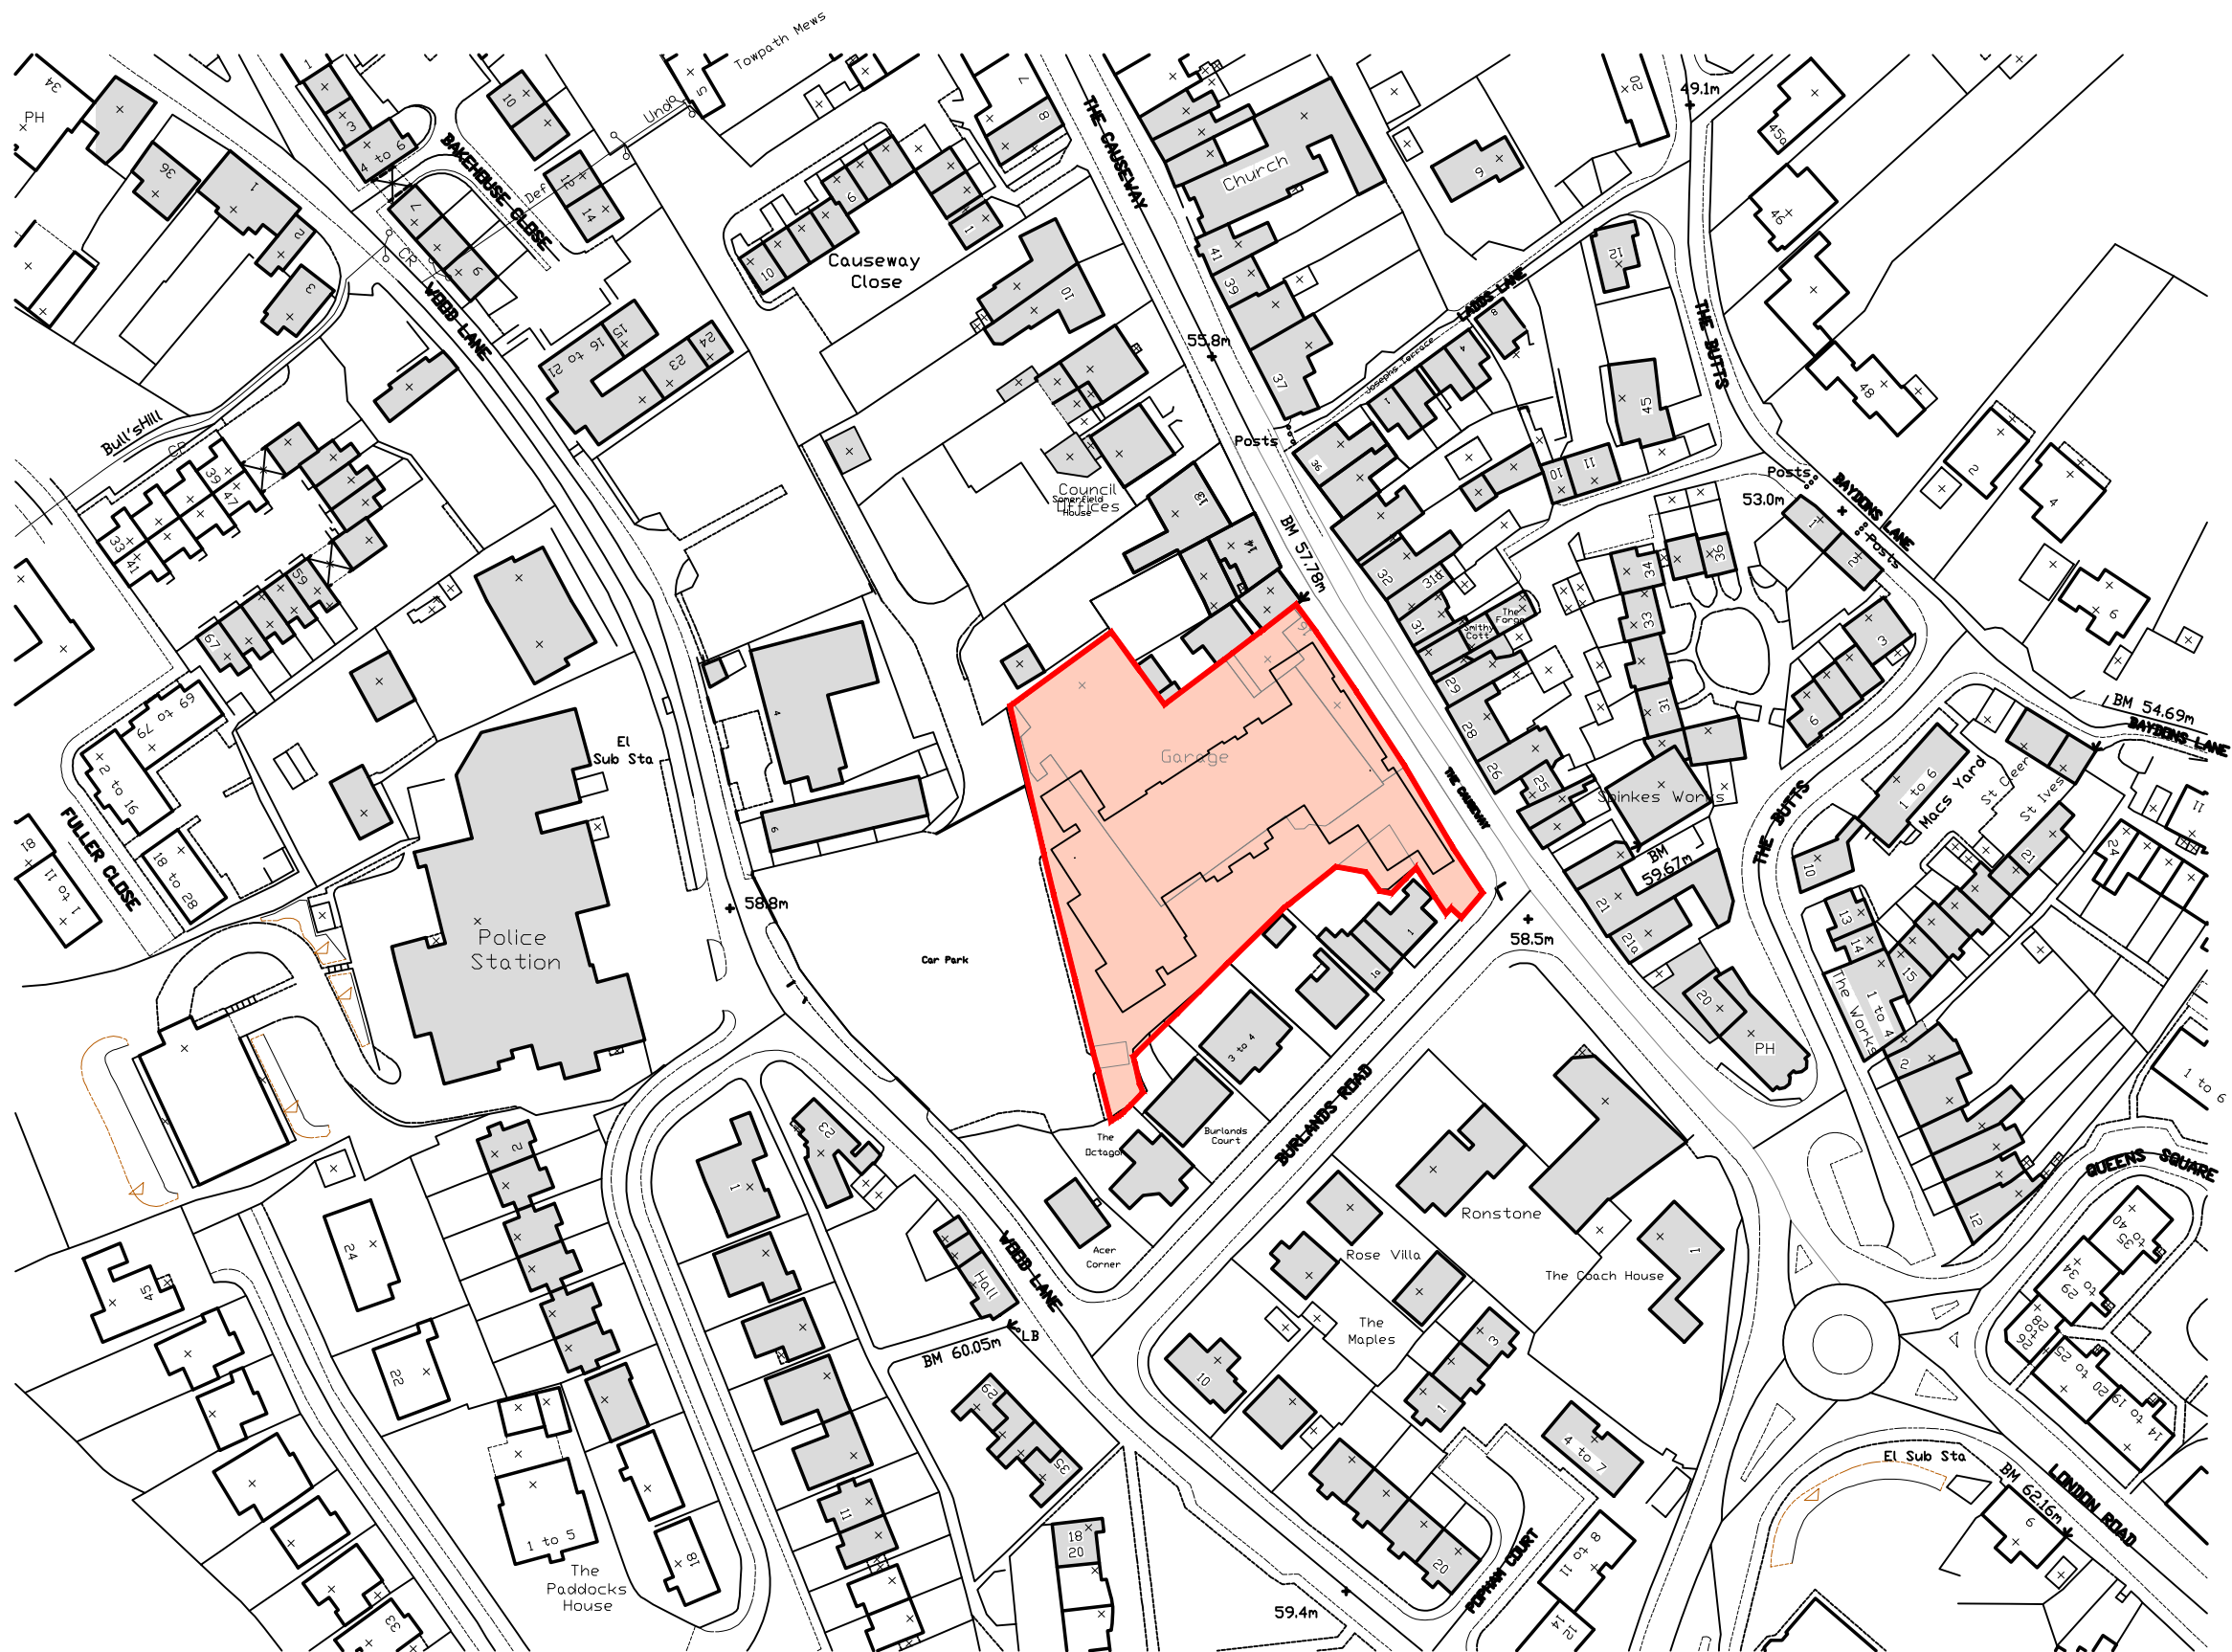

? Crown Copyright 2007. All rights reserved. Licence number 100020449

© 2018 PLANNING ISSUES

planningissues
TOWN PLANNING AND ARCHITECTURAL DESIGN
Dermot McCarthy RIBA
South West Design Director
Churchill House * Parkside
Ringwood * Hampshire BH24 3SG
Telephone: (01425) 462109
Fax: (01425) 462101
E-mail: design@planningissues.co.uk

Client
Churchill
Retirement Living

Project Title
PROPOSED Retirement Living Apartments
The Causeway
Chippenham
SN15 3DA

Drawing Title
LOCATION PLAN

Scale 1:1250@ A3 Date JAN 18
Drawn KR Checked DMC
Drawing No. 10097CH/PA00 Rev. A

PLOT DATE: 16 February 2026