


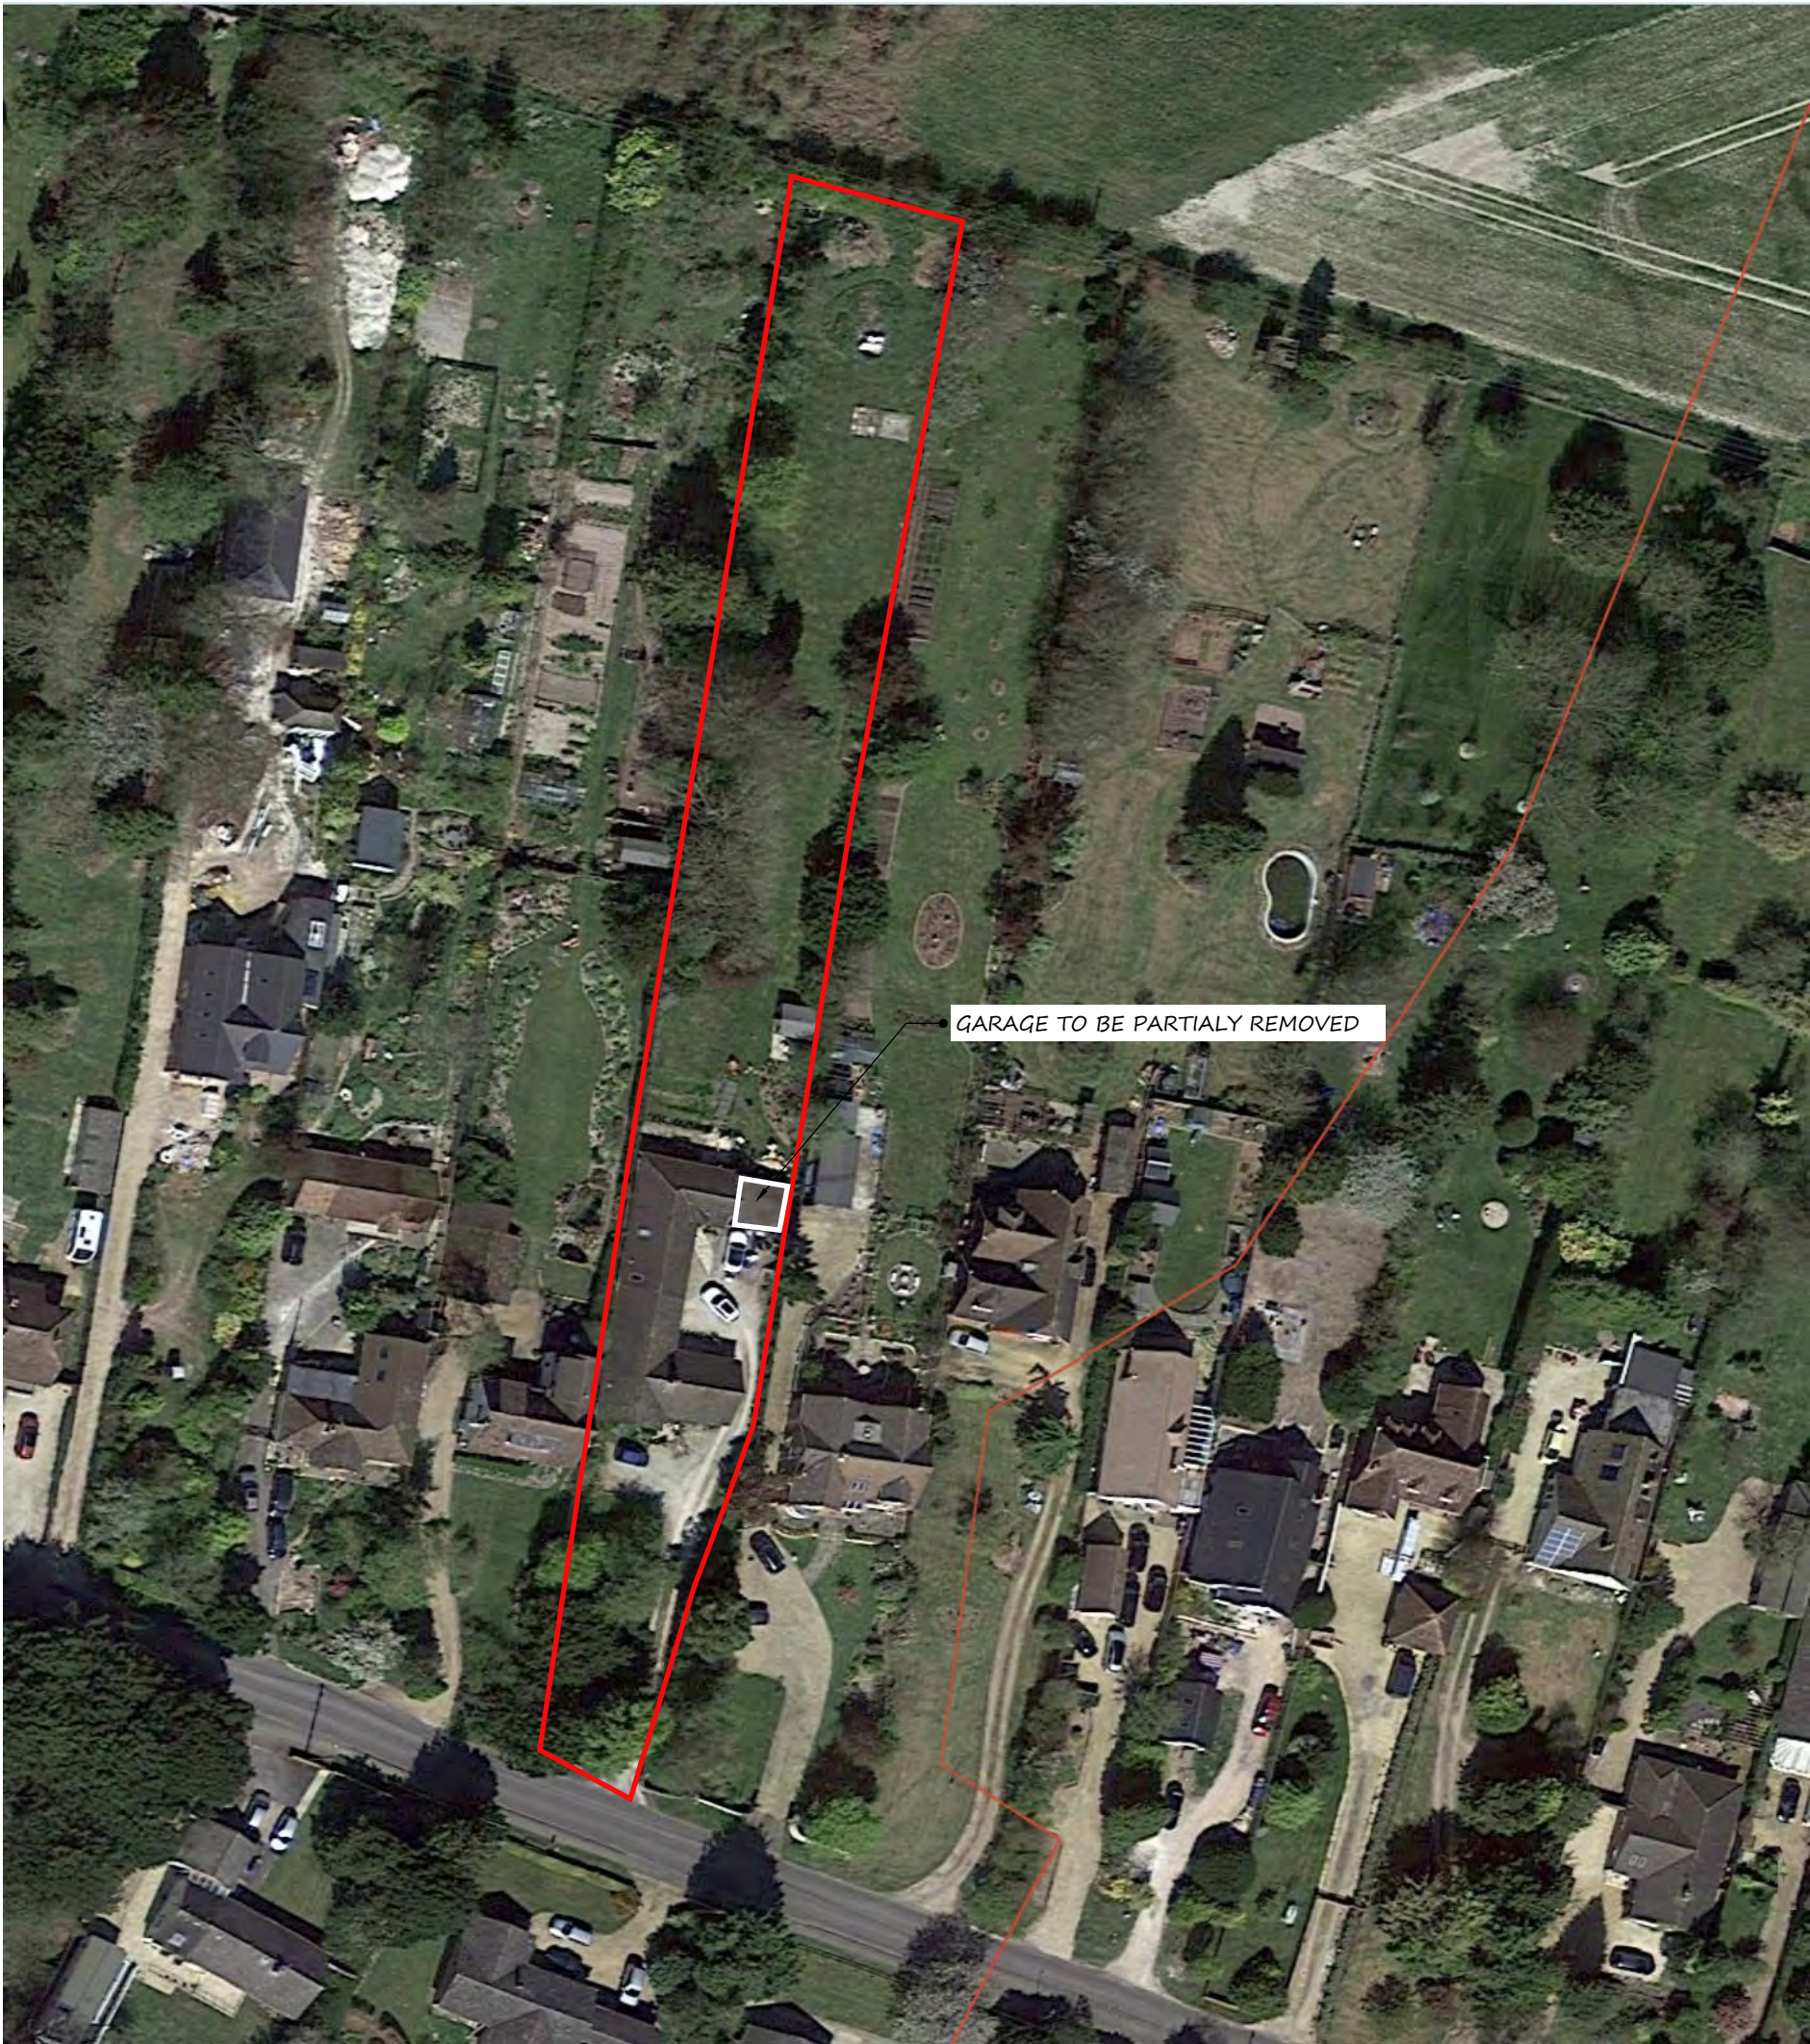

PITCHED ROOF

Client Mr Mrs Young 96 Firs Road Winterslow SP5 1SP
Project VARIATION FROM FLAT ROOF TO PITCHED
Drawing Title SITE ILLUSTRATION
Drawing Detail Scale Drawing No Drawn by GG TY/03/26
Date 15-01-26
Contact G Greenwood m.0748 3873 045 gordongreenwood@btinternet.com