


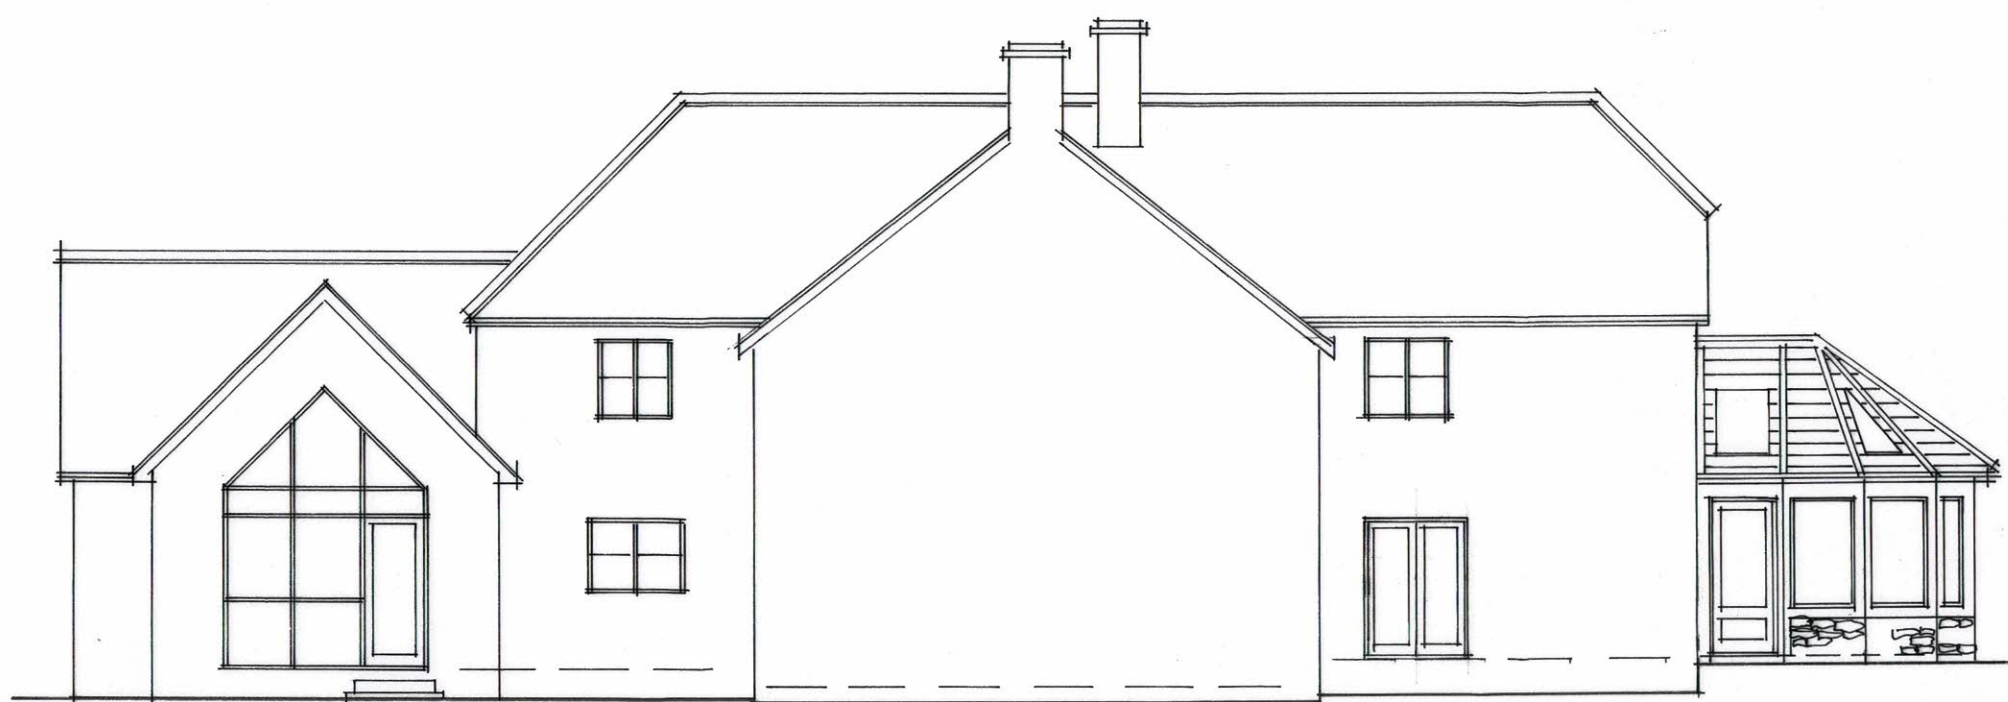


WEST




NORTH



SOUTH

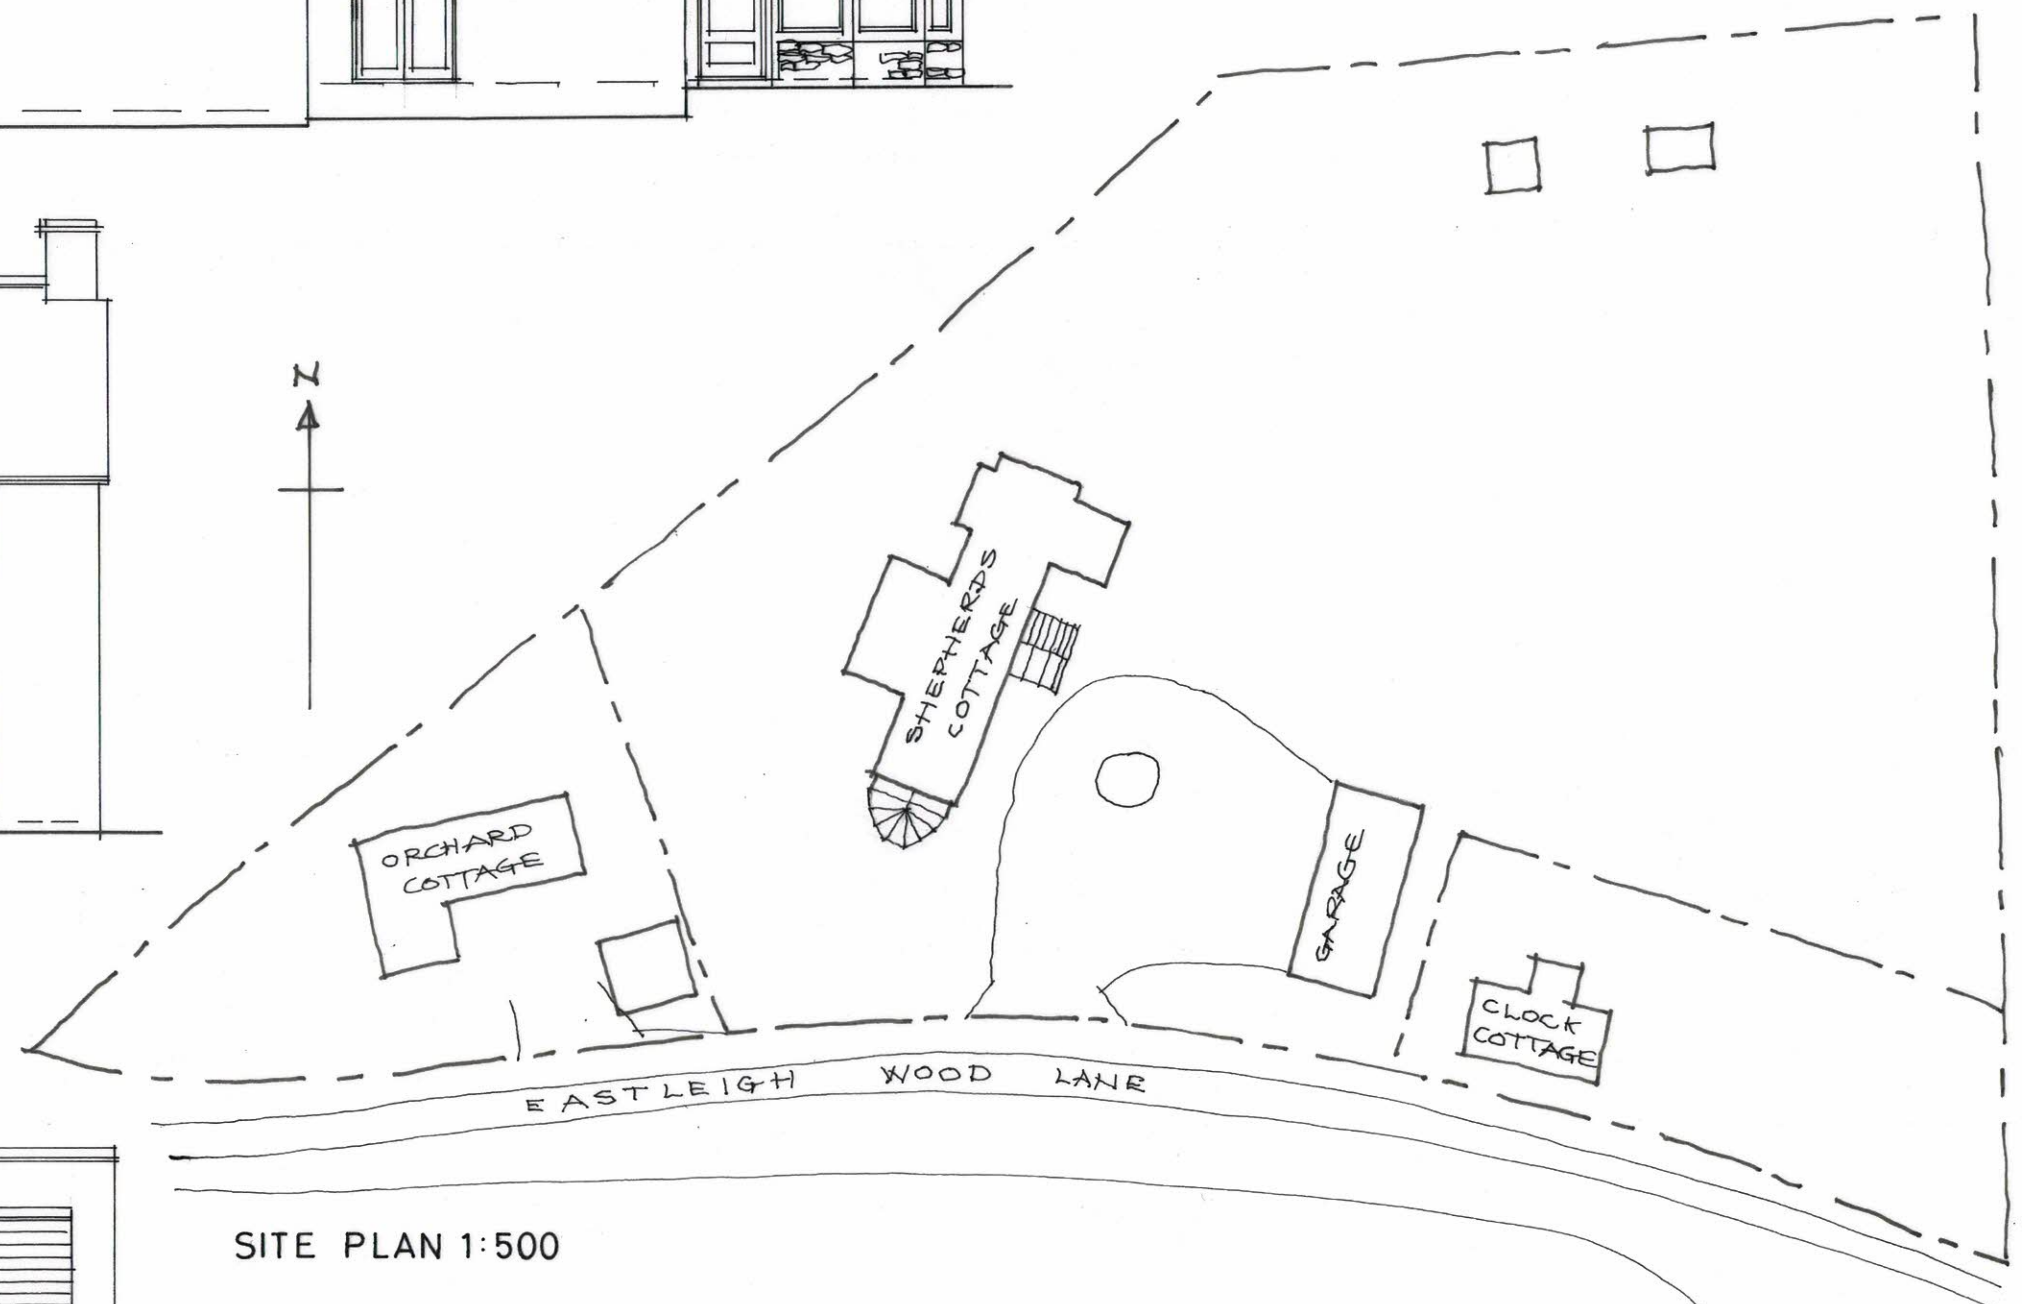

SITE PLAN 1:500

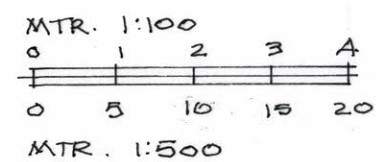

PROPOSALS
SHEPHERDS COTTAGE,
EASTLEIGH WOOD LANE, BISHOPSTROW.
FEB 2026
1:100