


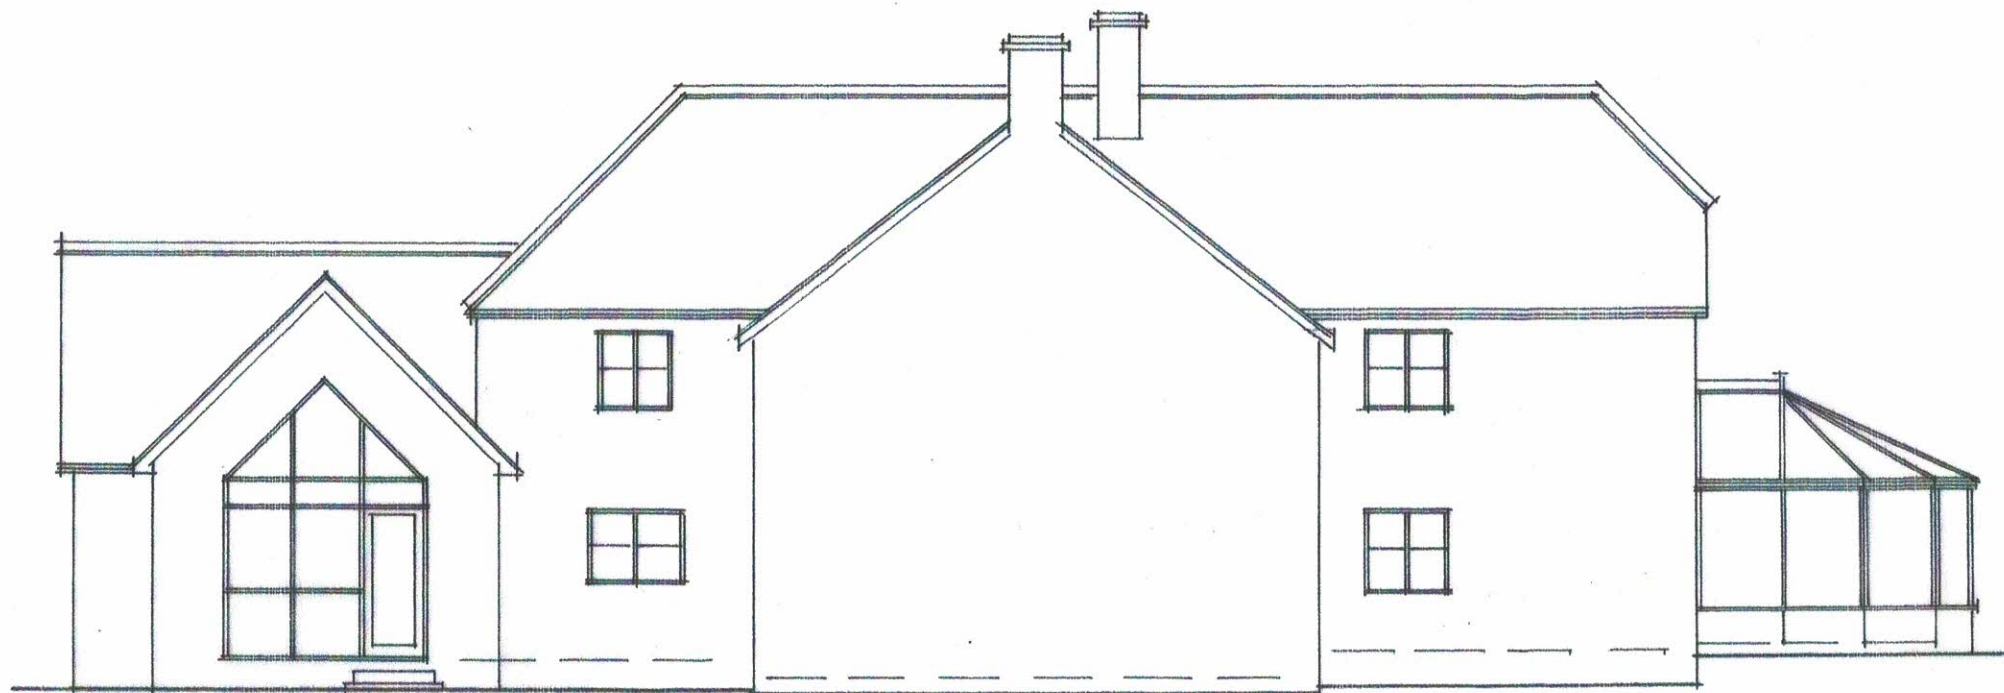


WEST



NORTH



SOUTH

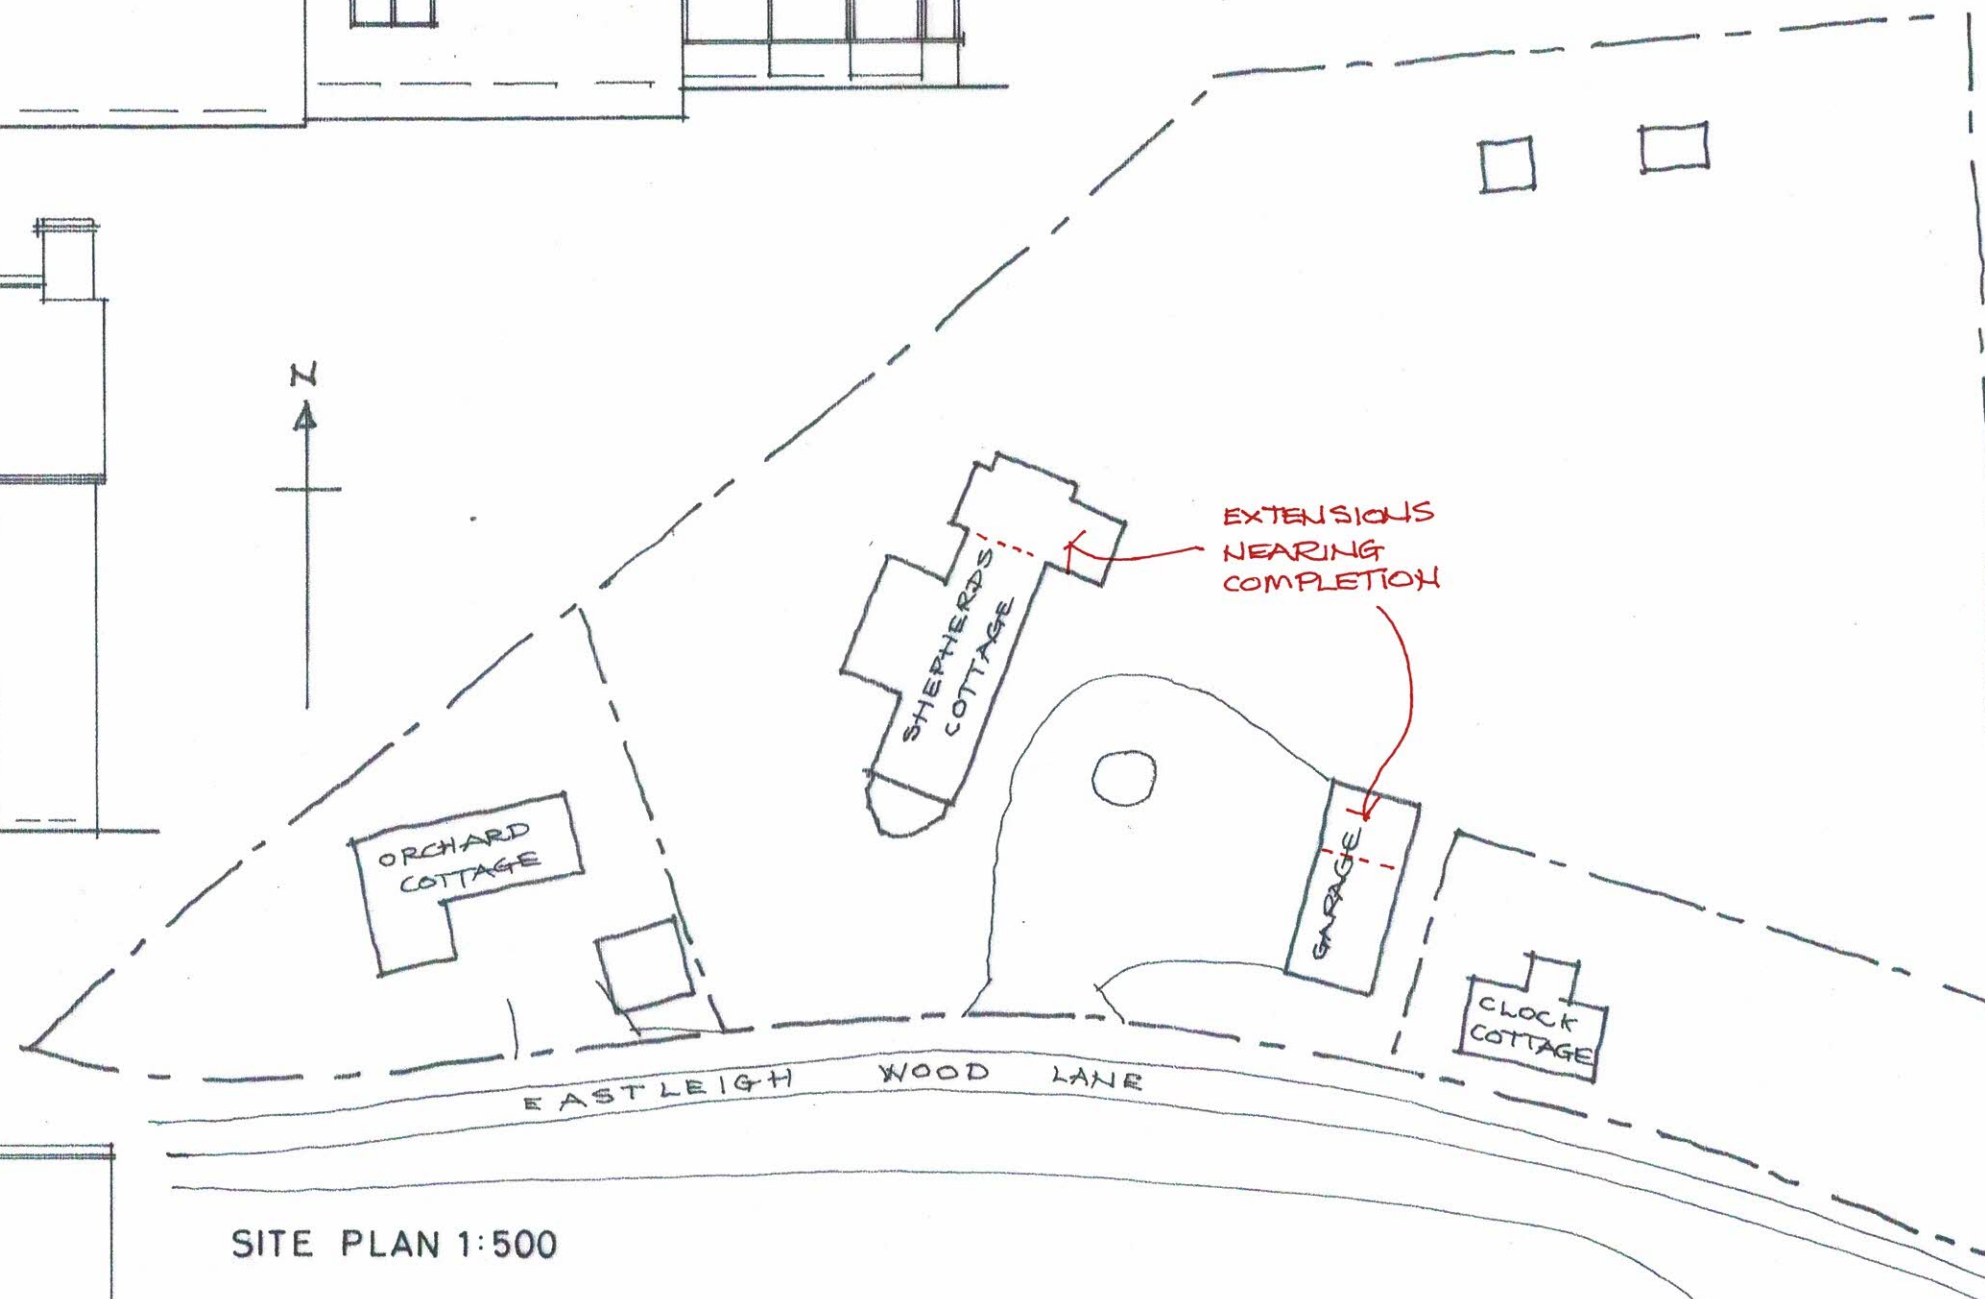

SITE PLAN 1:500

MTR. 1:100
0 1 2 3 4
0 5 10 15 20
MTR. 1:500

EXISTING
SHEPHERDS COTTAGE,
EASTLEIGH WOOD LANE, BISHOPSTROW.
FEB 2026
1:100