



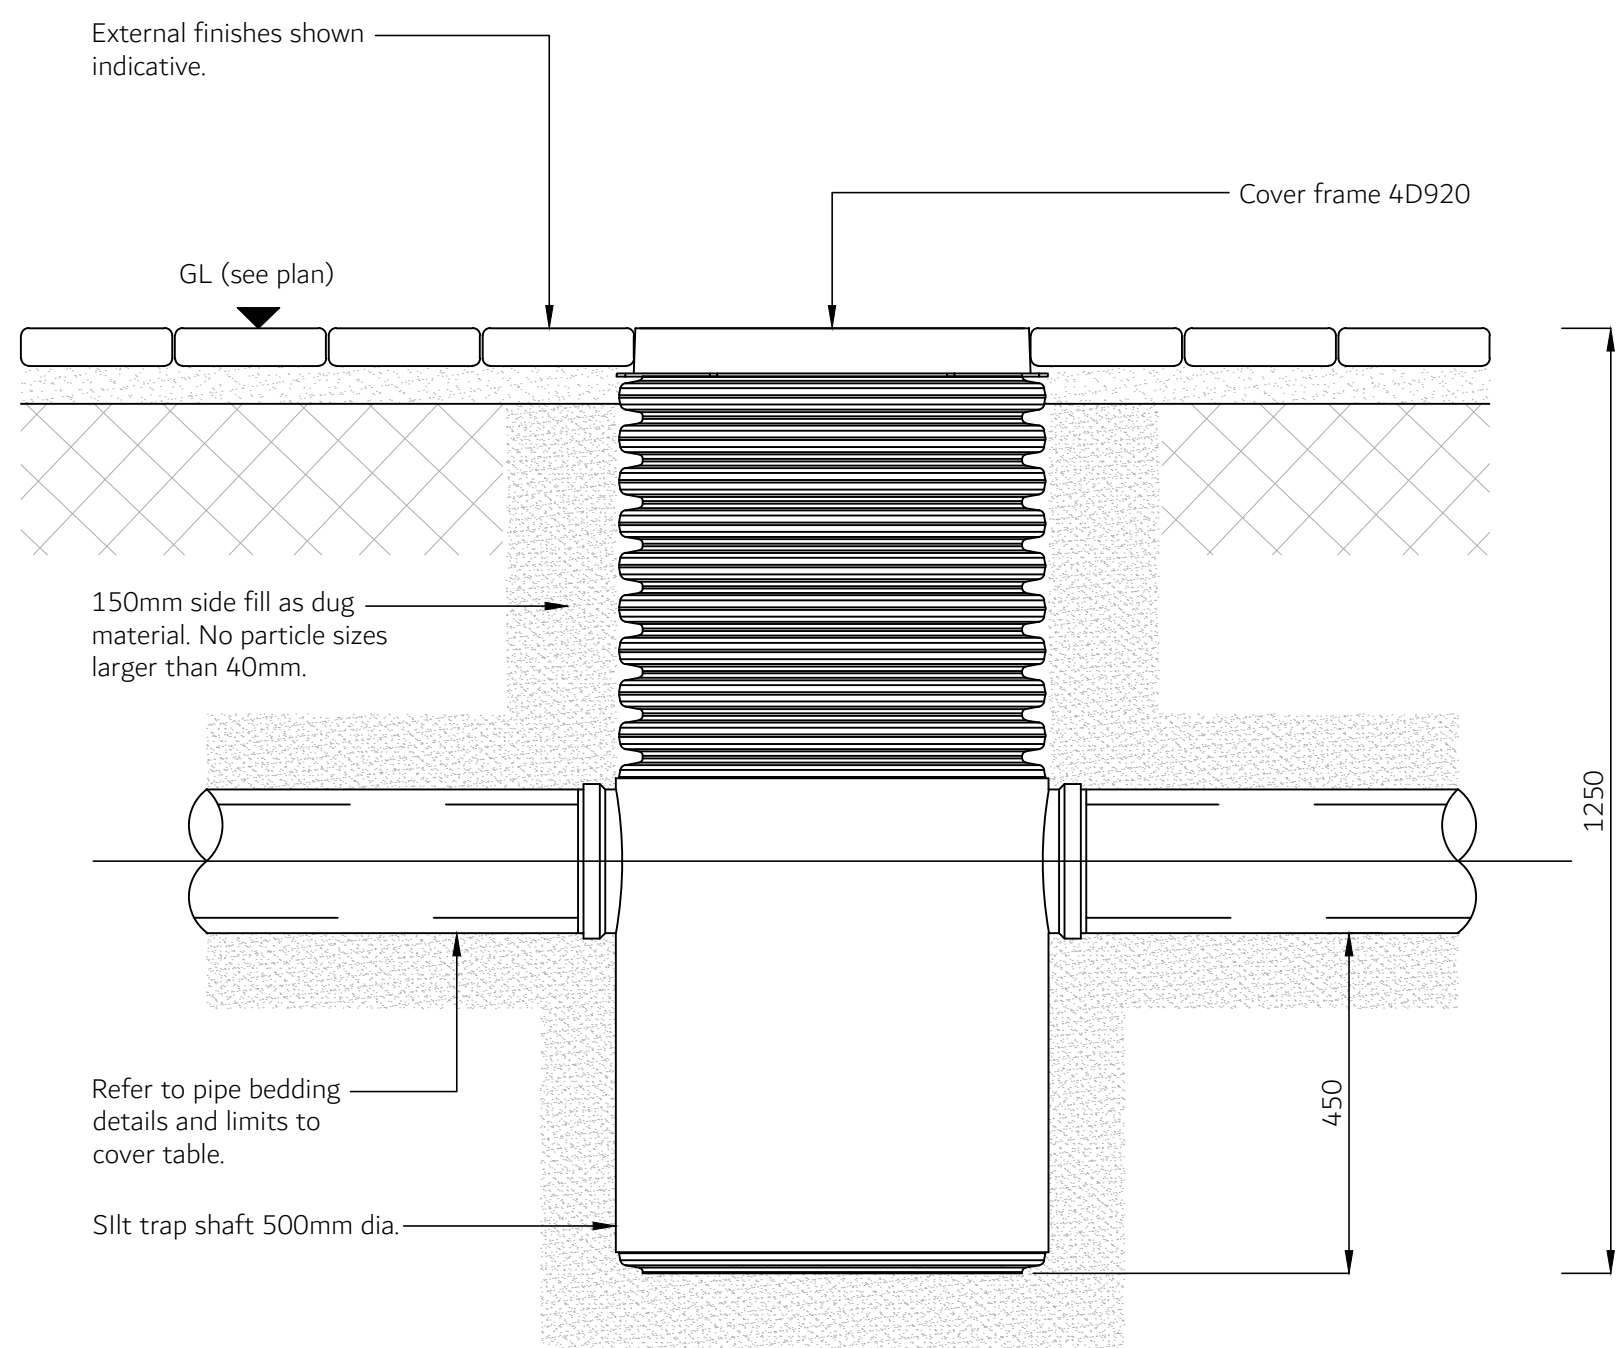

1050.01 - Typical Silt Trap Detail
(Scale 1:10)

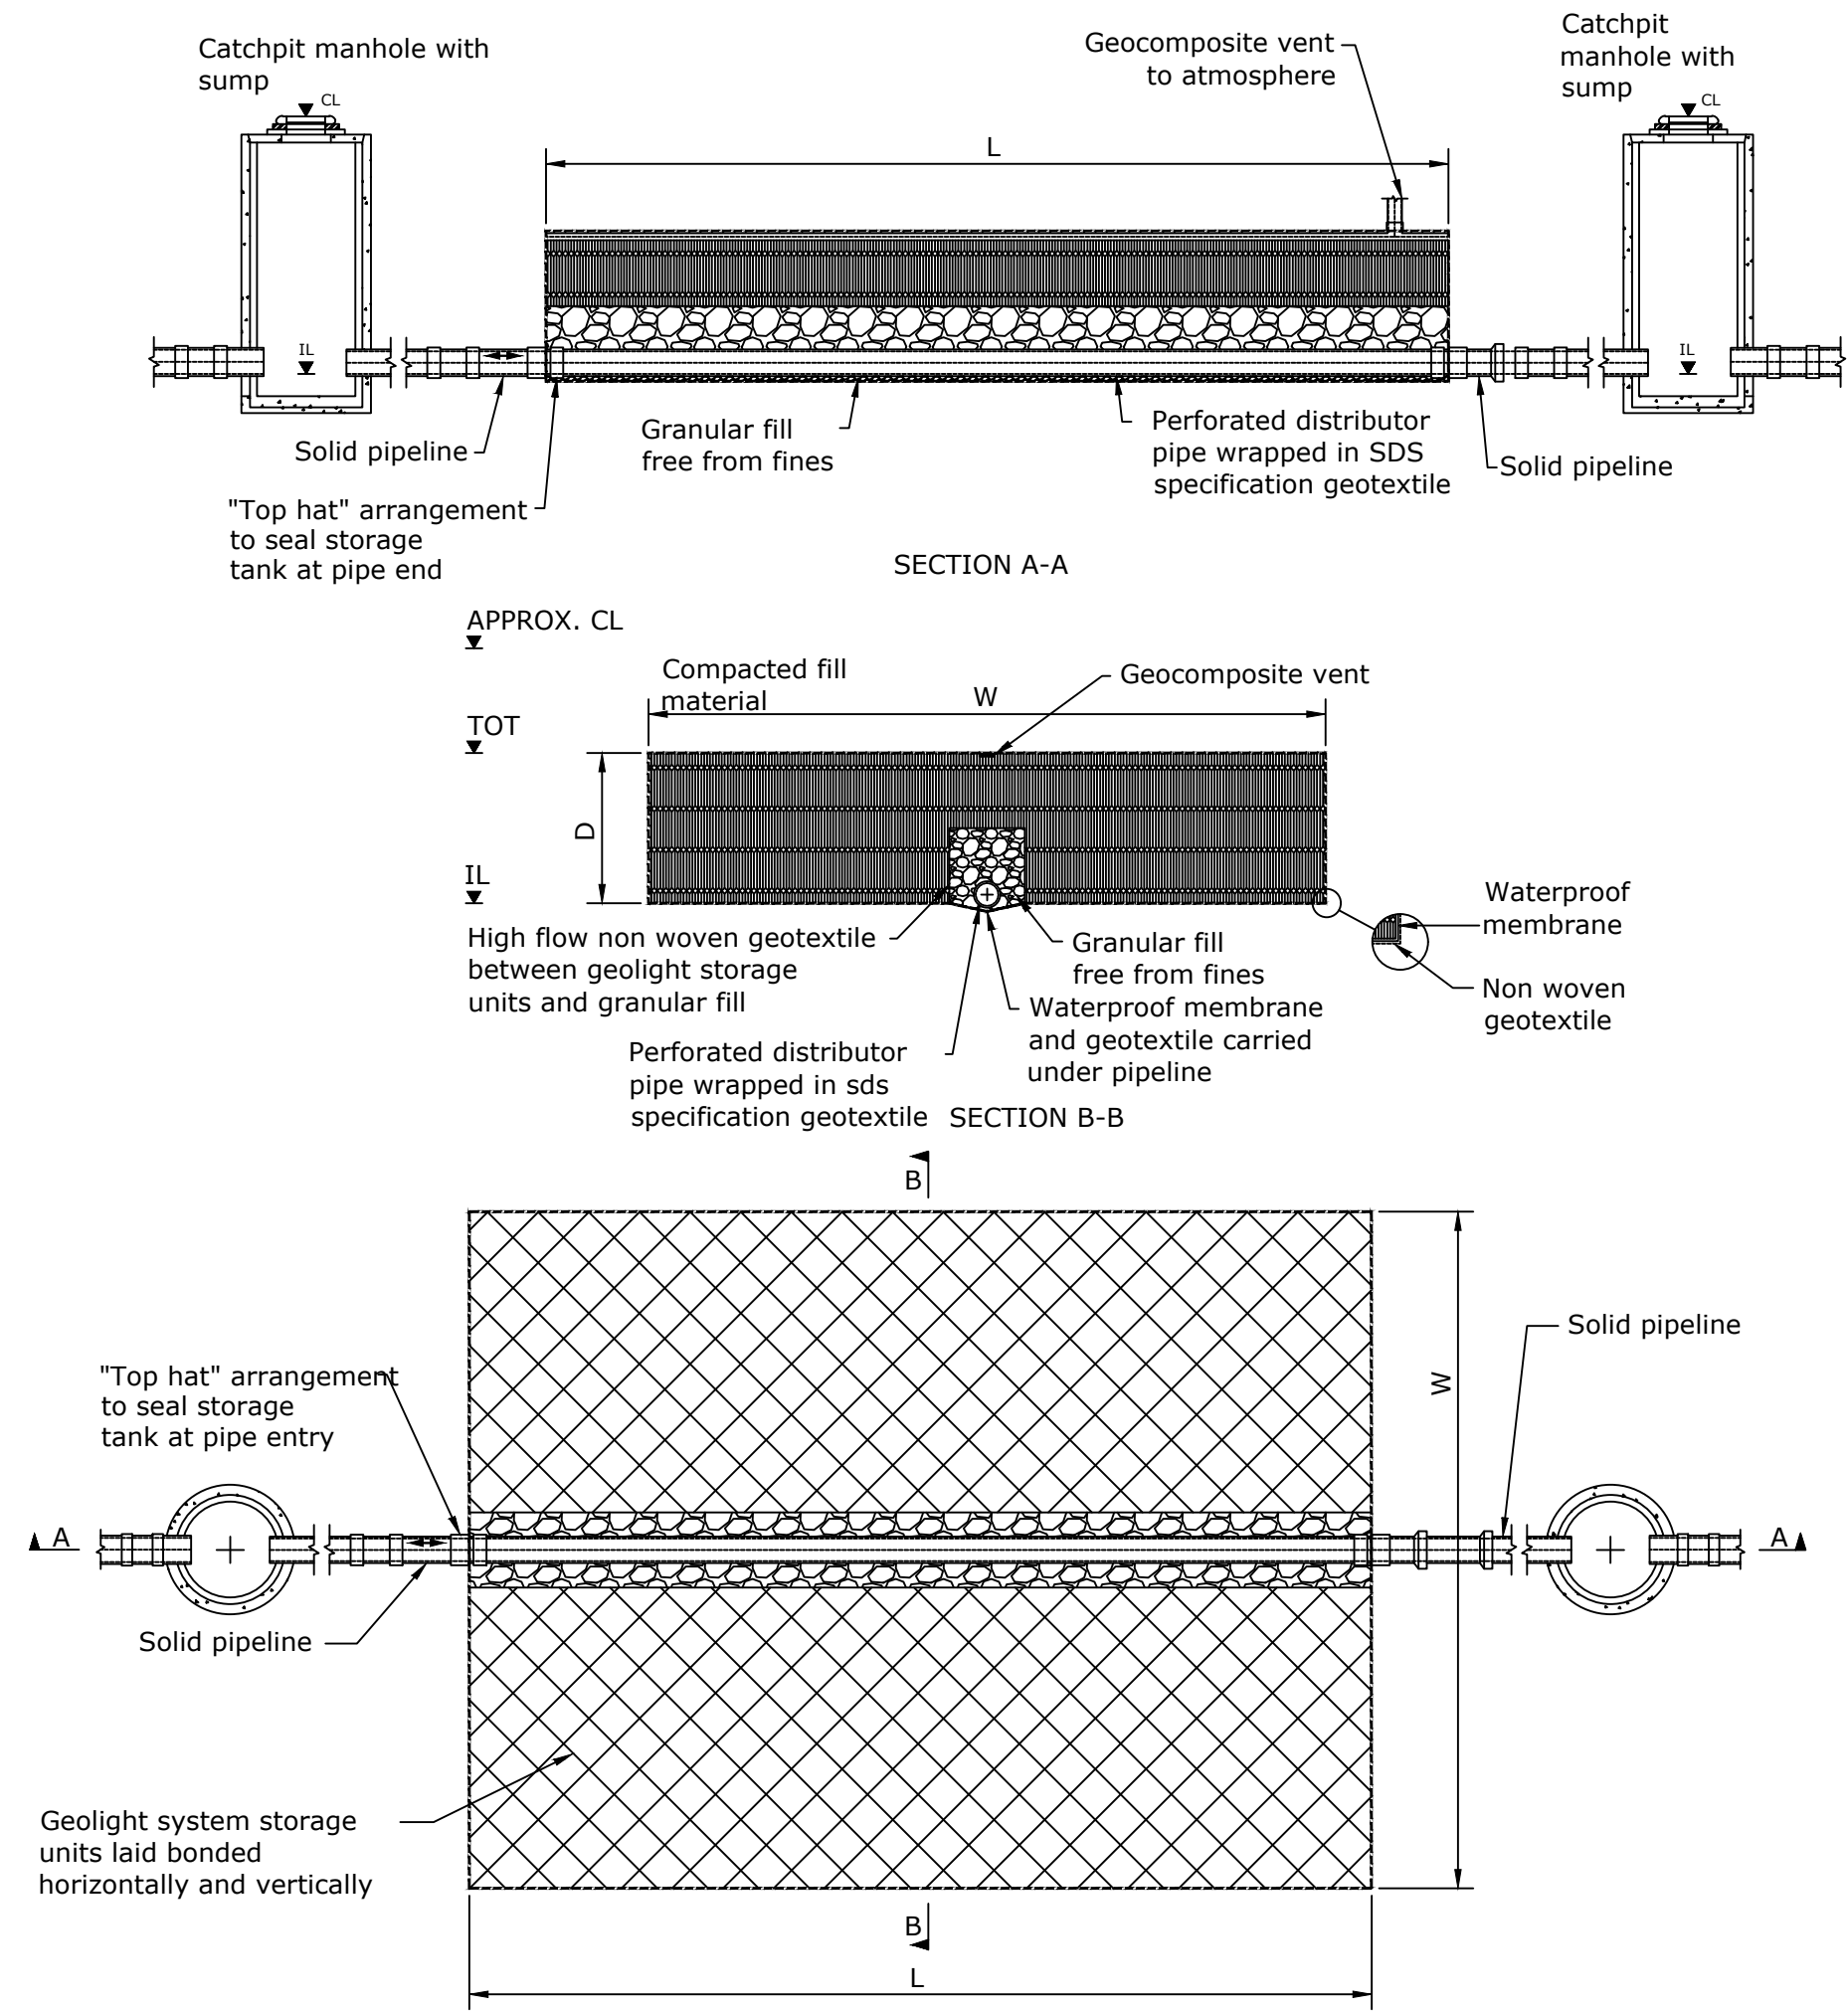

1050.02 - Typical Attenuation Tank
(Scale 1:20)


KEYPLAN

NOTES

1. This drawing is to be read in conjunction with all relevant associated documents.
2. All dimensions are to be checked prior to the commencement of works on site. Any discrepancies are to be reported to the Engineer immediately.
3. Do not scale this drawing.
4. All dimensions are in millimetres unless noted otherwise.
5. This drawing is to be printed in colour.
6. This drawing is copyright.
7. This drawing is to be printed on A1 paper.

P01	Issued for Information	JN 23.02.26	JN 23.02.26	DW 23.02.26
Rev	Description	Drawn by Date	Designed Date	Reviewed Date

REV.	STATUS
P01	For Information

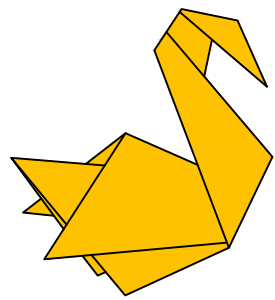

SWAN
structures
CIVIL & STRUCTURAL ENGINEERING CONSULTANTS
info@swanstructures.co.uk

PROJECT CODE
26085
CLIENT
Green Leaf Trees Ltd
PROJECT NAME
Green Leaf Trees
DRAWING NAME
Drainage Details - Sheet 1
CODE-ORIGIN-ZONE-LEVEL-TYPE-DISCIPLINE-NUMBER
26085-SWN-XX-XX-D-C-1050