


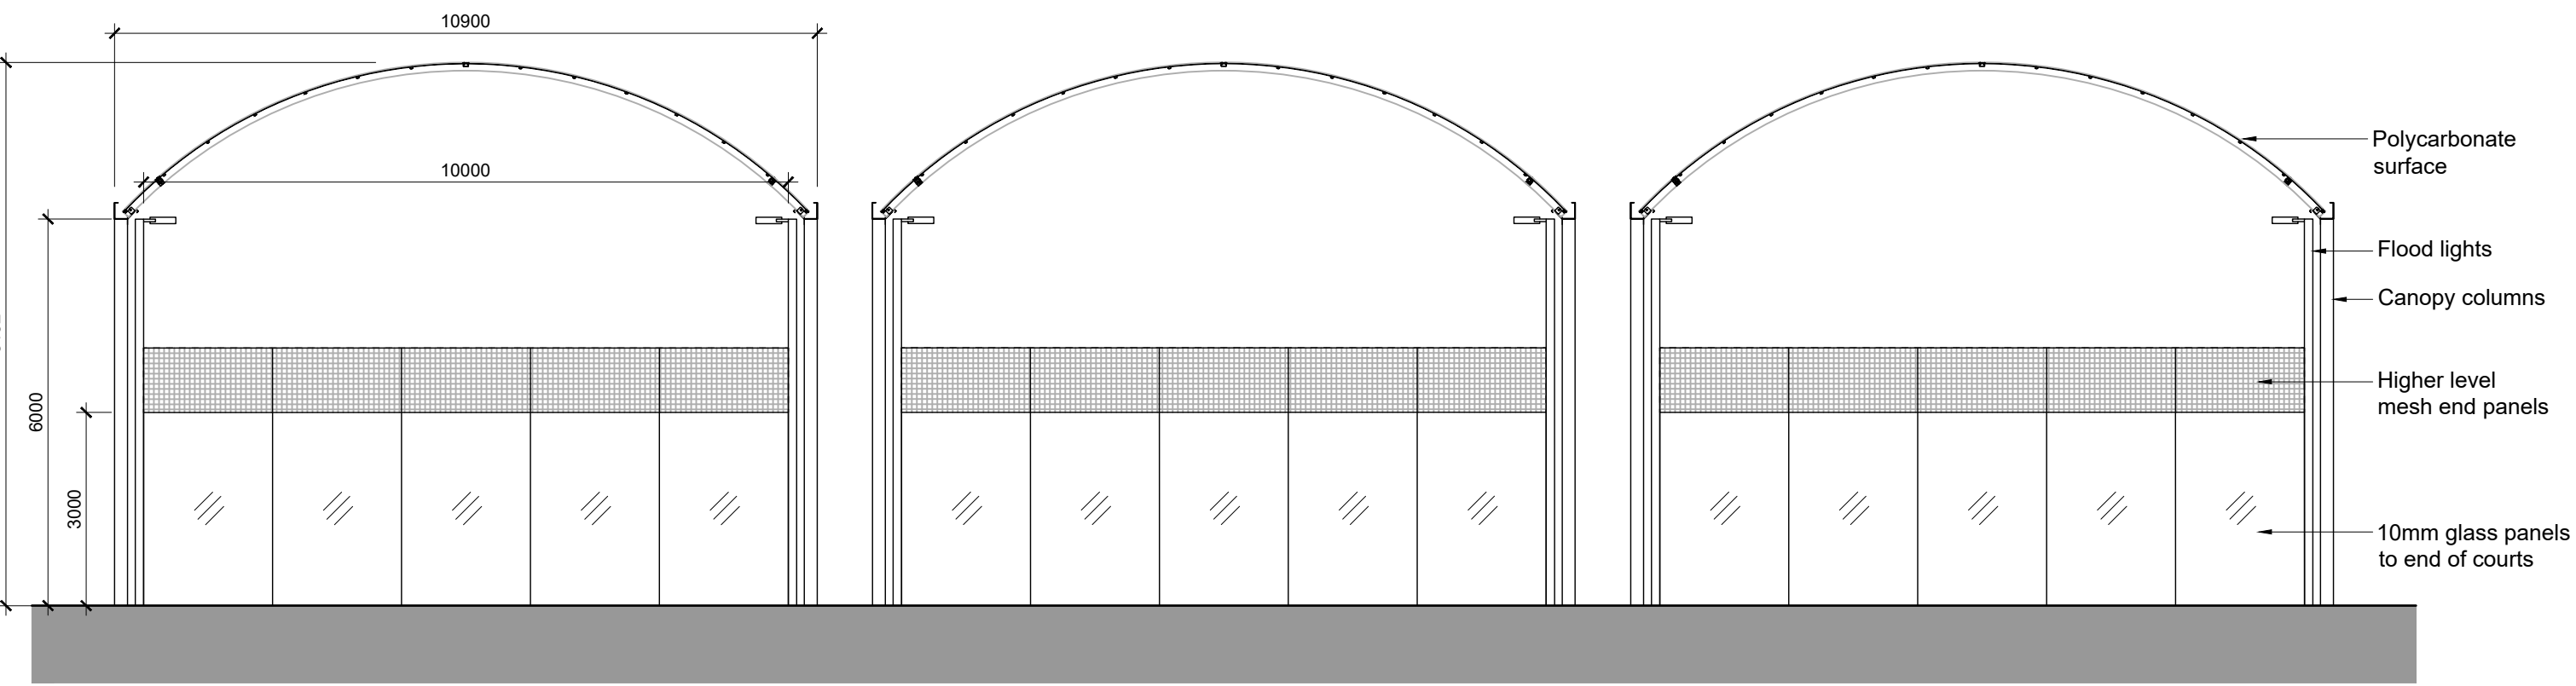


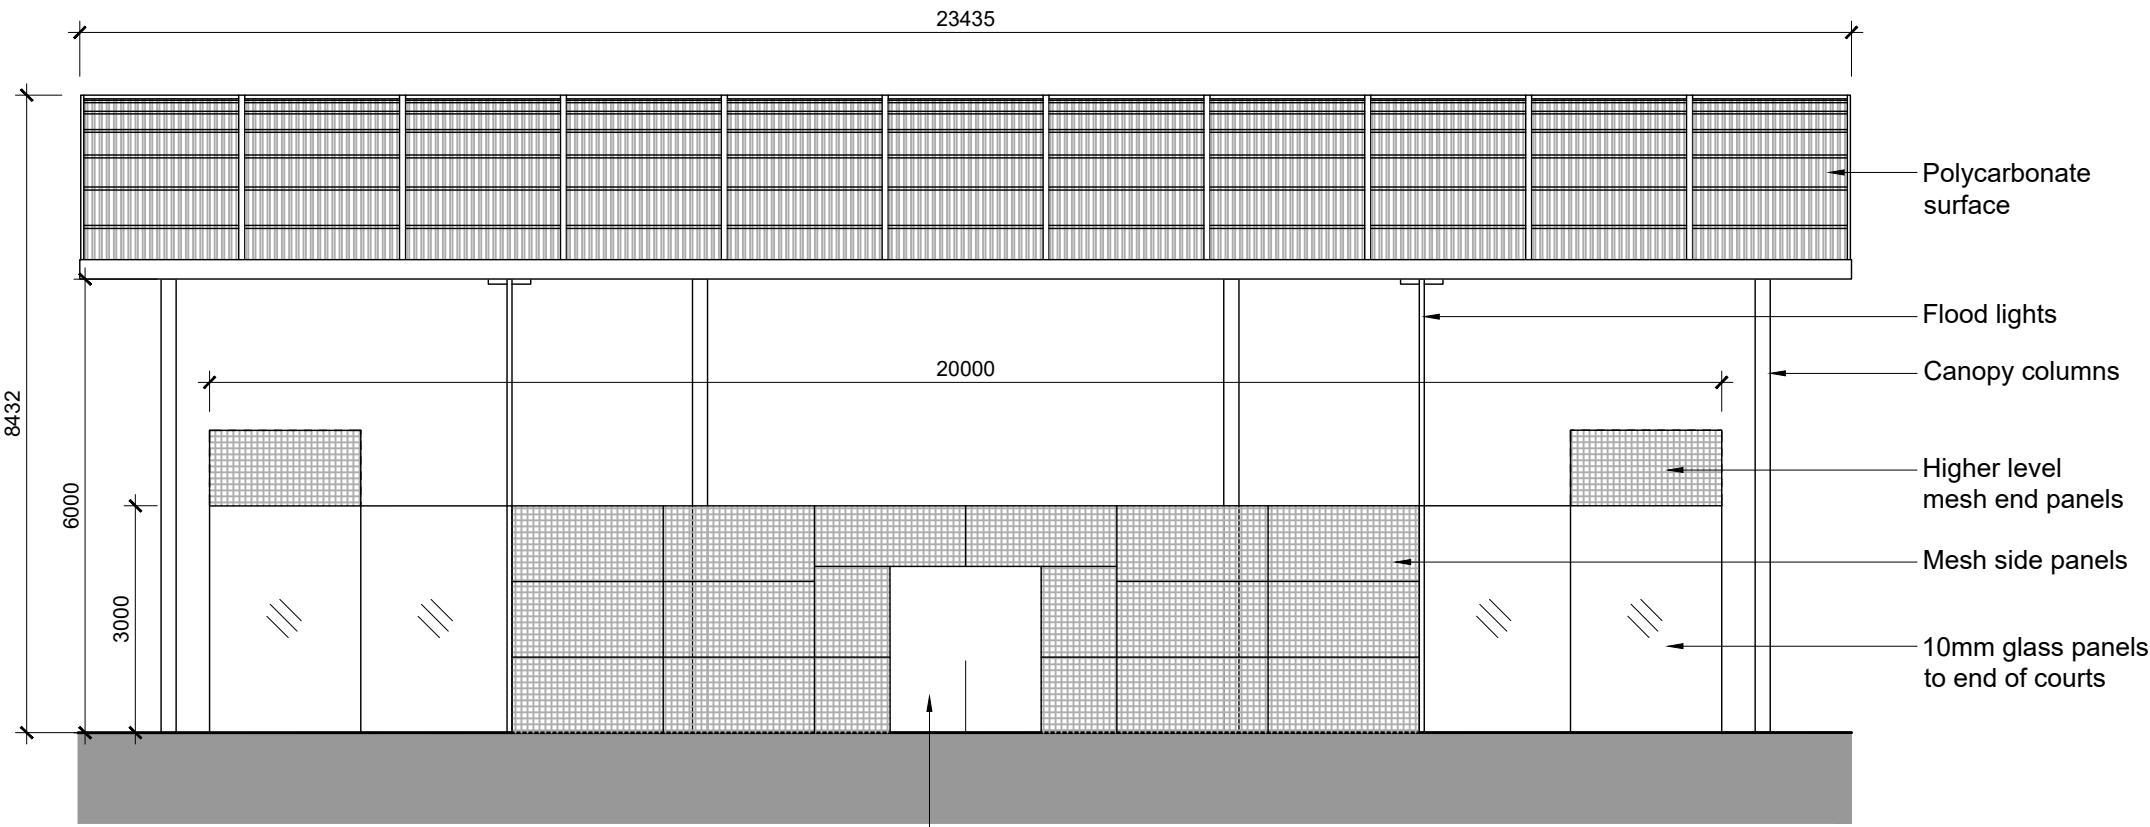


ELEVATION 01

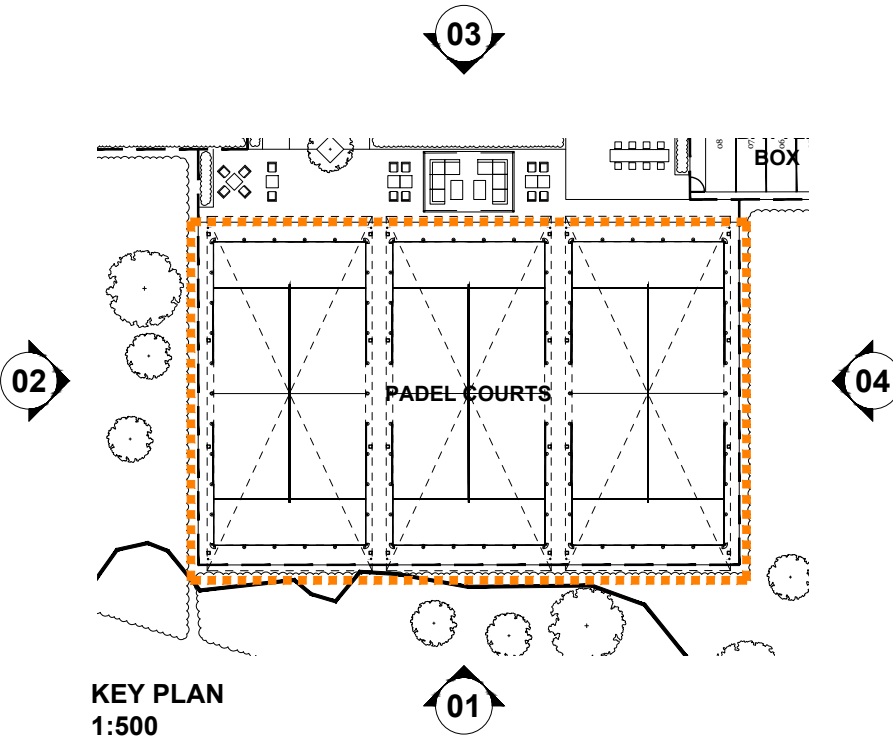


ELEVATION 02

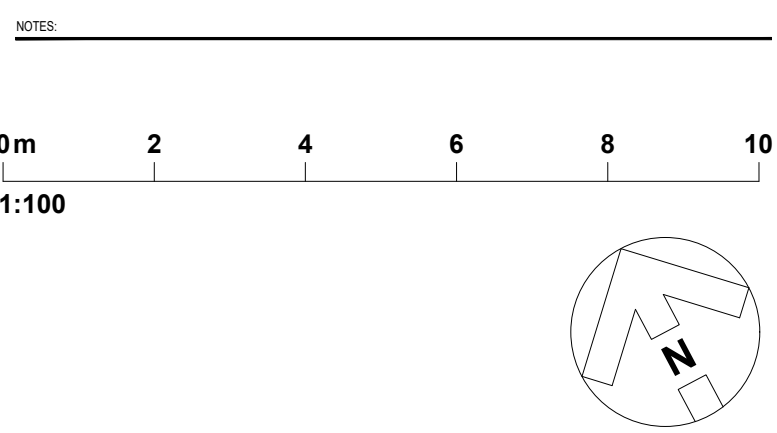

KEY PLAN
1:500

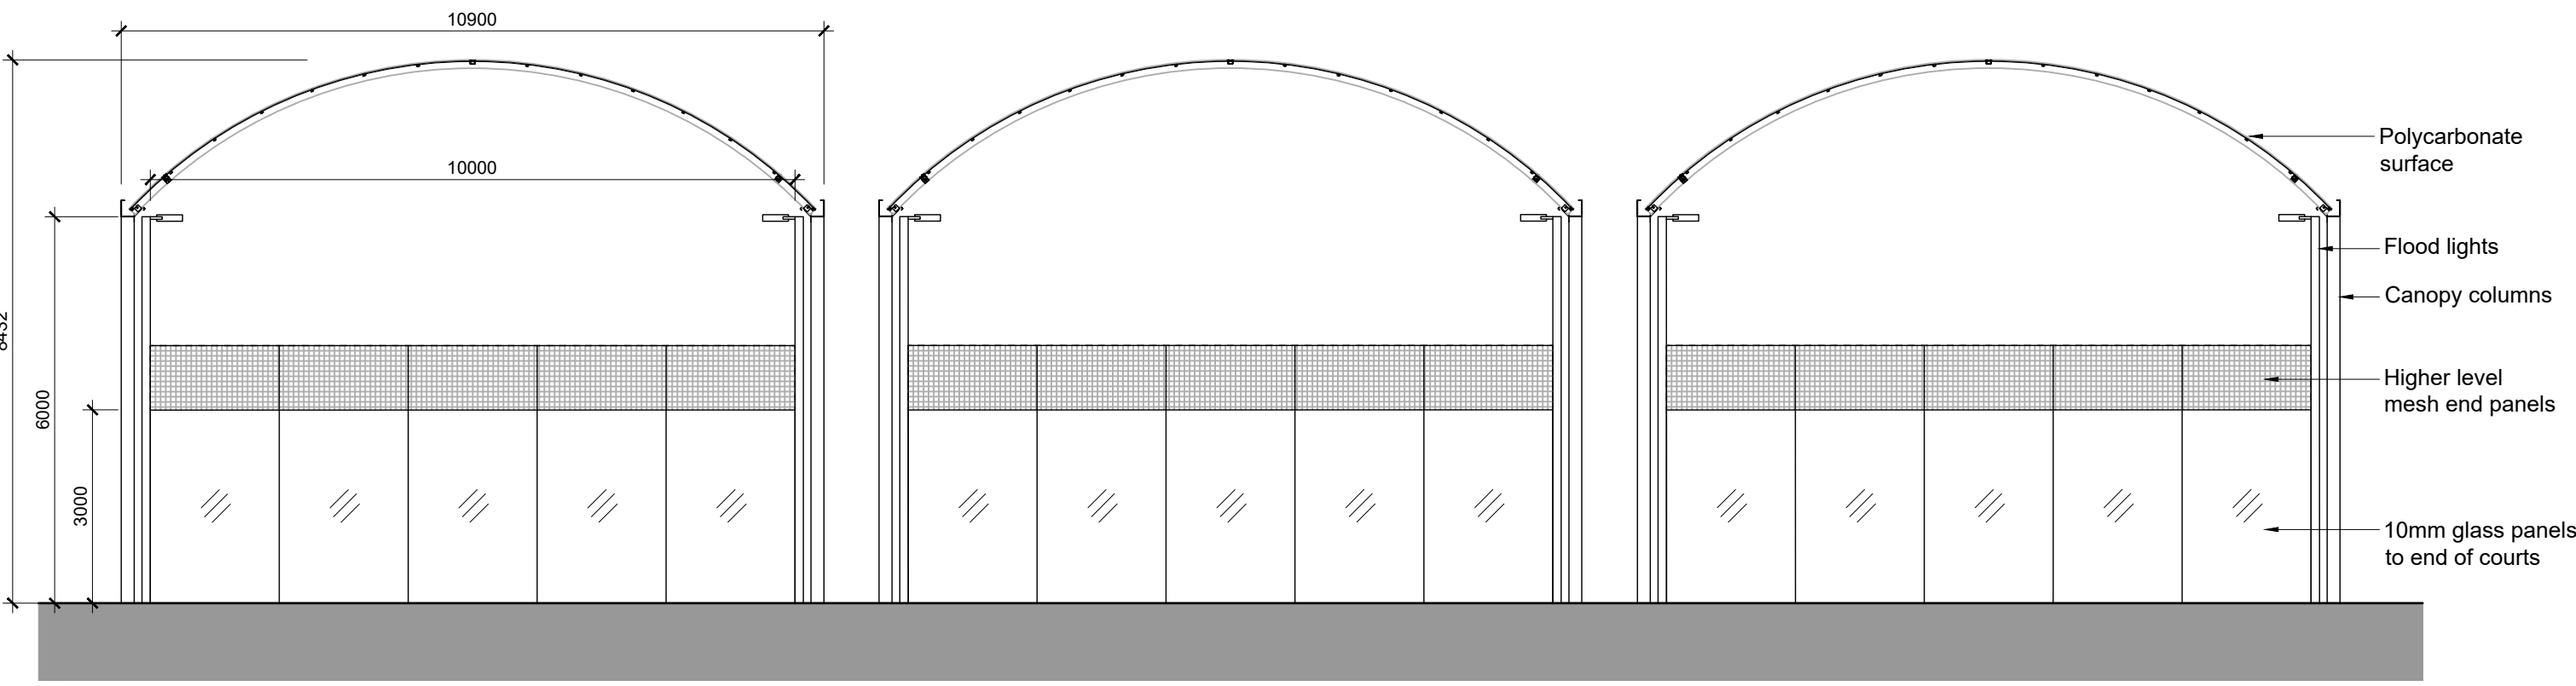

ELEVATION 03

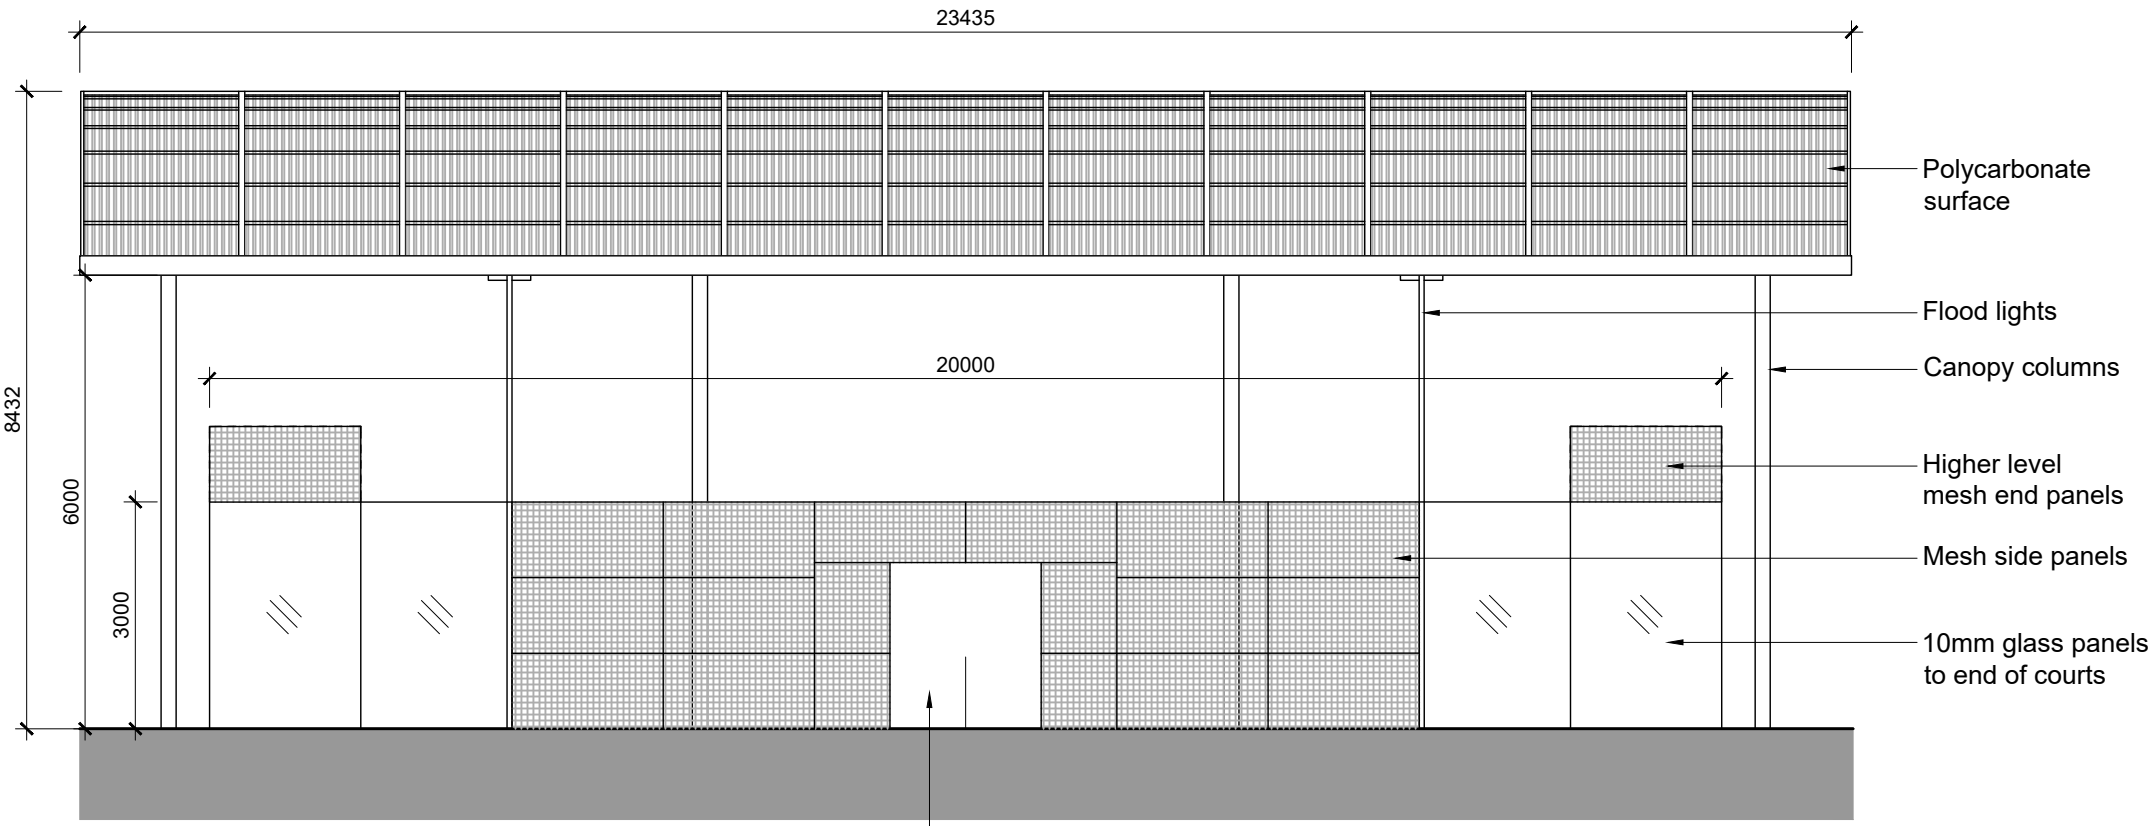

ELEVATION 04

REVISION: P01 BY: HP CHECKED: MPB DATE: 12/02/2026
Planning Issue

STATUS

S4a | FOR PLANNING

CLIENT

David Lloyd
CLUBS

PROJECT

CHIPPENHAM
SOUTHPPOINT BUSINESS PARK

TITLE

PROPOSED
PADEL COURT ELEVATIONS

Hadfield Cawkwell Davidson

Broomgrove Lodge, 13 Broomgrove Rd, Sheffield, S10 2LZ T 0114 266 8181 www.hcd.co.uk

HCD PROJECT NO. 24245	SCALE 1:100 @ A1	REV P01
PROJECT NO. 24245	ORIGINATOR HCD	VOLUME ZZ
LEVEL 00	TYPE DR	ROLE - NUMBER A-PL-013

S:\Architecture\24245\Drawings\DR - P\01sheets\Planning\A-PL-013 - Padel Court Elevations.dwg © HCD



VISUALISATIONS

