




SECTION A-A

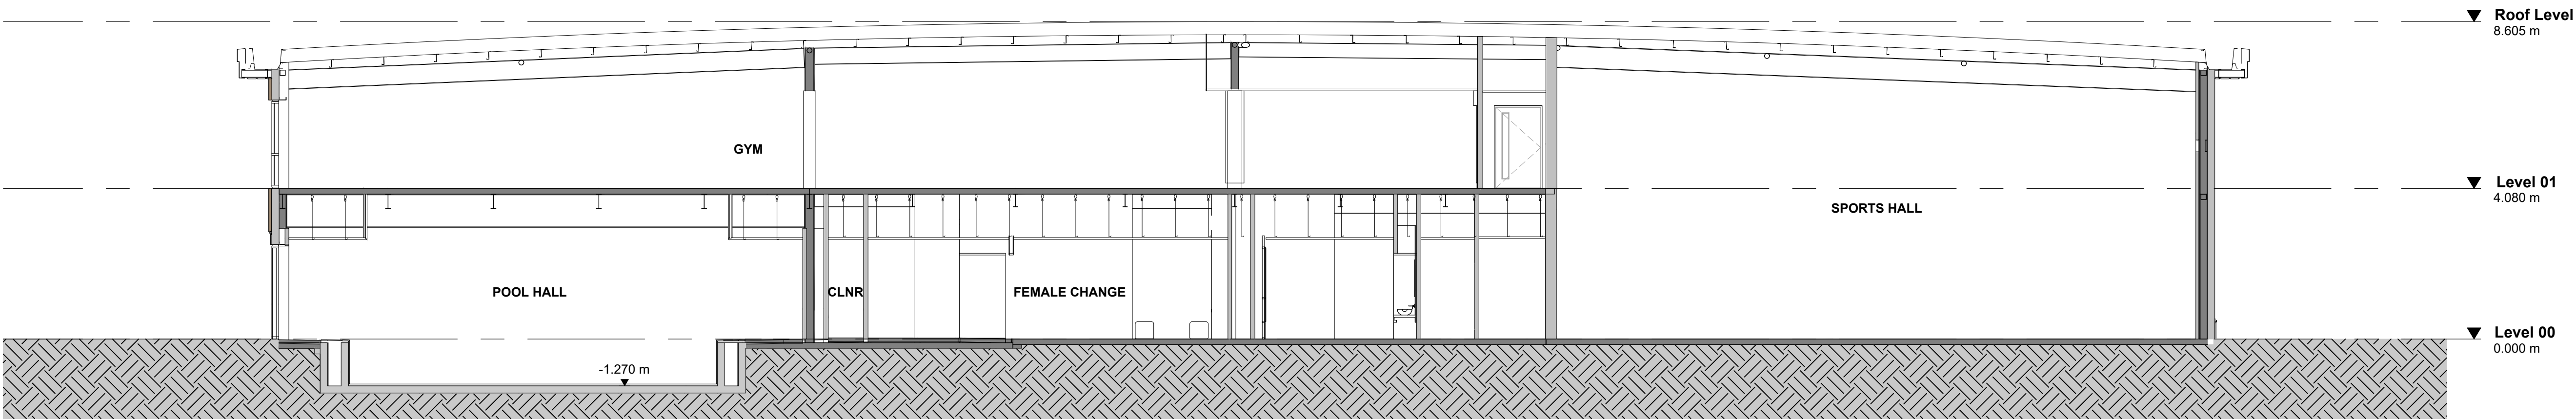


SECTION B-B

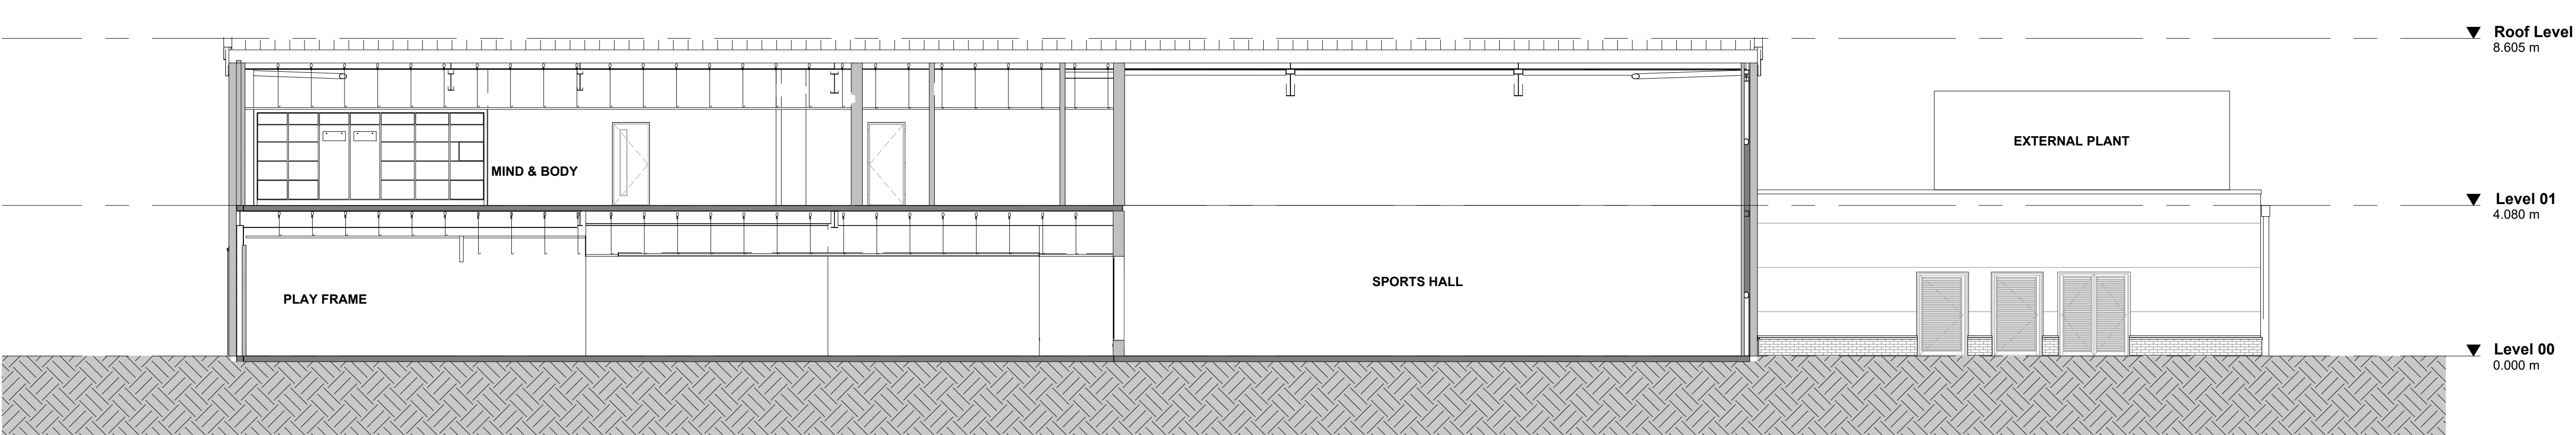

SECTION C-C

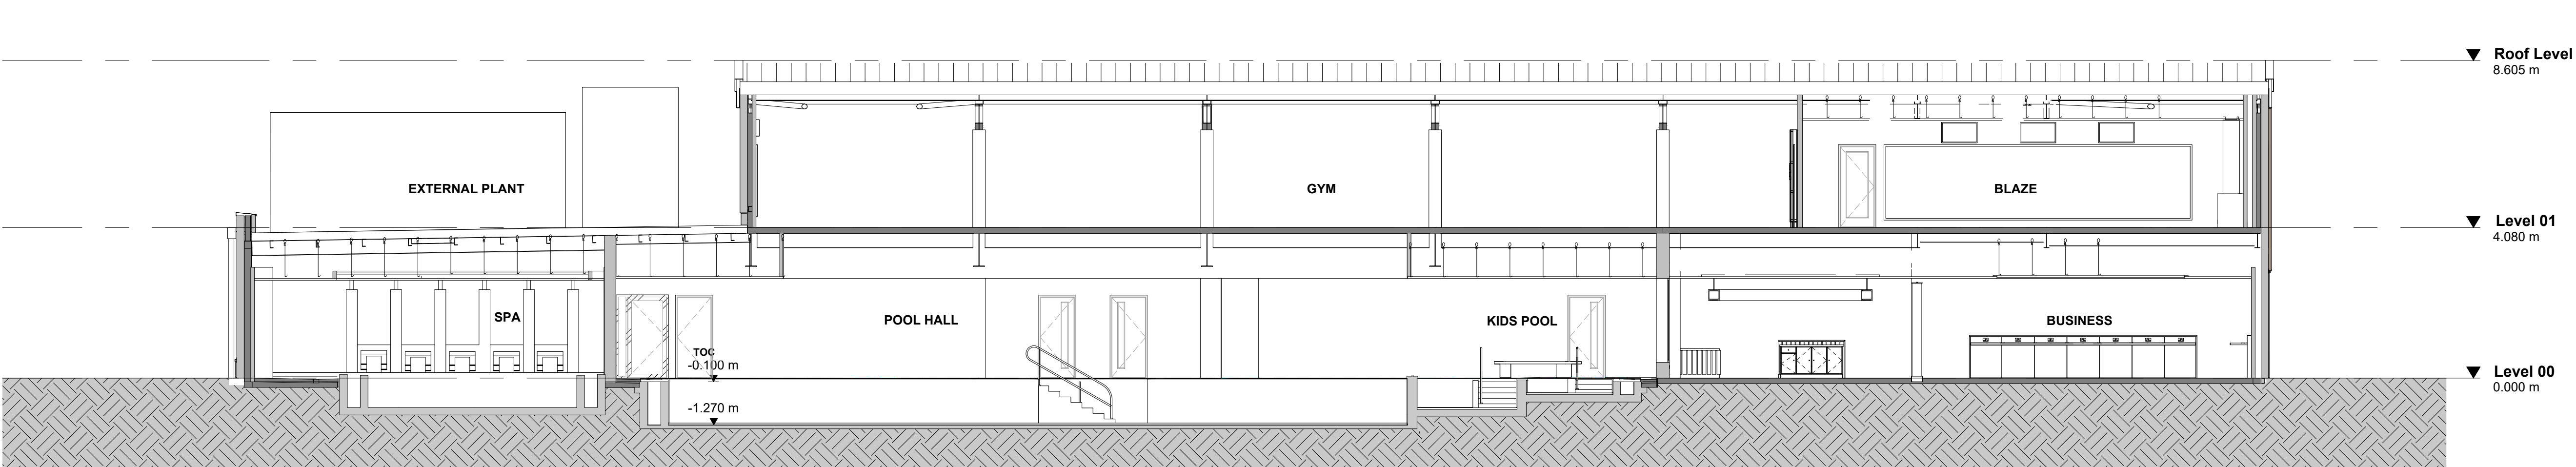

SECTION D-D

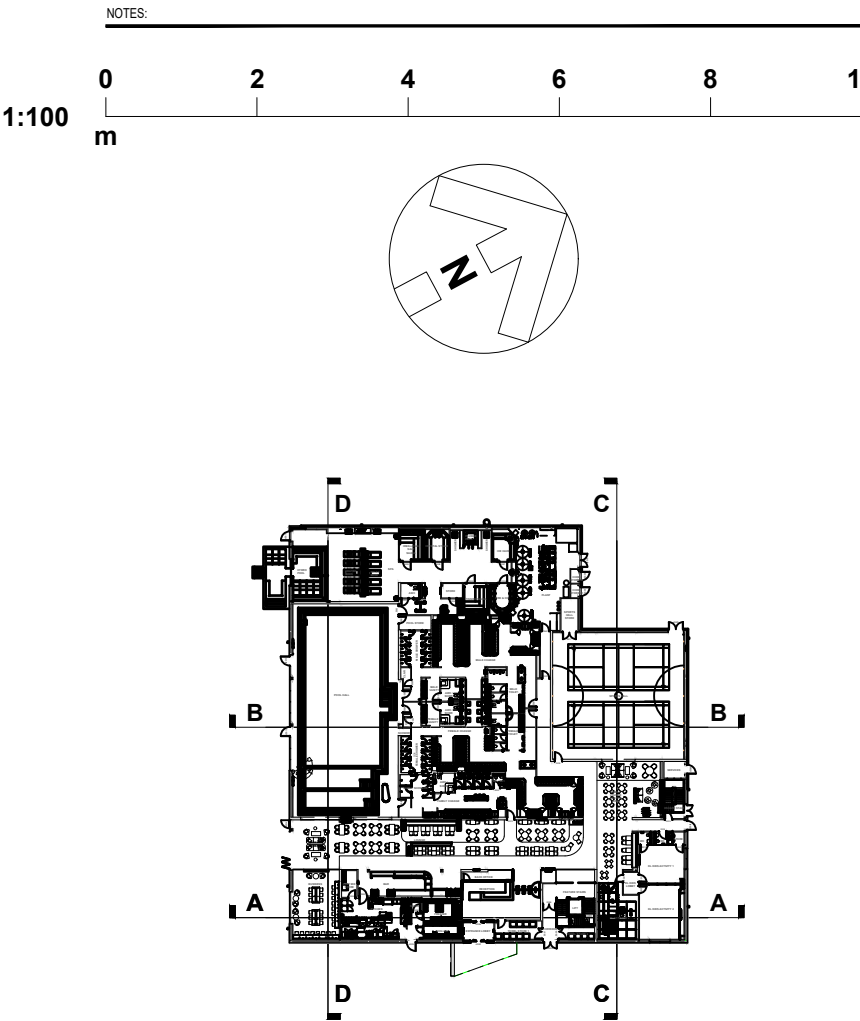

REVISION: P01 BY: HP CHECKED: MPB DATE: 12/02/2026
STATUS: Planning Issue.

S4a | FOR PLANNING

David Lloyd
CLUBS

PROJECT: CHIPPENHAM
SOUTHPPOINT BUSINESS PARK

TITLE: PROPOSED
SECTIONS

Hadfield Cawkwell Davidson					
Broomgrove Lodge, 13 Broomgrove Rd, Sheffield, S10 2LZ T 0114 266 8181 www.hcd.co.uk					
HCD PROJECT NO. 24245	SCALE 1:100 @ A1		REV P01		
PROJECT NO. 24245	ORGANISATION HCD	VOLUME A0	LEVEL 00	TYPE DR	ROLE - NUMBER A-PL-008