

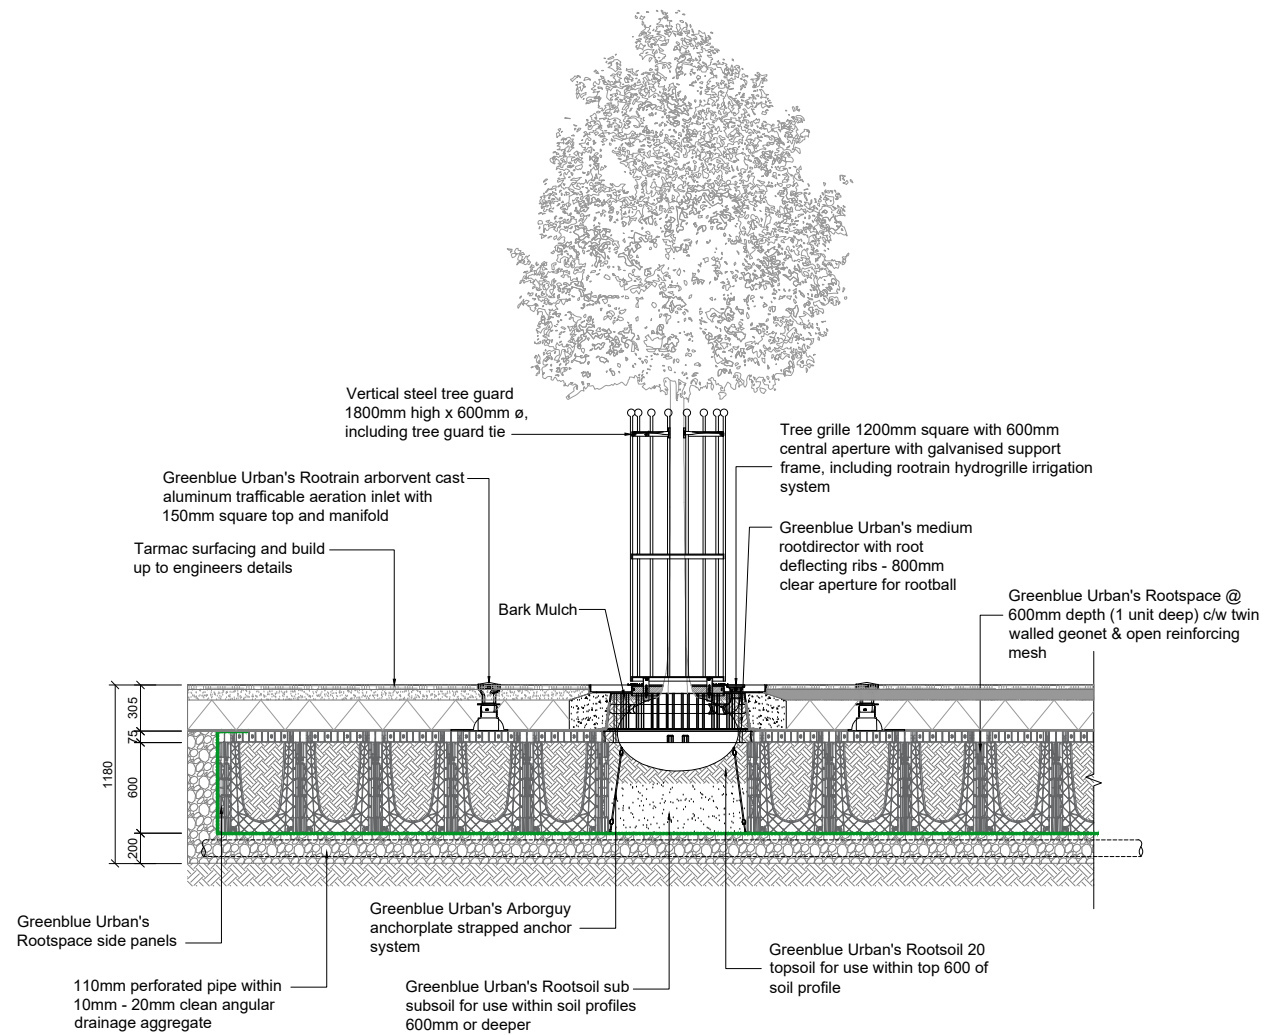


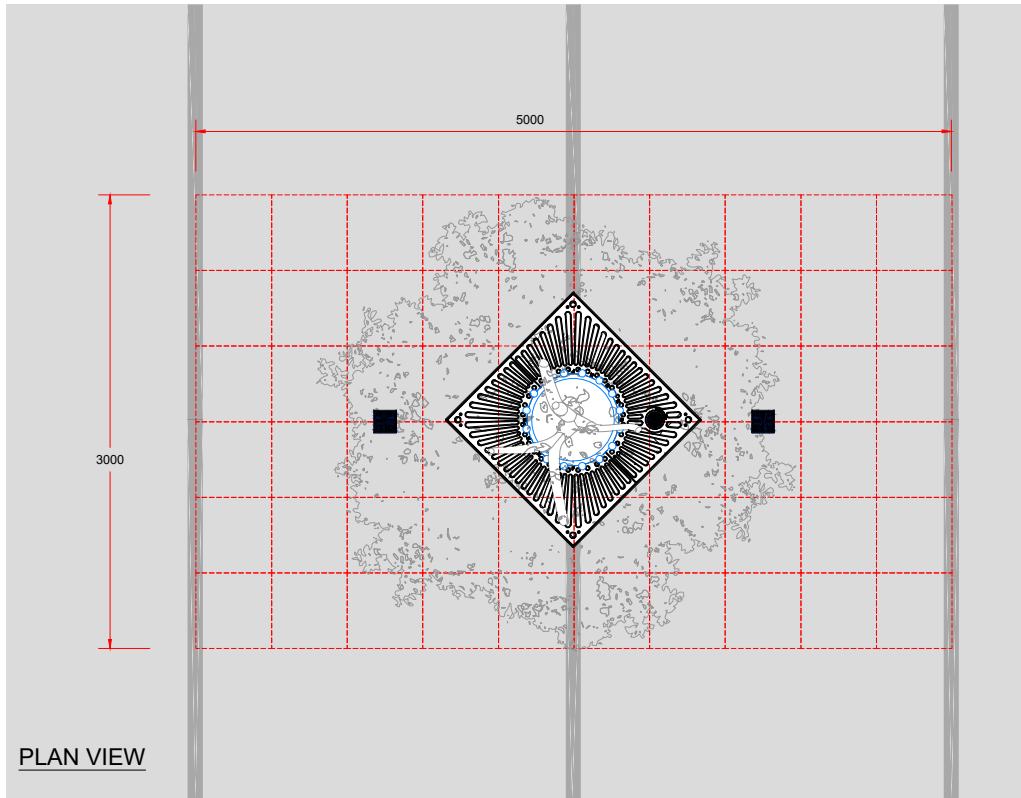

Scale 1:50

0 0.5 1 1.5 2 2.5 [m]

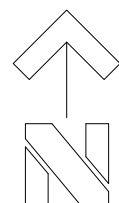

FOR PLANNING				
WEDDLES				
MAIL@WEDDLES.CO.UK		LANDSCAPE		
WEDDLES.CO.UK		ARBORICULTURE		
0114 250 1181		GARDEN DESIGN		
UNIT 4 WESTBROOK COURT		ECOLOGY		
SHEFFIELD, S11 8YZ				
Job				
DAVID LLOYD CHIPPENHAM				
Title				
TREE PIT DETAILS				
scale@A3	drawn	date	drawing number	revision
1:50	TB	FEB 26	2078-003	-