
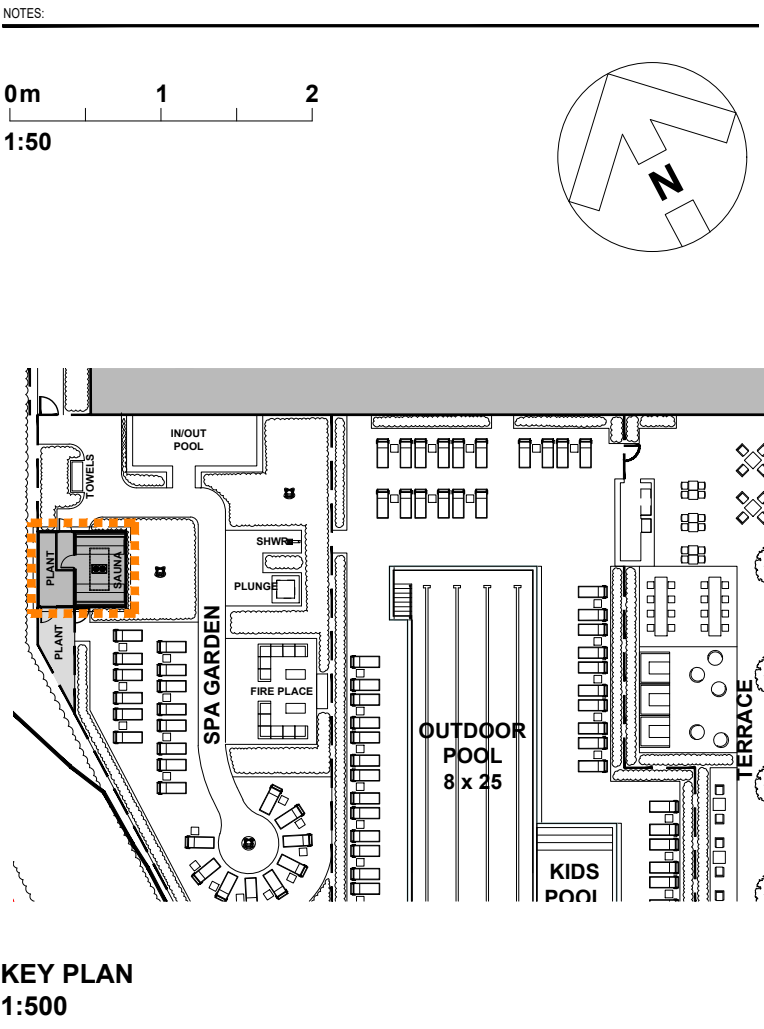
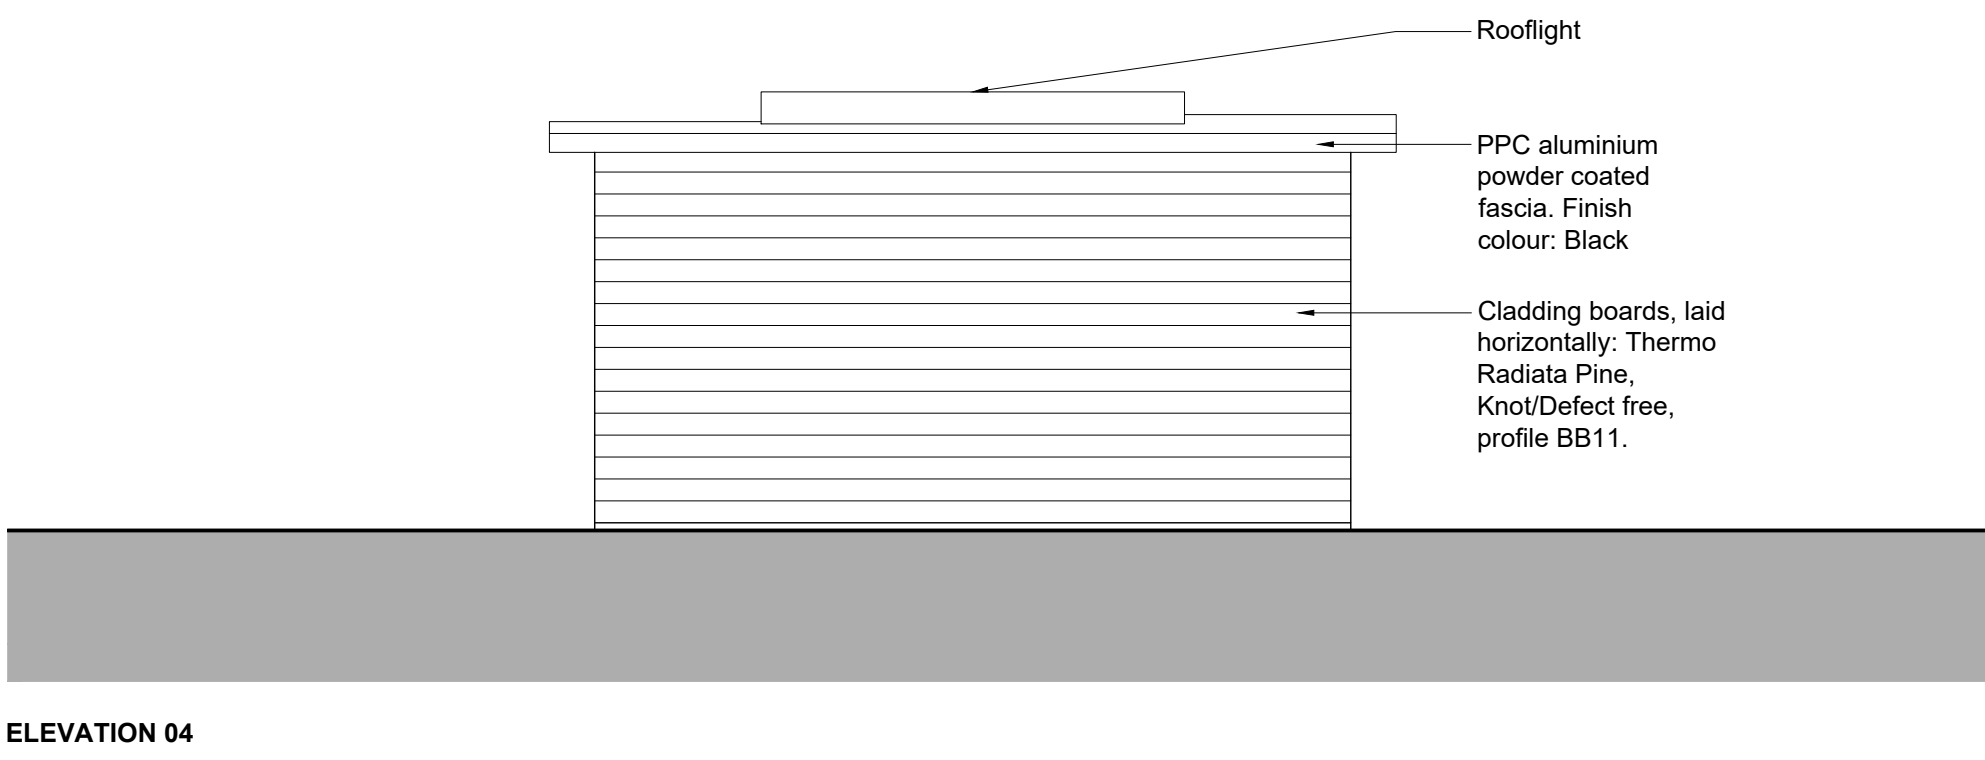
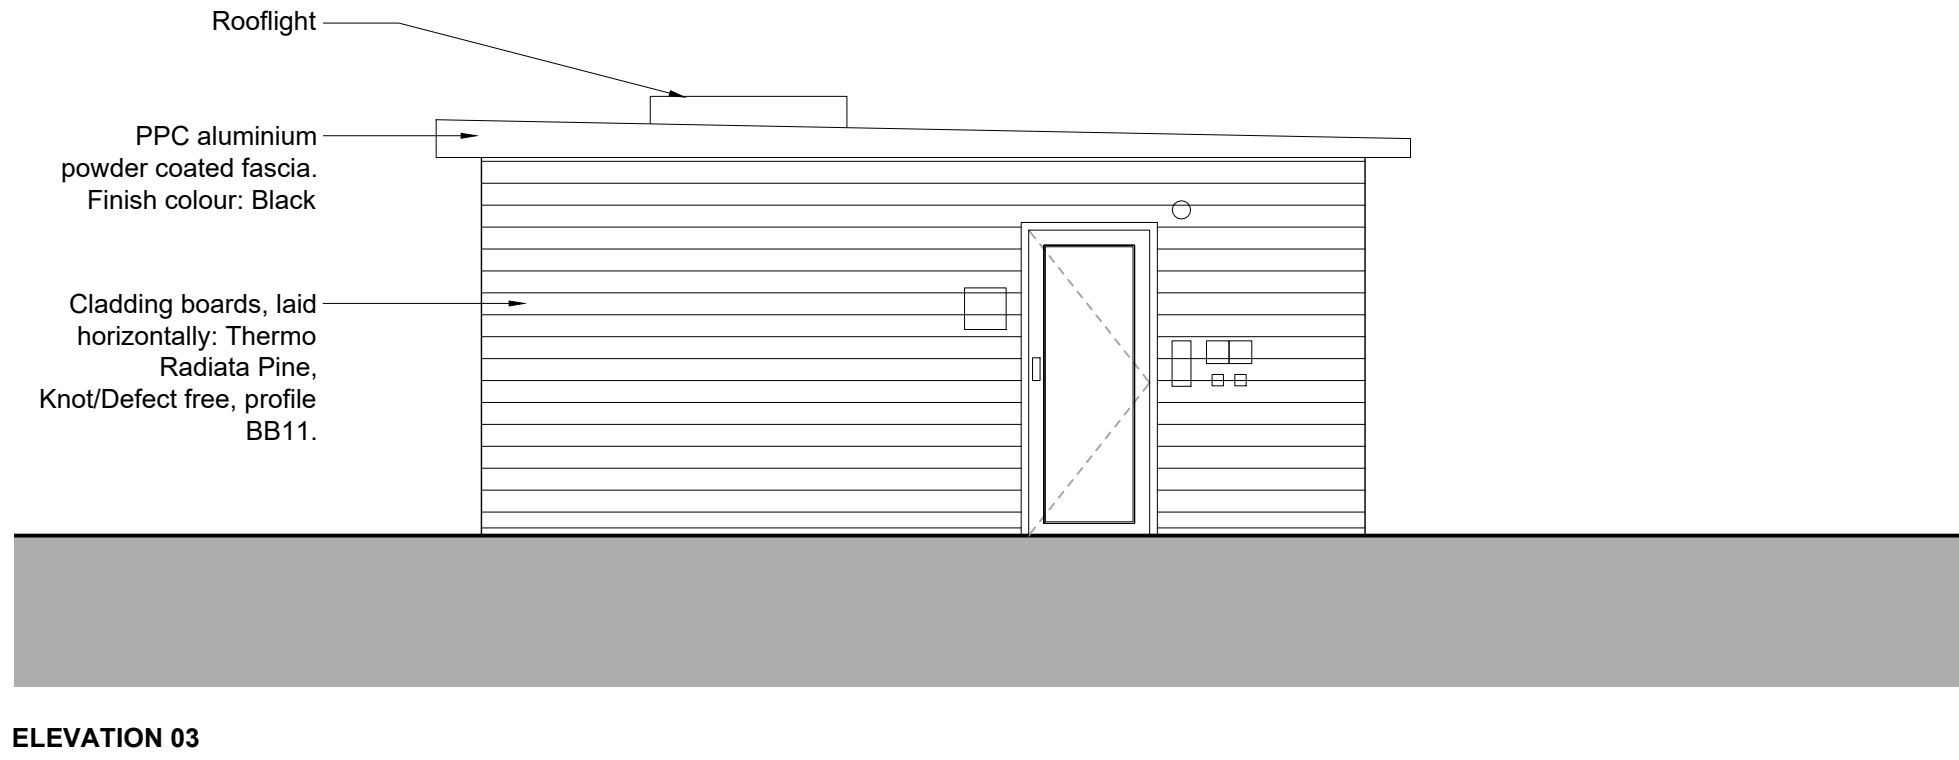
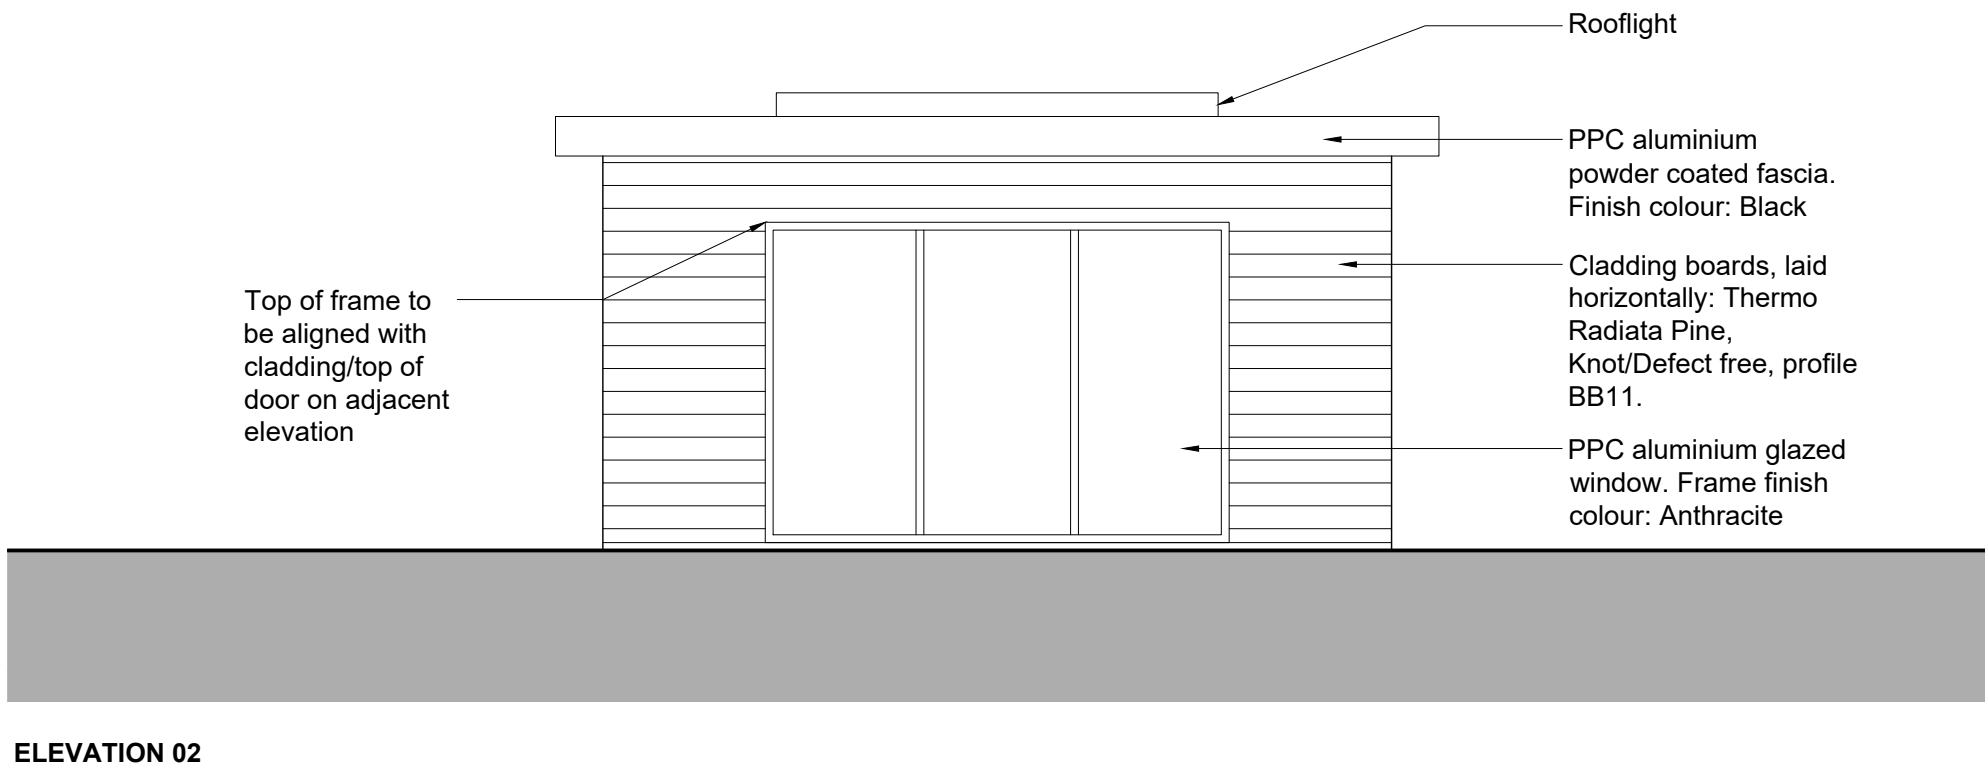
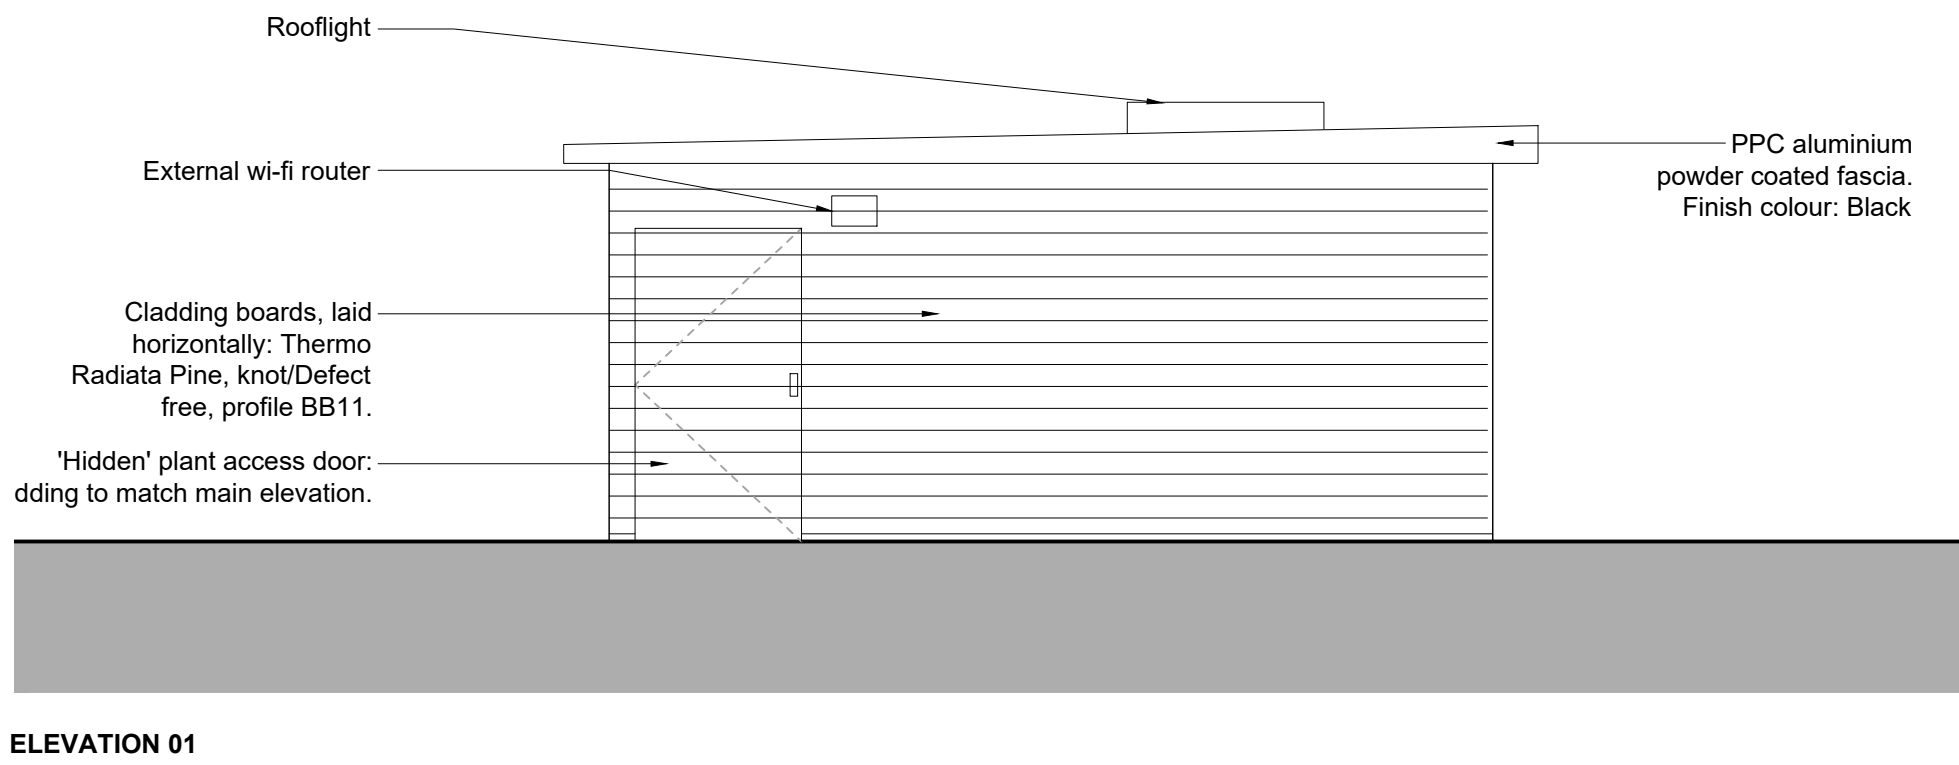
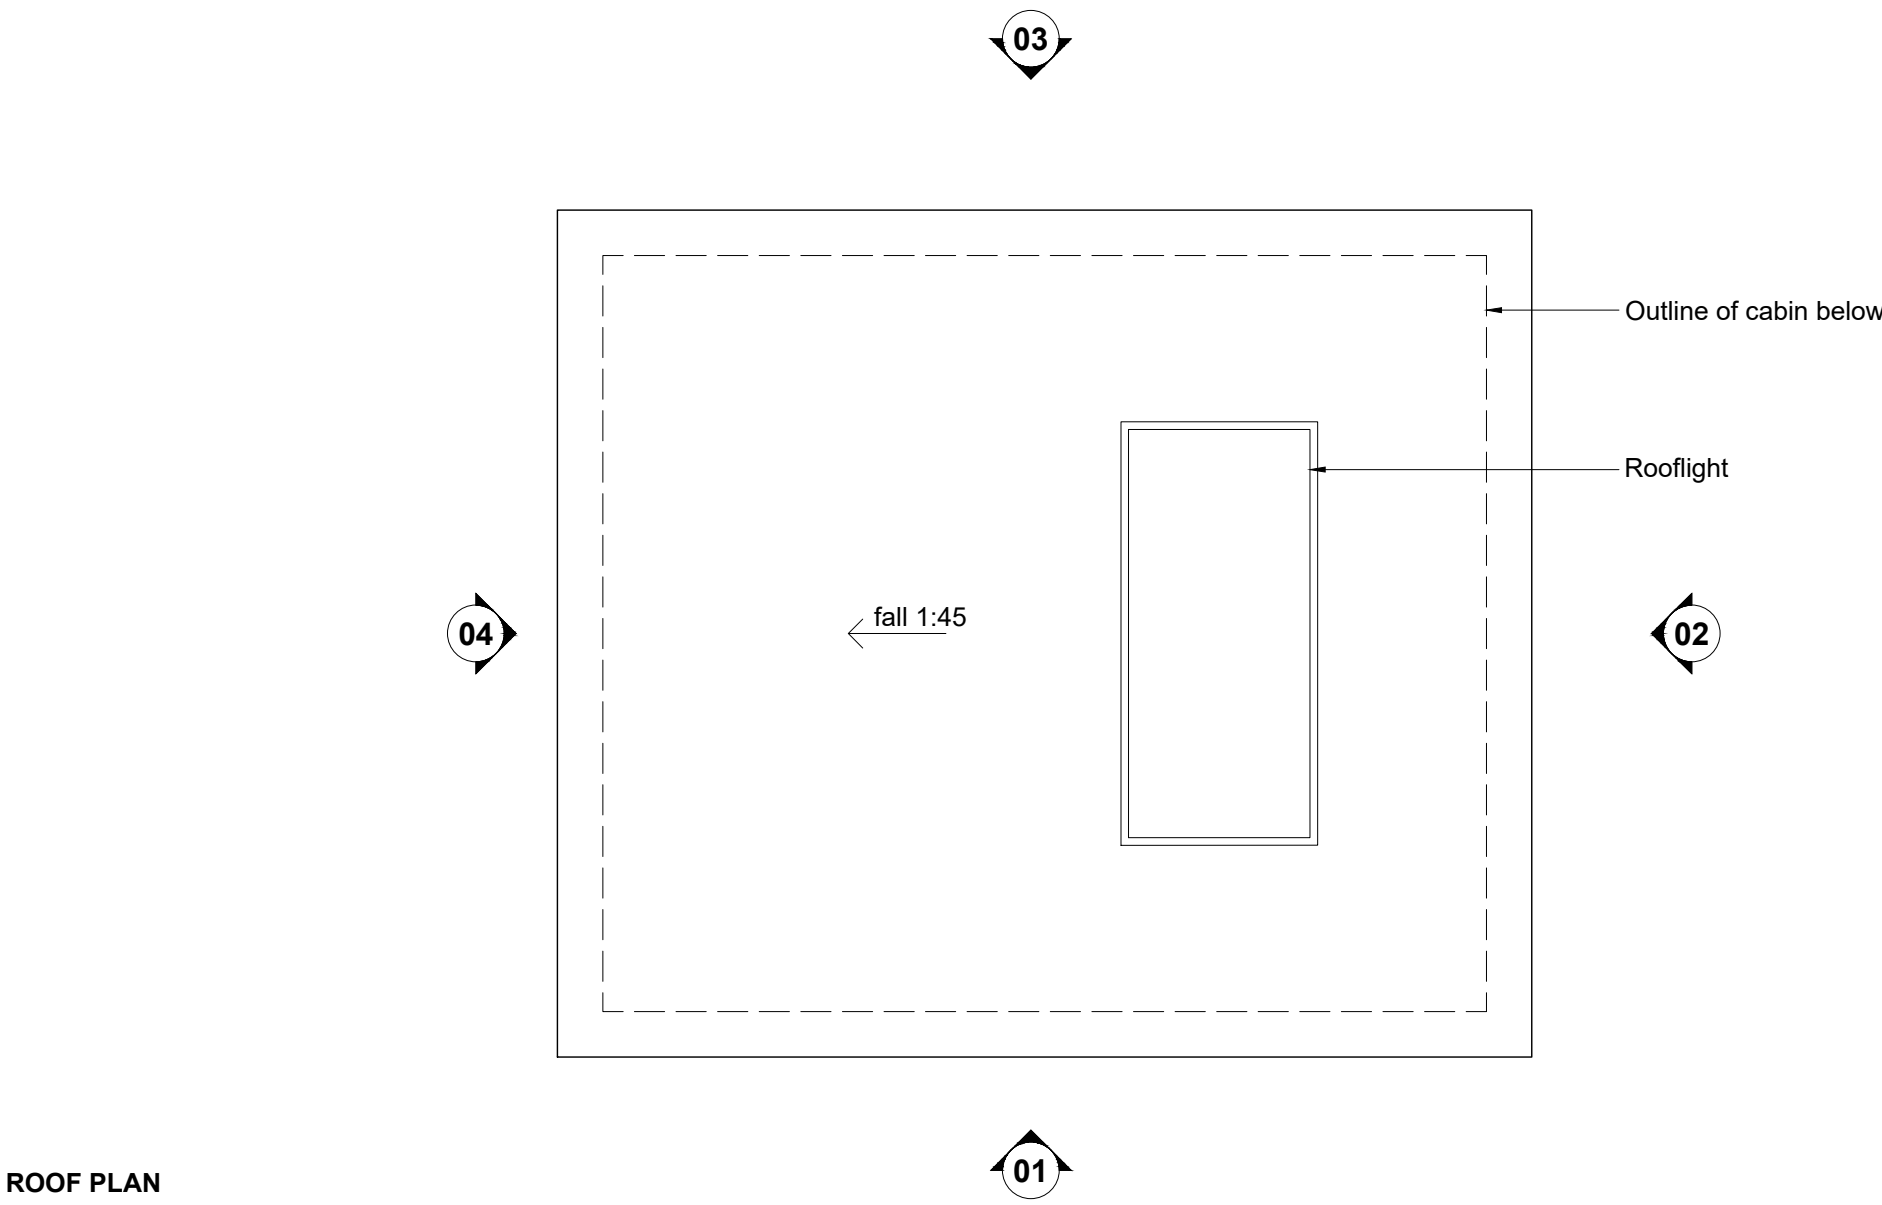


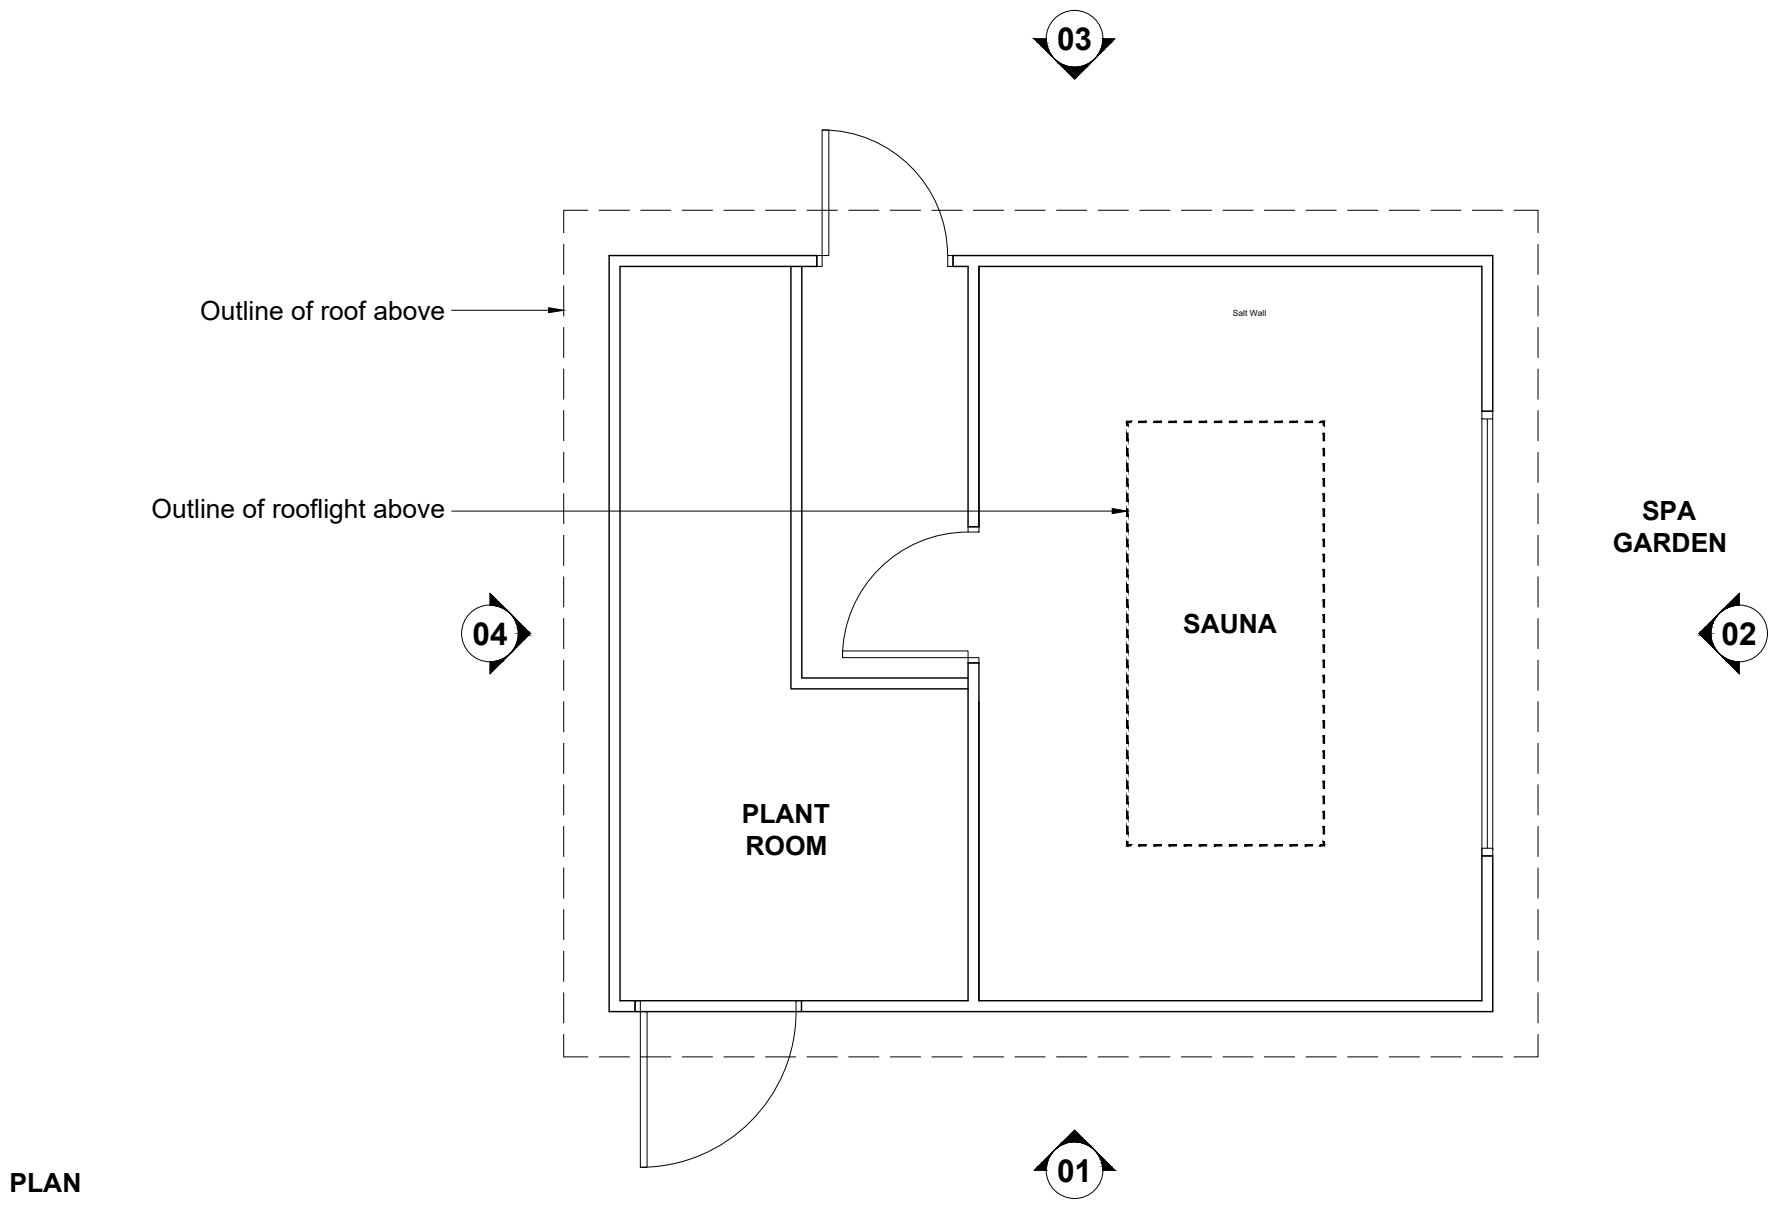

REVISION: P01 BY: HP CHECKED: MPB DATE: 12/02/2026
Planning Issue.

STATUS

S4a | FOR PLANNING

CLIENT

David Lloyd CLUBS

PROJECT

**CHIPPENHAM
SOUTHPPOINT BUSINESS PARK**

TITLE

**PROPOSED
SAUNA
ELEVATIONS AND PLAN**

Hadfield Cawkwell Davidson

Broomgrove Lodge, 13 Broomgrove Rd, Sheffield, S10 2LZ T 0114 266 8181 www.hcd.co.uk

HCD PROJECT NO. 24245	SCALE 1:50 @ A1	REV P01
PROJECT NO. 24245	ORIGINATOR HCD	VOLUME A0
LEVEL 00	TYPE DR	ROLE - NUMBER A-PL-015

8:\Architecture\24245\Drawings\DR - Photoshops\Planning\A-PL-015 - Spa Sauna Elevations.dwg | © HCD