




ELEVATION A - 'FRONT' ELEVATION

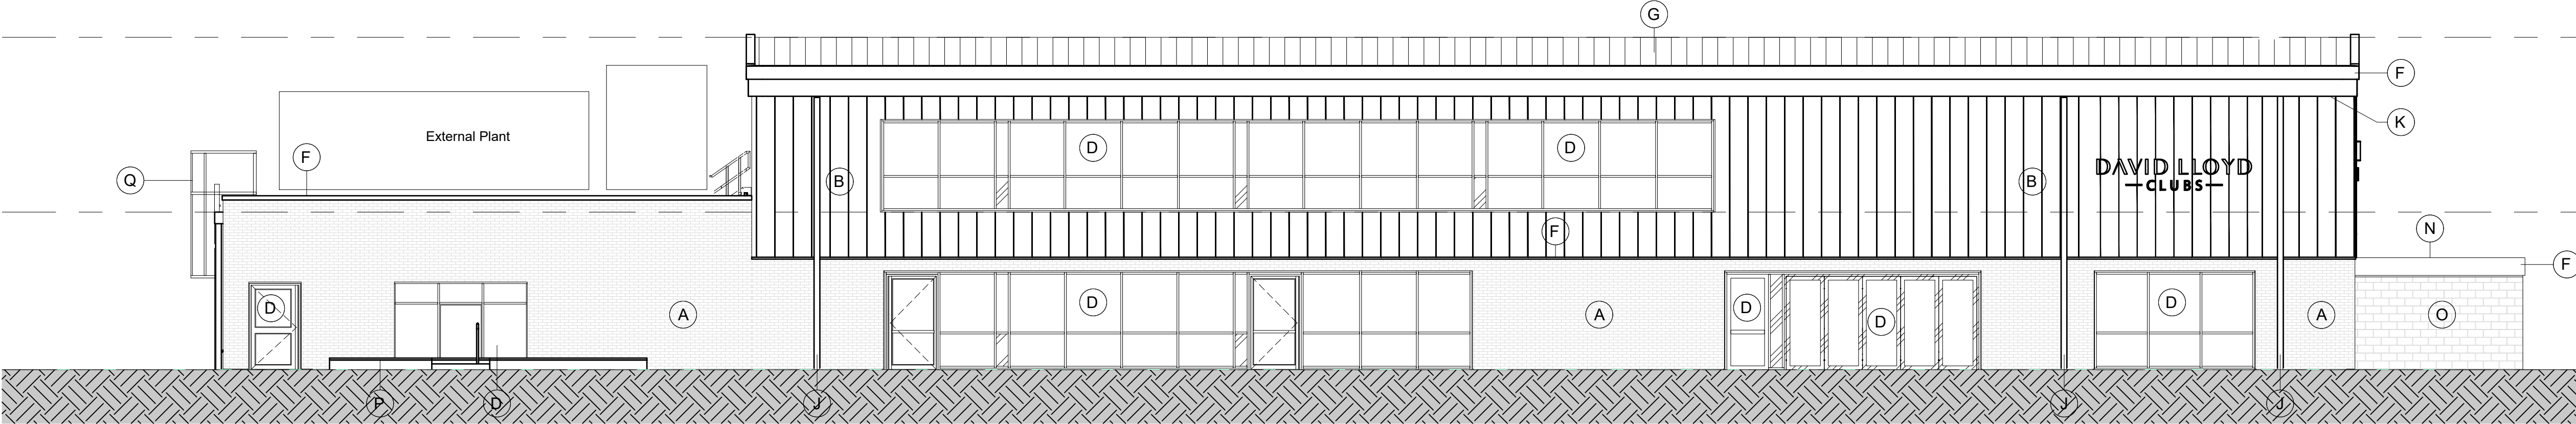


ELEVATION B - 'POOL SIDE' ELEVATION

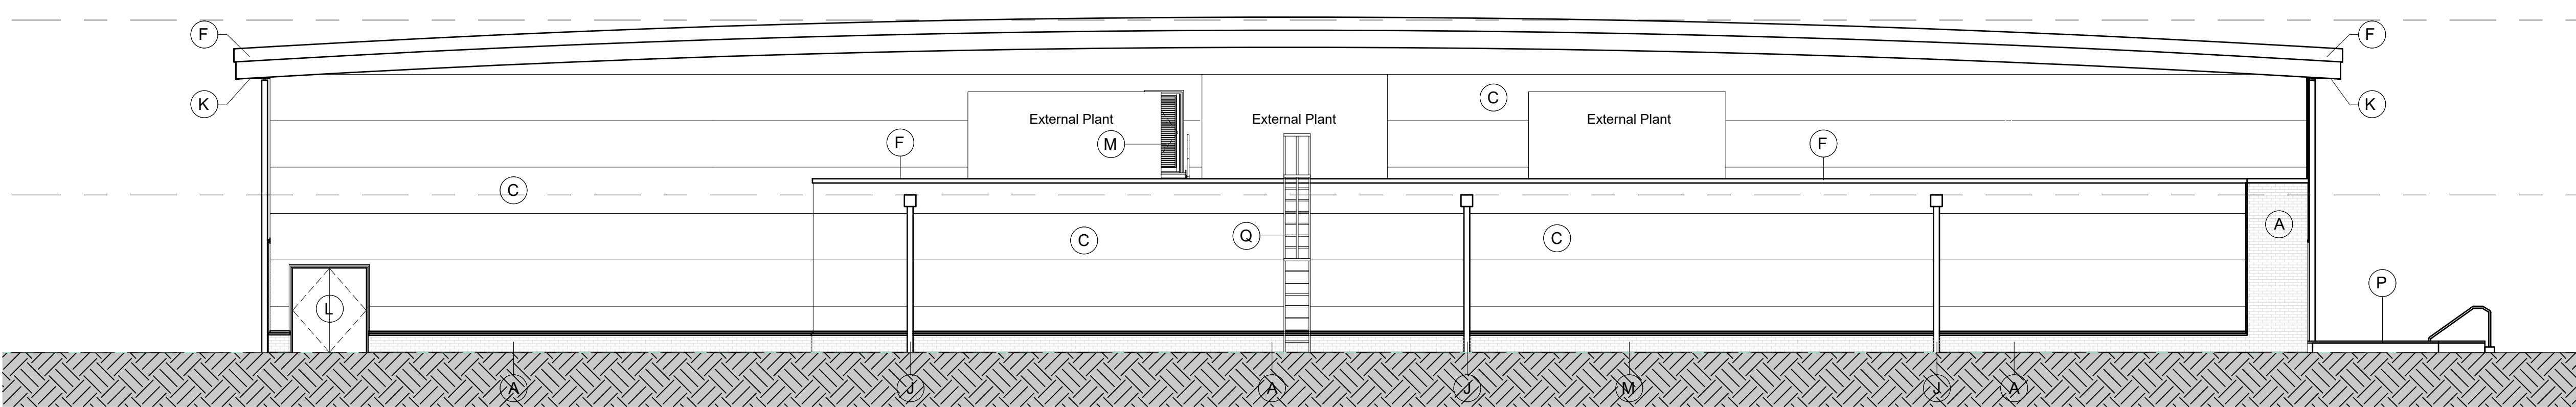

ELEVATION C - 'REAR' ELEVATION

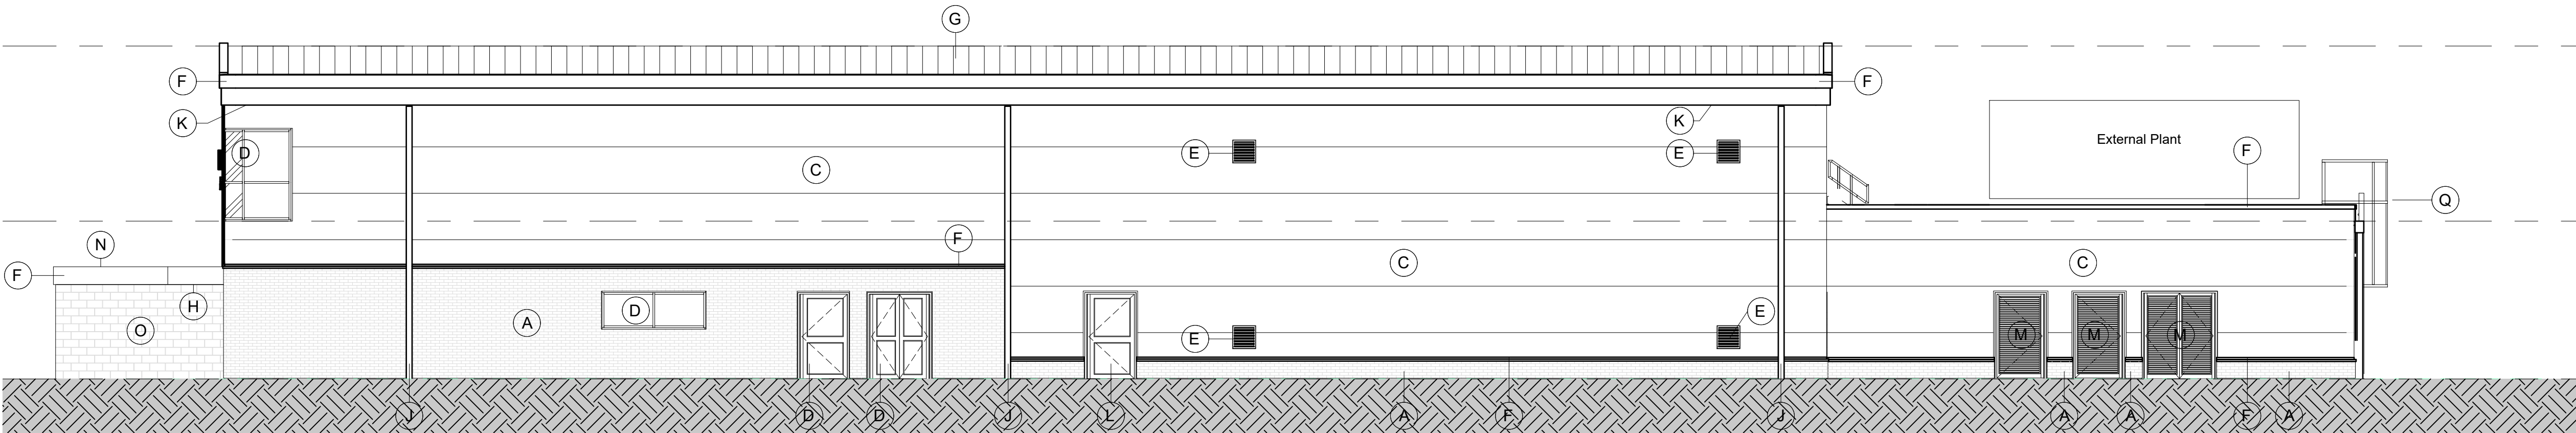

ELEVATION D - 'TENNIS DOME SIDE' ELEVATION

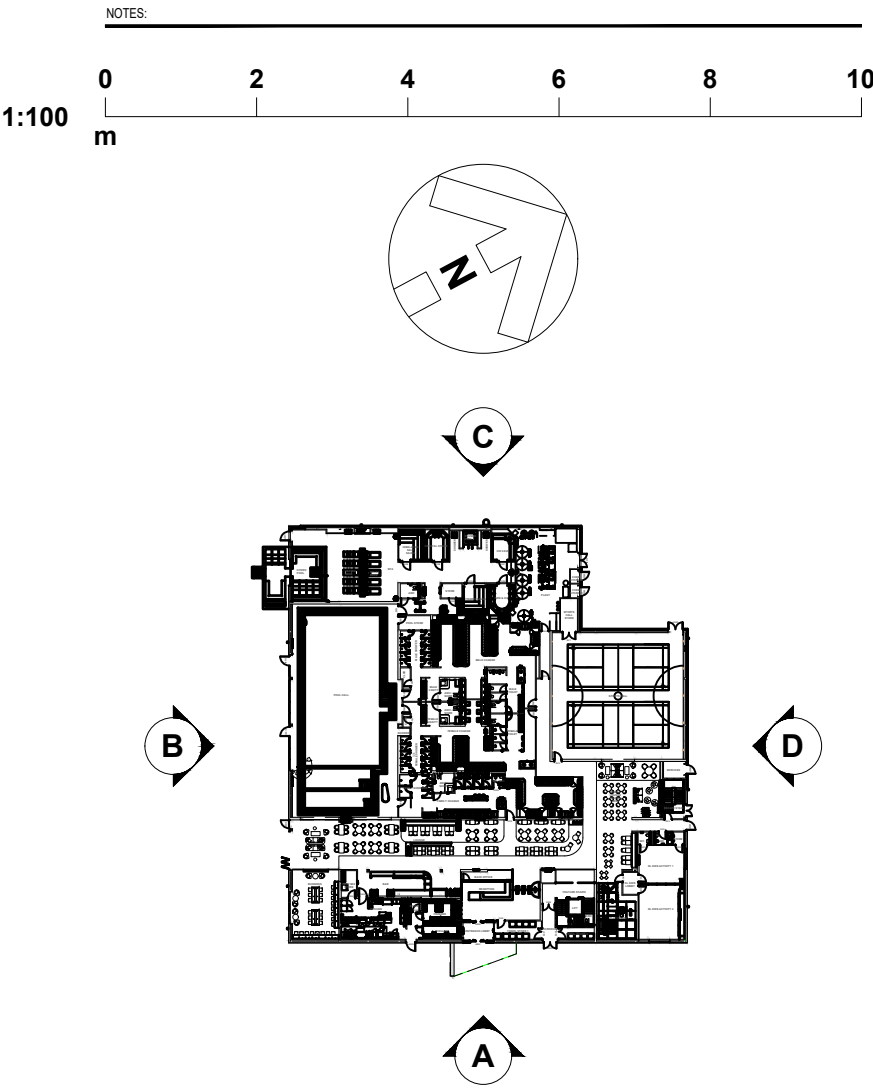

- MATERIALS KEY**
- (A) CORIUM BRICK SLIPS - WIENERBURGER CORIUM CLASSIC 74430 BUFF WITH COLOURED MORTAR JOINTS - SIKA HISTORIC KL MORTAR LIGHT BROWN EA284
 - (B) EUROBOND VIEO LONG STRIP VERTICAL WALL CLADDING COLOURCOAT PRISMA ARIANA
 - (C) HORIZONTAL 'FLAT PANEL' COMPOSITE CLADDING COLOURCOAT REF.RAL 7035 OYSTER
 - (D) POLYESTER POWDER COATED ALUMINIUM CURTAIN WALL / GLAZING RAL 7010
 - (E) POLYESTER POWDER COATED ALUMINIUM METAL LOUVRE COLOUR TO MATCH CLADDING
 - (F) POLYESTER POWDER COATED ALUMINIUM PARAPET CAPPING / CANOPY FASC FLASHING DETAIL RAL COLOURCOAT REF RAL 7010
 - (G) STANDING SEAM ALUMINIUM ROOF STUCCO FINISH
 - (H) EUROCLAD VIEO LONG STRIP VERTICAL WALL & CANOPY SOFFIT CLADDING COLOURCOAT REF. PRISMA SEREN GOLD
 - (J) PPC RAINWATER PIPE, RAL 7010
 - (K) SOFFIT - PPC ALUMINIUM PRESSING PLANK FORMAT WITH REBATE FIXING DETAIL RAL 7010
 - (L) POLYESTER POWDER COATED INSULATED PANEL DOOR RAL 7010
 - (M) POLYESTER POWDER COATED ALUMINIUM METAL LOUVRE DOOR RAL 7010
 - (N) CANOPY ROOF - SINGLE PLY ROOFING MEMBRANE
 - (O) CANOPY FLANK WALL COTSWOLD STONE
 - (P) SWIM OUT POOL
 - (Q) CAT LADDER

REVISION: P01 BY: HP CHECKED: MPB DATE: 12/02/2026
Planning Issue.

STATUS: **S4a | FOR PLANNING**
CLIENT:

David Lloyd
CLUBS

PROJECT: **CHIPPENHAM**
SOUTHPPOINT BUSINESS PARK
TITLE: **PROPOSED ELEVATIONS**

Hadfield Cawkwell Davidson
Broomgrove Lodge, 13 Broomgrove Rd, Sheffield, S10 2LZ T 0114 266 8181 www.hcd.co.uk
HCD PROJECT NO: **24245** SCALE: **1:100 @ A1** REV: **P01**
PROJECT NO: **24245** ORIGINATOR: **HCD** VOLUME: **A0** LEVEL: **00** TYPE: **DR** ROLE - NUMBER: **A-PL-007**
S:\Architecture\24245\Drawings\DR - Photoshops\Planning\A-PL-007 - Proposed Elevations.dwg 6 HCD