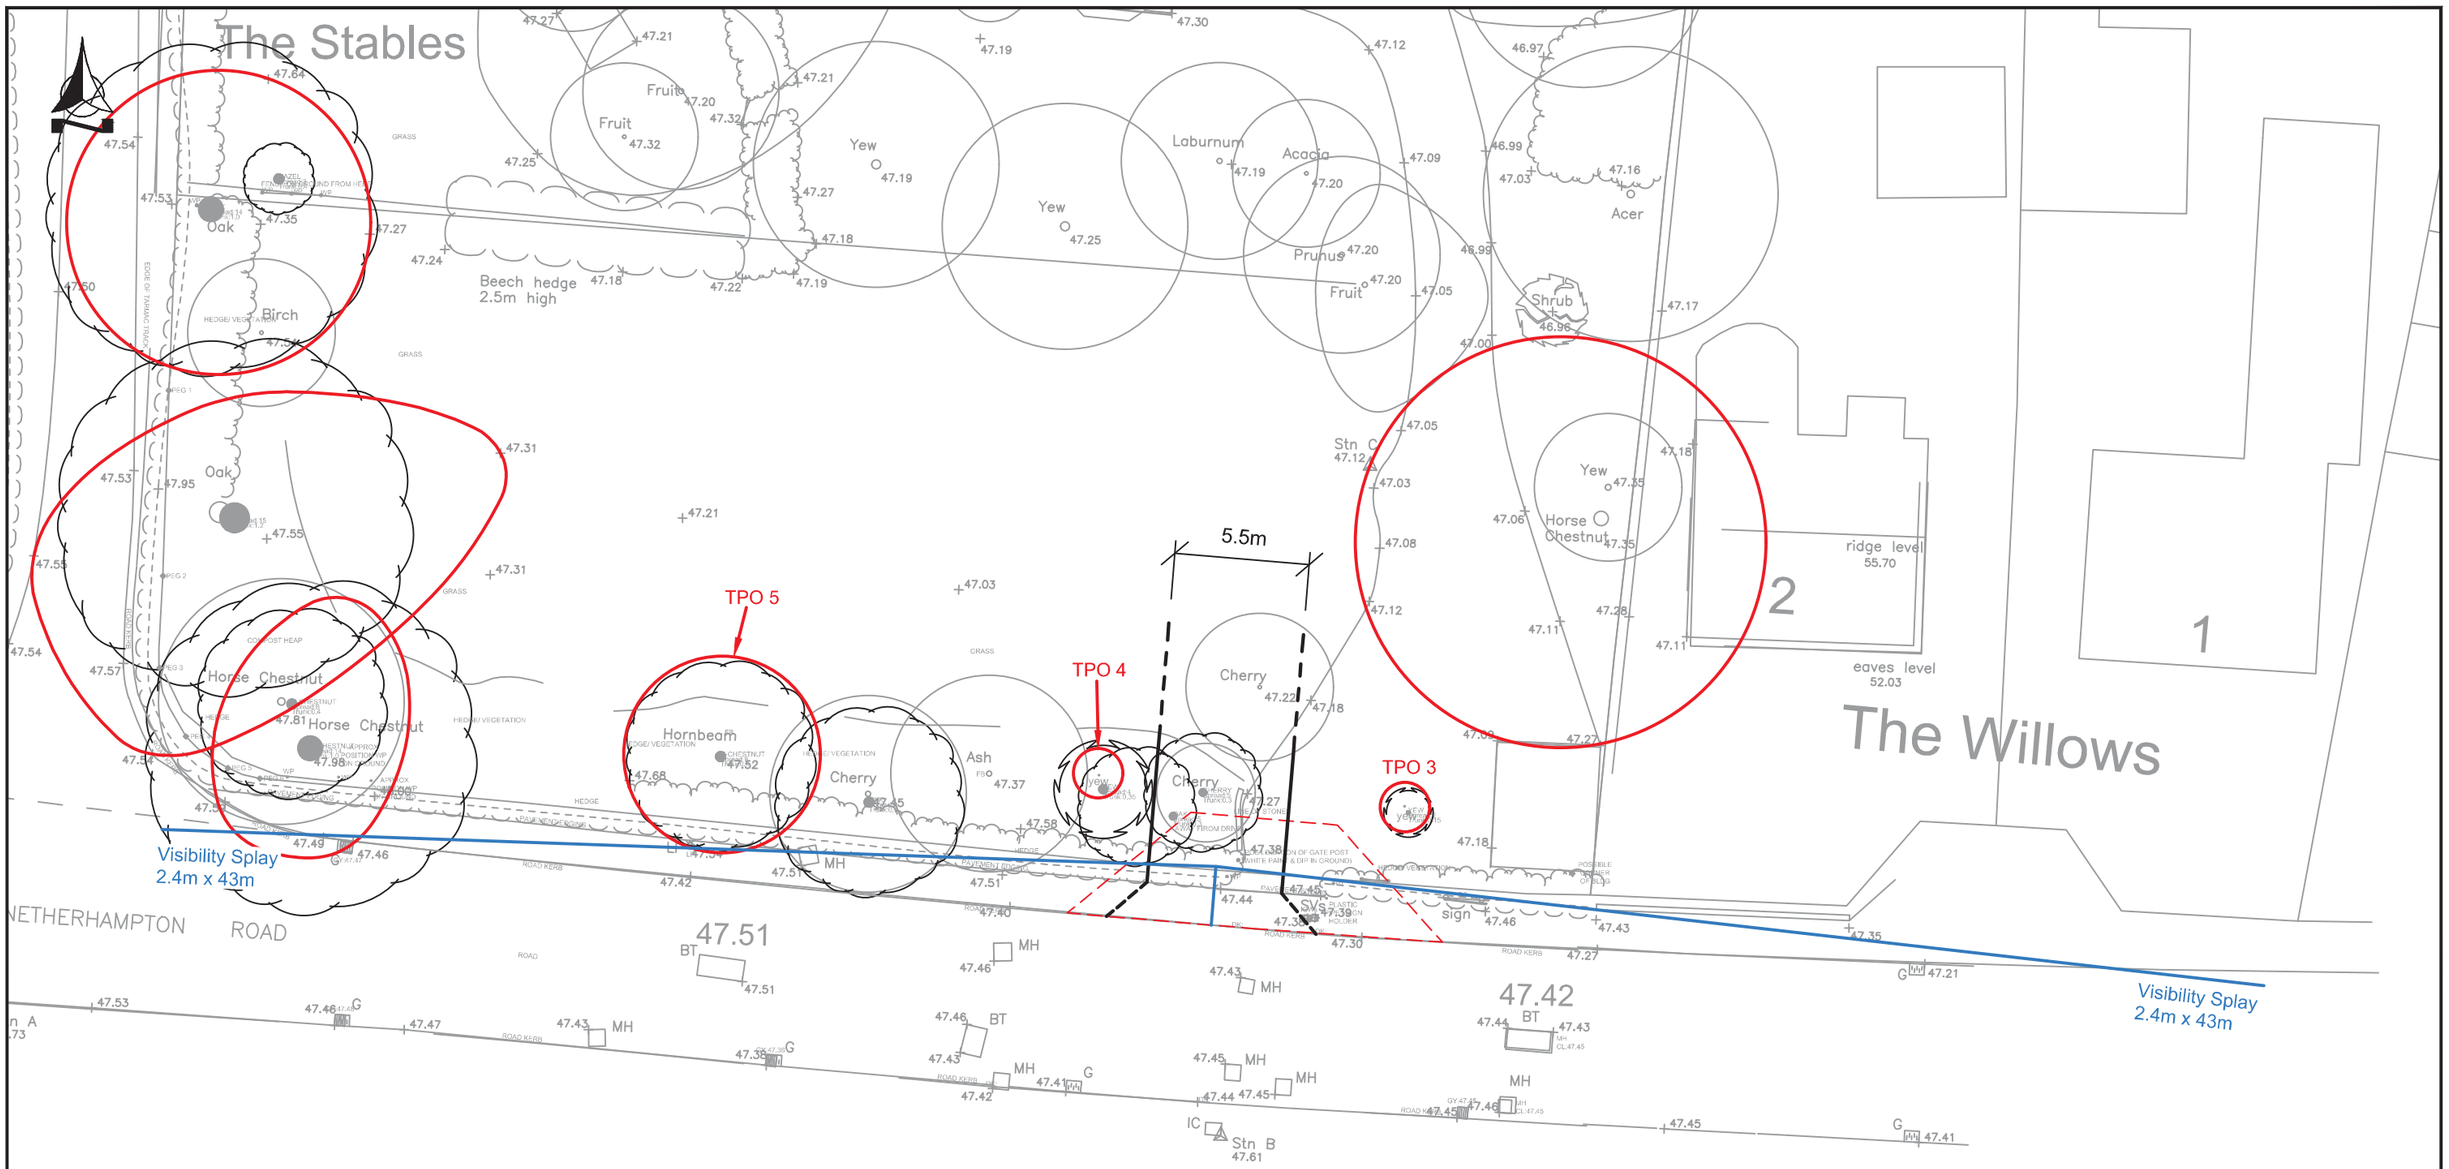


Notes

TPO Trees

Bellamy Roberts Partners Limited (trading as Bellamy Roberts) is a limited company registered in England. Reg.No.14021497,
Quality Assured Firm ISO9001 Certificate Number 14135544, Ordnance Survey Licence Number AC000815970

Bellamy Roberts
Clover House
Western Lane
Odiham
Hampshire, RG29 1TU
Tel: 01256 703355
Email: info@bellamyroberts.co.uk

CLIENT	Jonathan Moffat
PROJECT	Netherhampton Road, Surrey
TITLE	Access Plan
DRAWING No.	5967 / 002
DATE	26/02/05
DESIGN BY	-
DRAWN BY	MB
CHECKED BY	IR
SCALE	1:250 @ A3
REV No.	