


All drawings to be read in conjunction with relevant engineer's designs, calculations and specifications and manufacturers specification sheets. Do not scale this drawing. All dimensions to be checked on site before work commences. Any discrepancies should be brought to the designers attention for rectification.

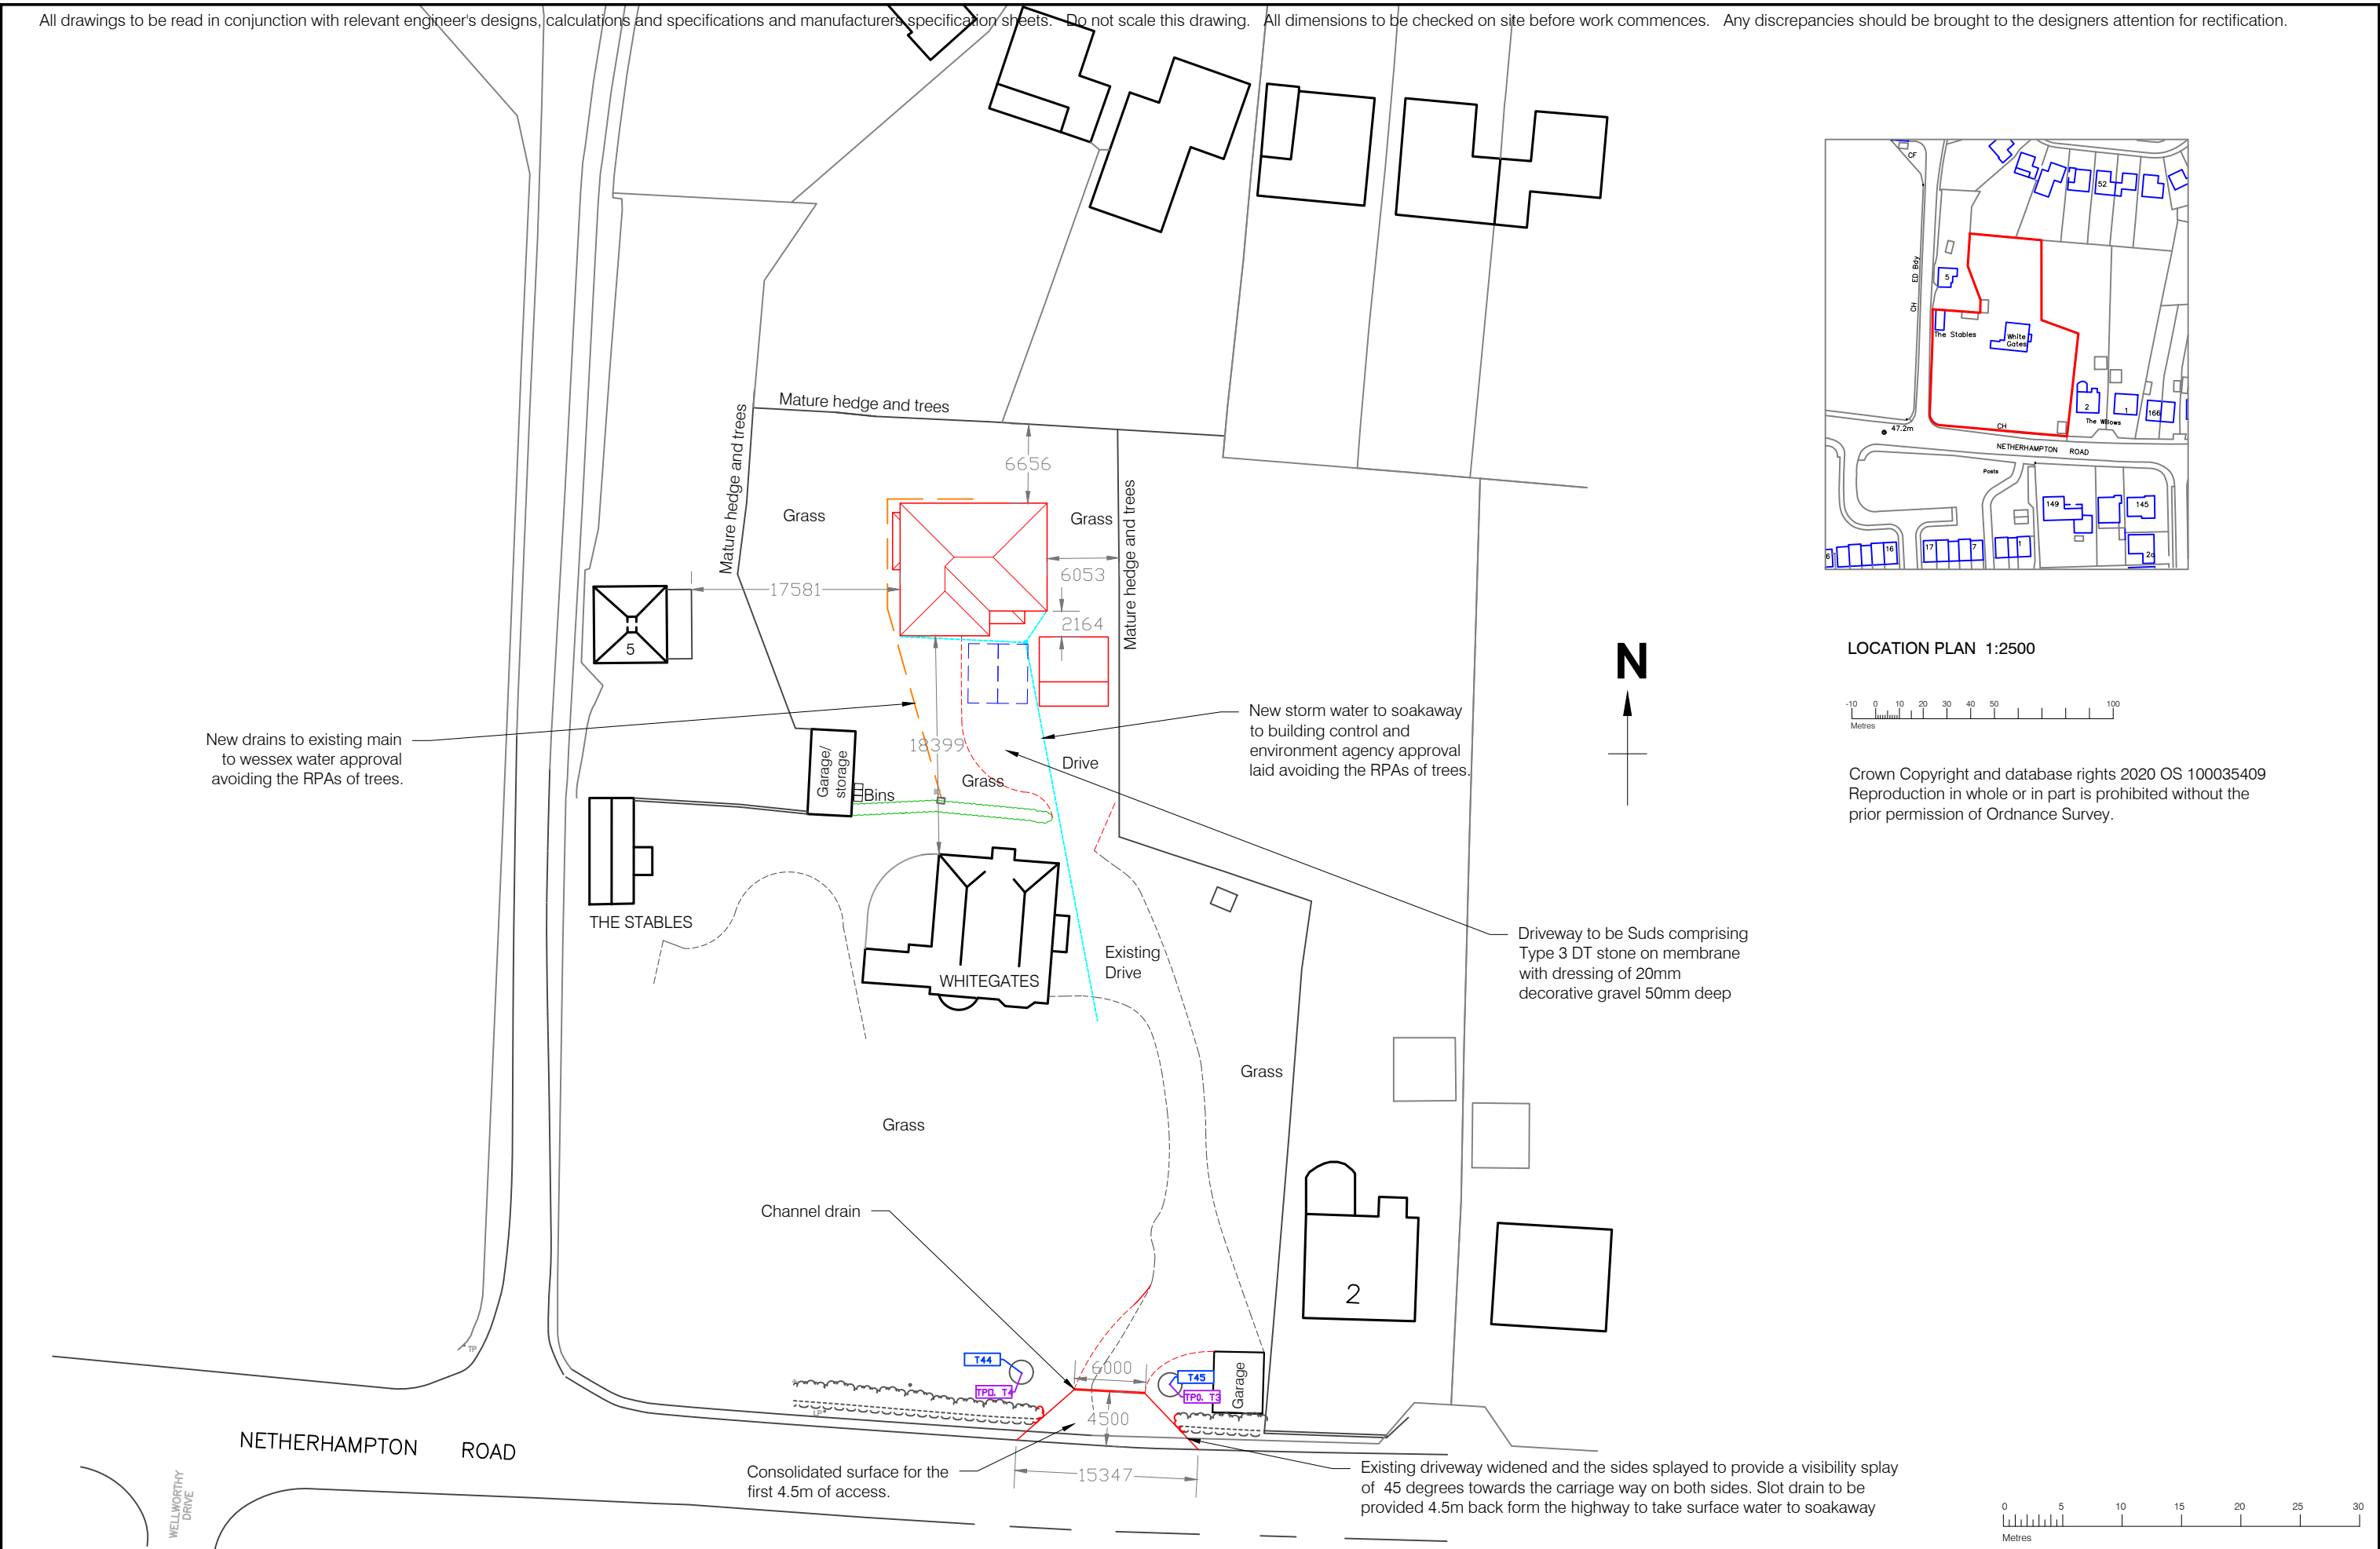

	01722 783296 hp@sarsendesigns.co.uk www.sarsendesigns.co.uk	CLIENT	Marcus Morrish		TITLE	Block Location plan		REVISION	
		PROJECT	Whitegates Netherhampton Road		DATE	28 May 2021	SCALE	1: 500 @ A3	DWG NO. WG04BP PLANNING ISSUE