


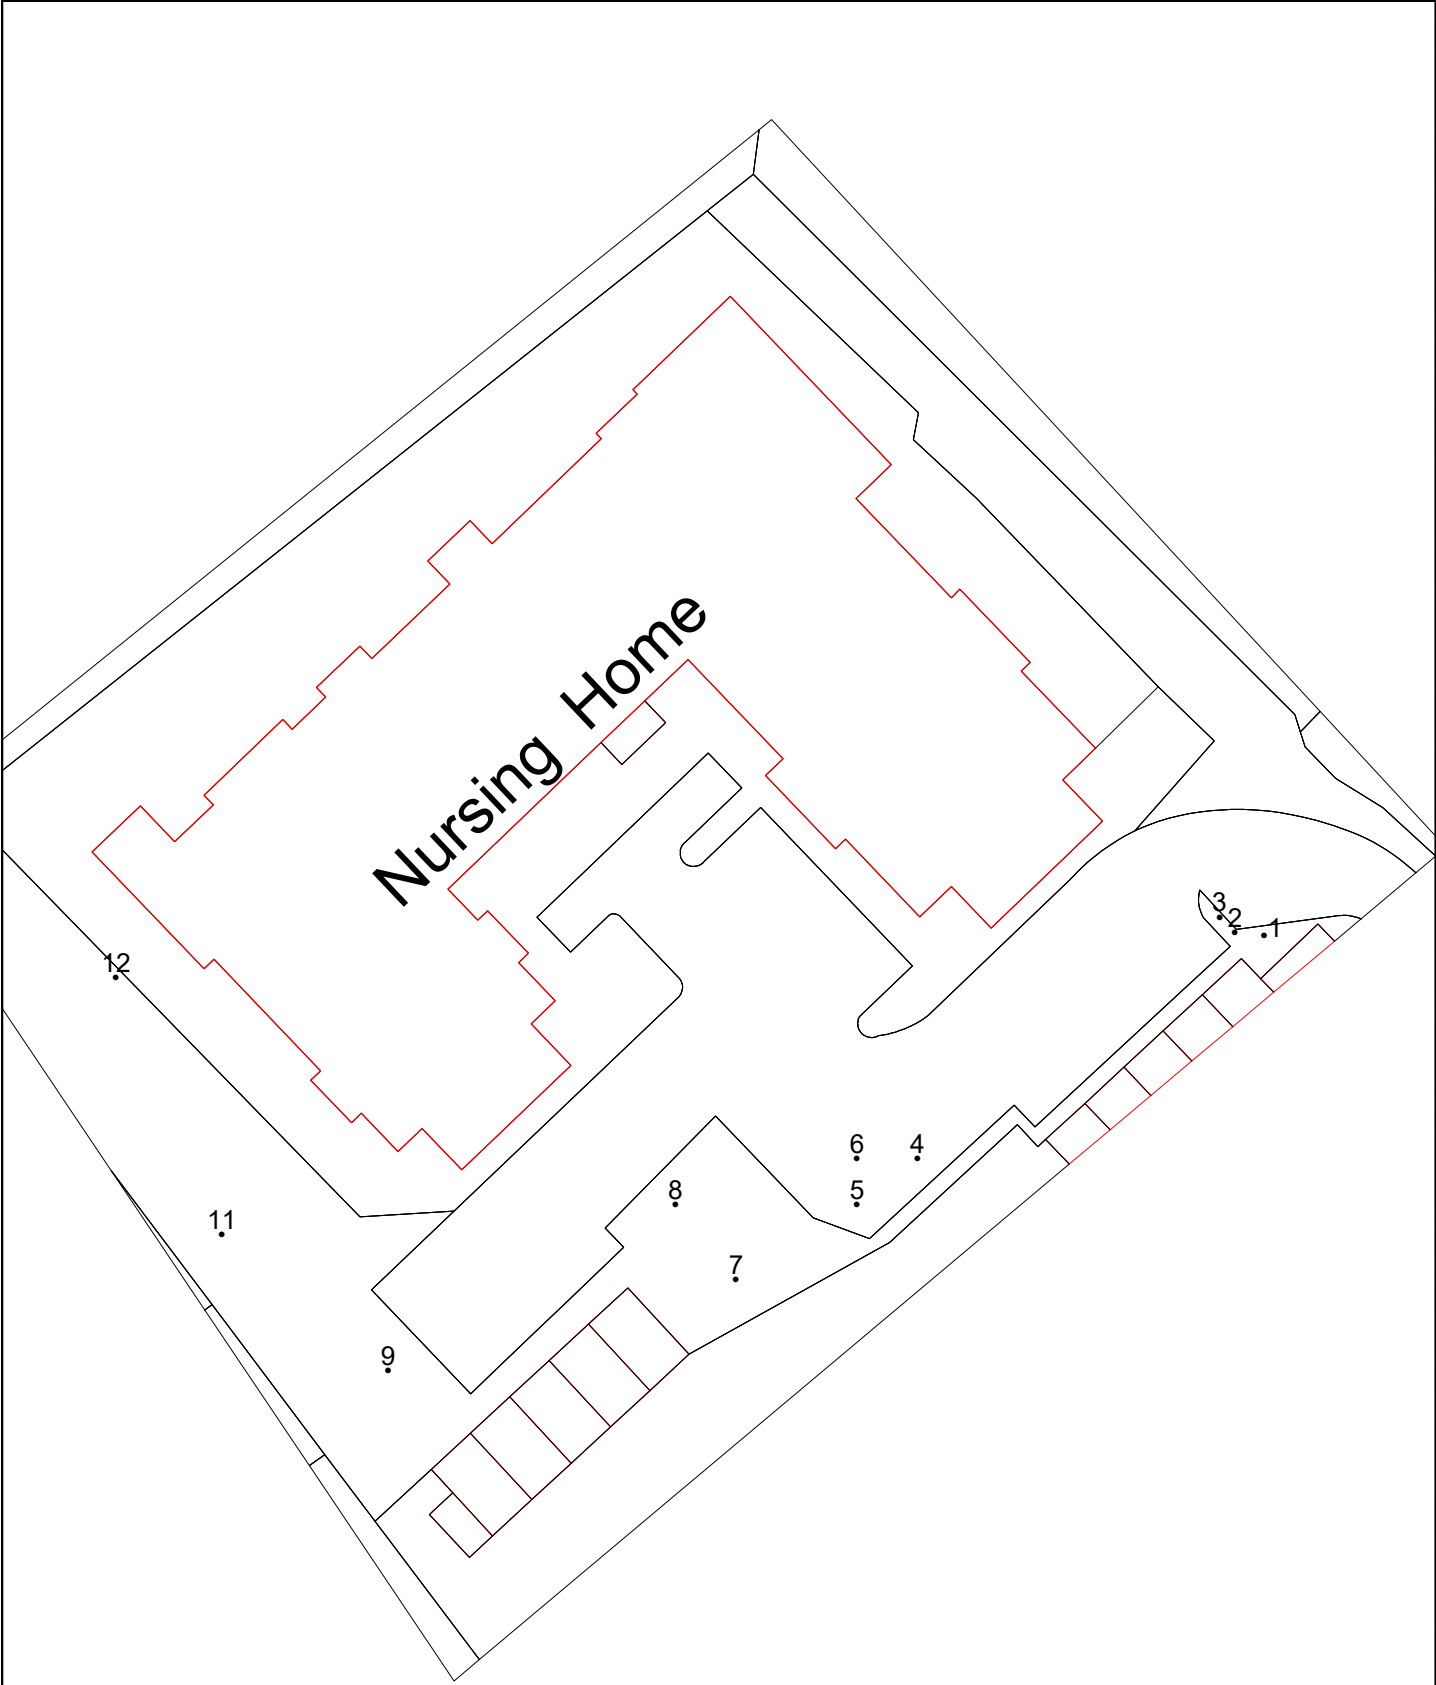

BHA Trees Ltd Hazel Lodge The Hill Millom LA18 5HA info@bhatrees.co.uk tel 01229777911		
Avery Merlin Court		
SCALE : 1 : 500	@ A4	DATE : 05/10/2025
MAP FILENAME : Tree Survey		N
Map data shown may contain Ordnance Survey © products supplied by Pear Technology Services Ltd; Email: info@peartechology.co.uk © Crown Copyright and database rights from date shown above Ordnance Survey © licence number 100023148		