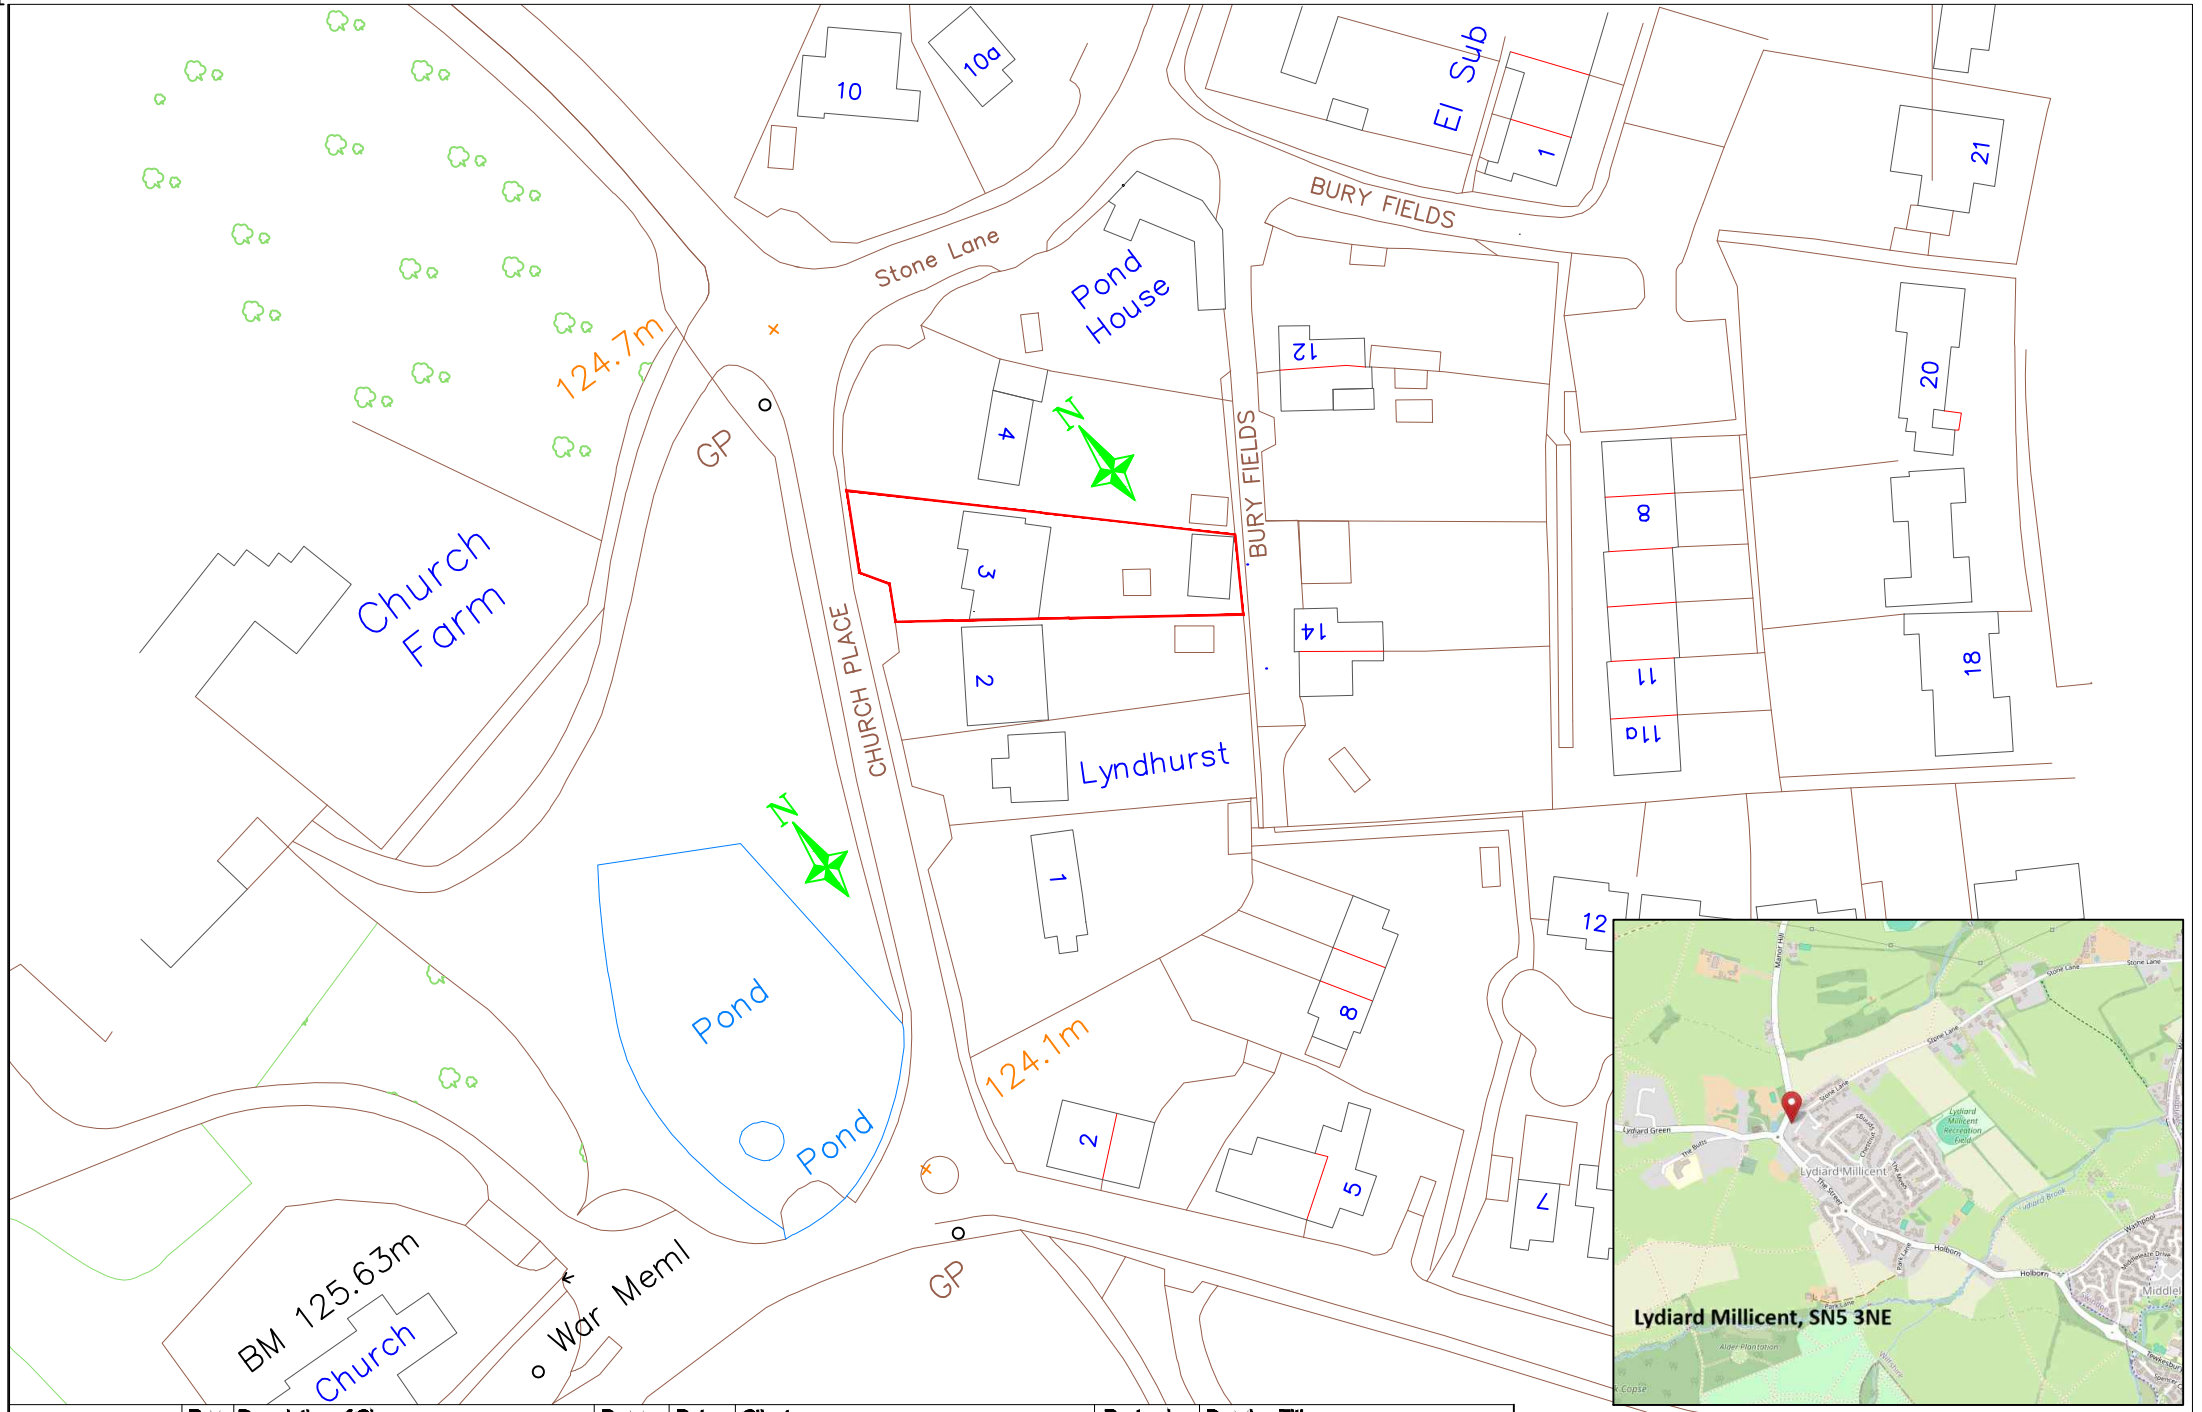


ITTESS Limited
203 WEST STREET
FAREHAM
HAMPSHIRE
UNITED KINGDOM
PO16 0EN
0777 999 6859

Rev:	Description of Changes:	Drawn:	Date:
	Proposed Single Storey 1st Floor Rear Extension and Front Carport	MS	15-10-2025

Scale- 1:1000 0 1 2 3 4 5

Client: C/o Wiltshire Planning Authority	Postcode: SN5 3NE	Drawing Title: OS Location Plan	
Address: 3 Church Place, SN5 3NE, Wiltshire	Date: 15/10/2025	Drawing No: 102024/ITTESS/12	
		Drawn: MS	Option: - Rev: C