



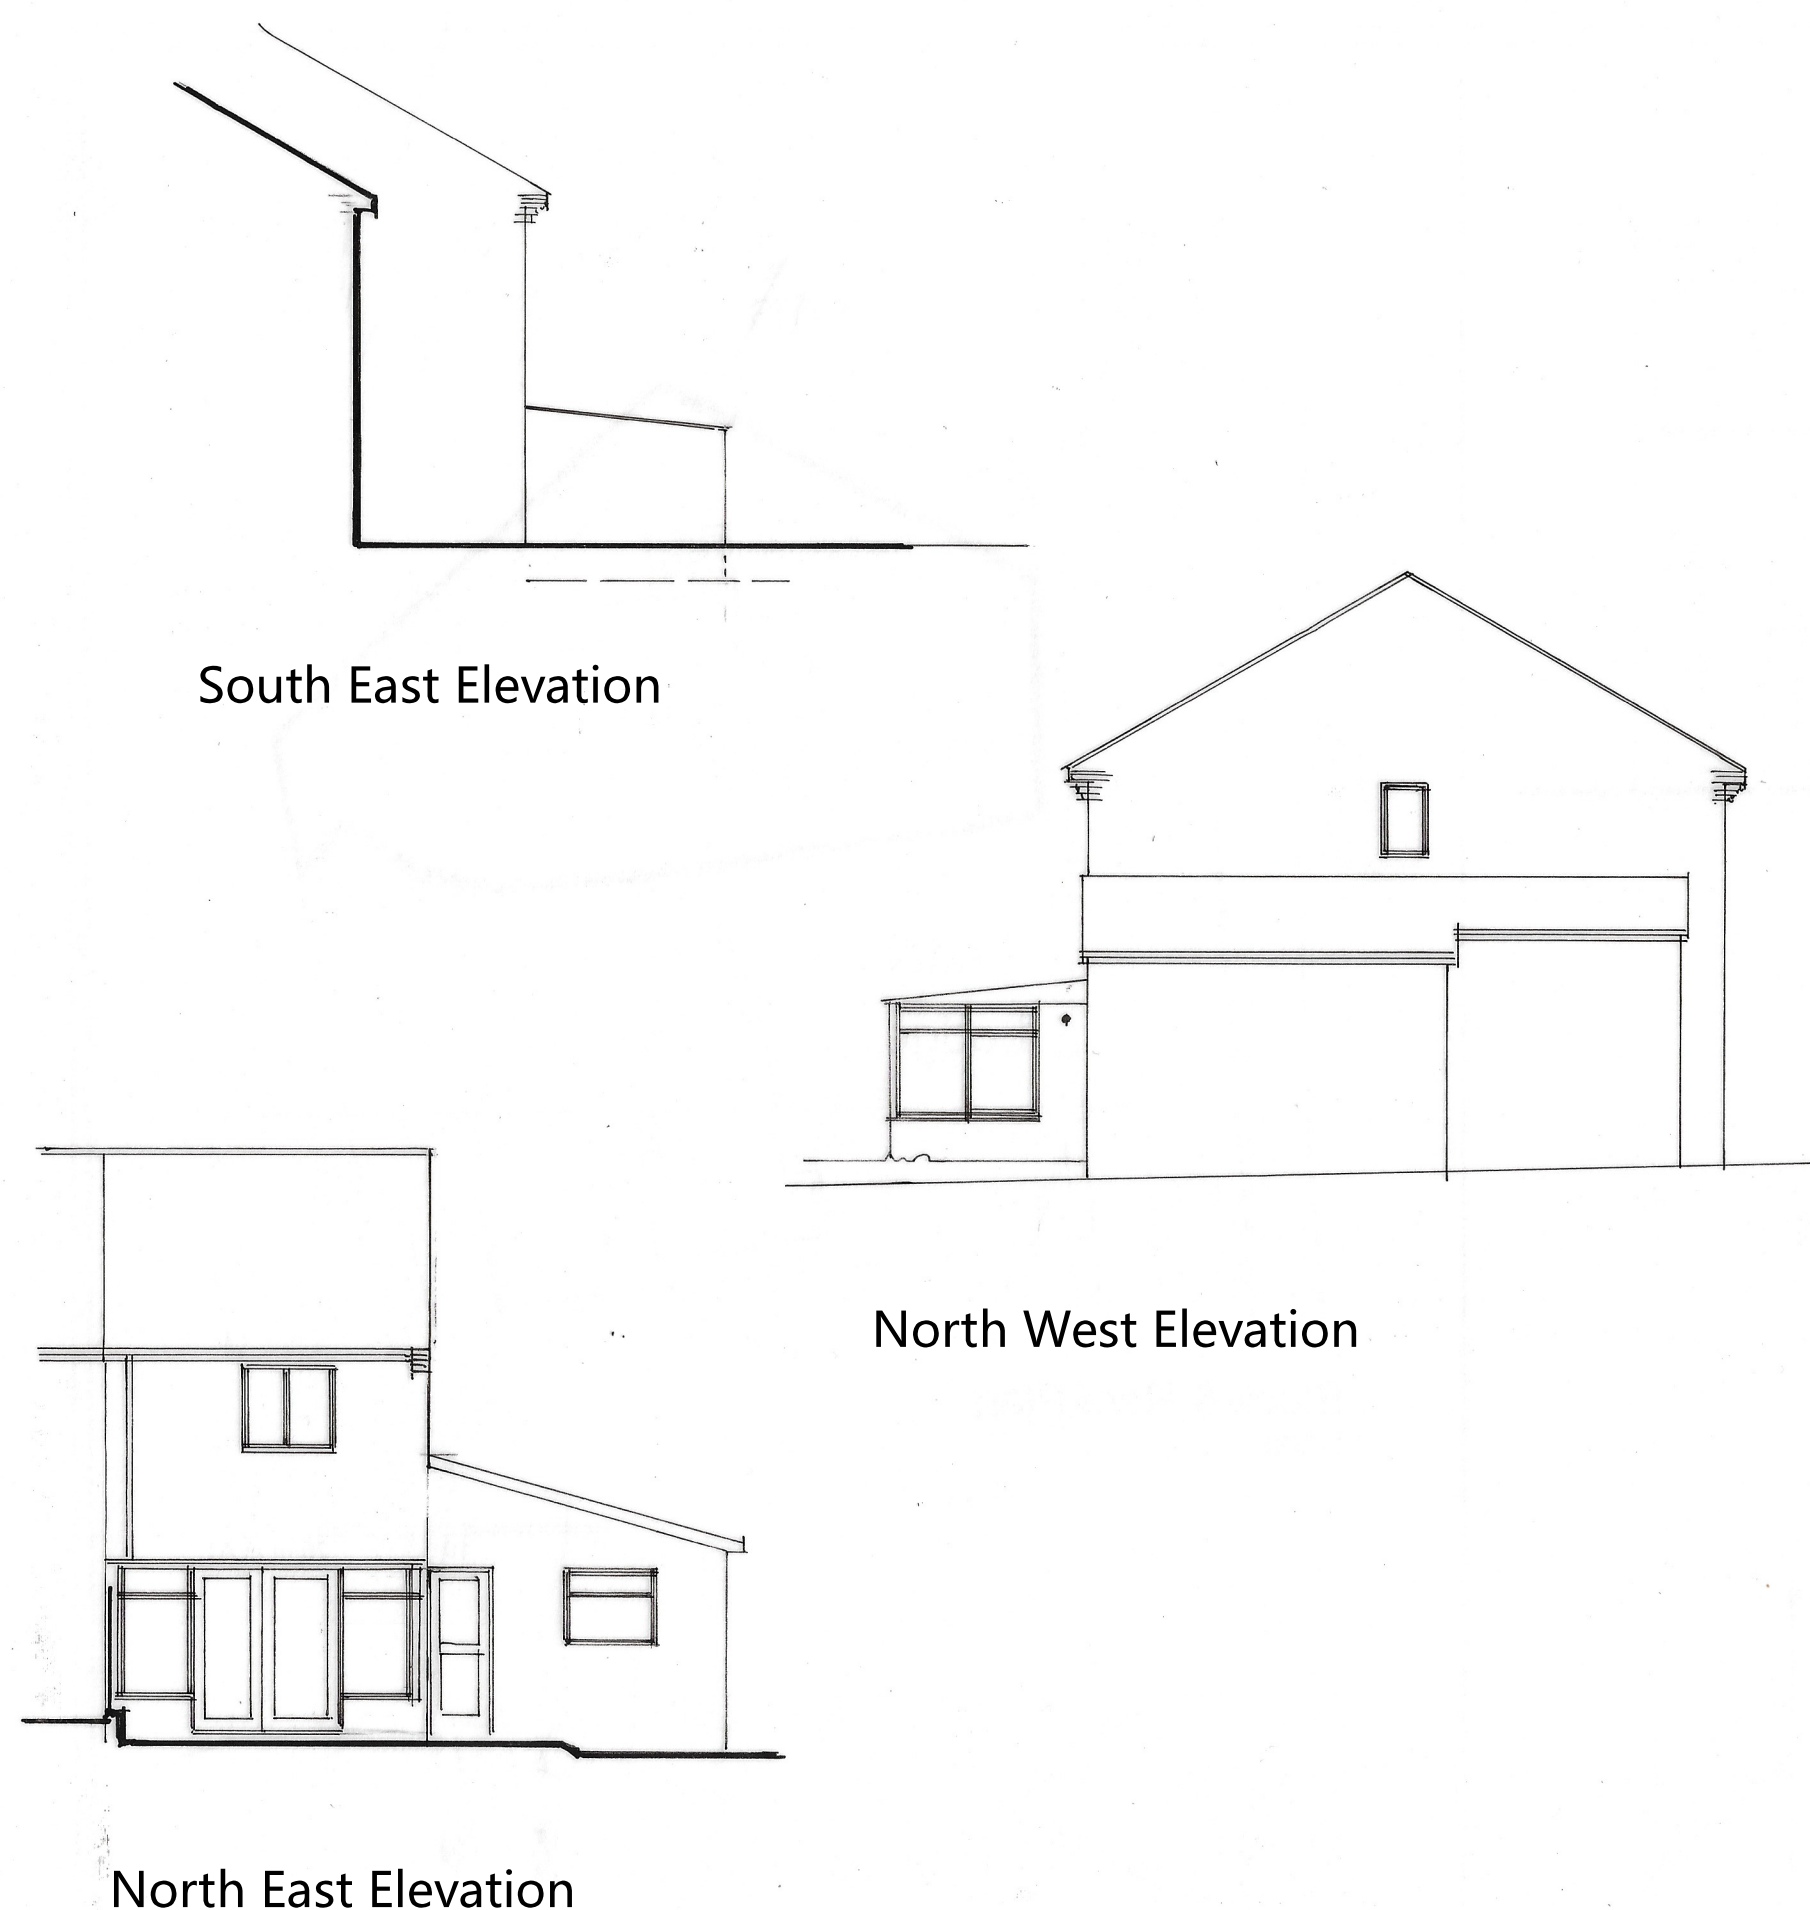

Part Ground Floor Plan

Plan and Elevations 1-100


As Existing

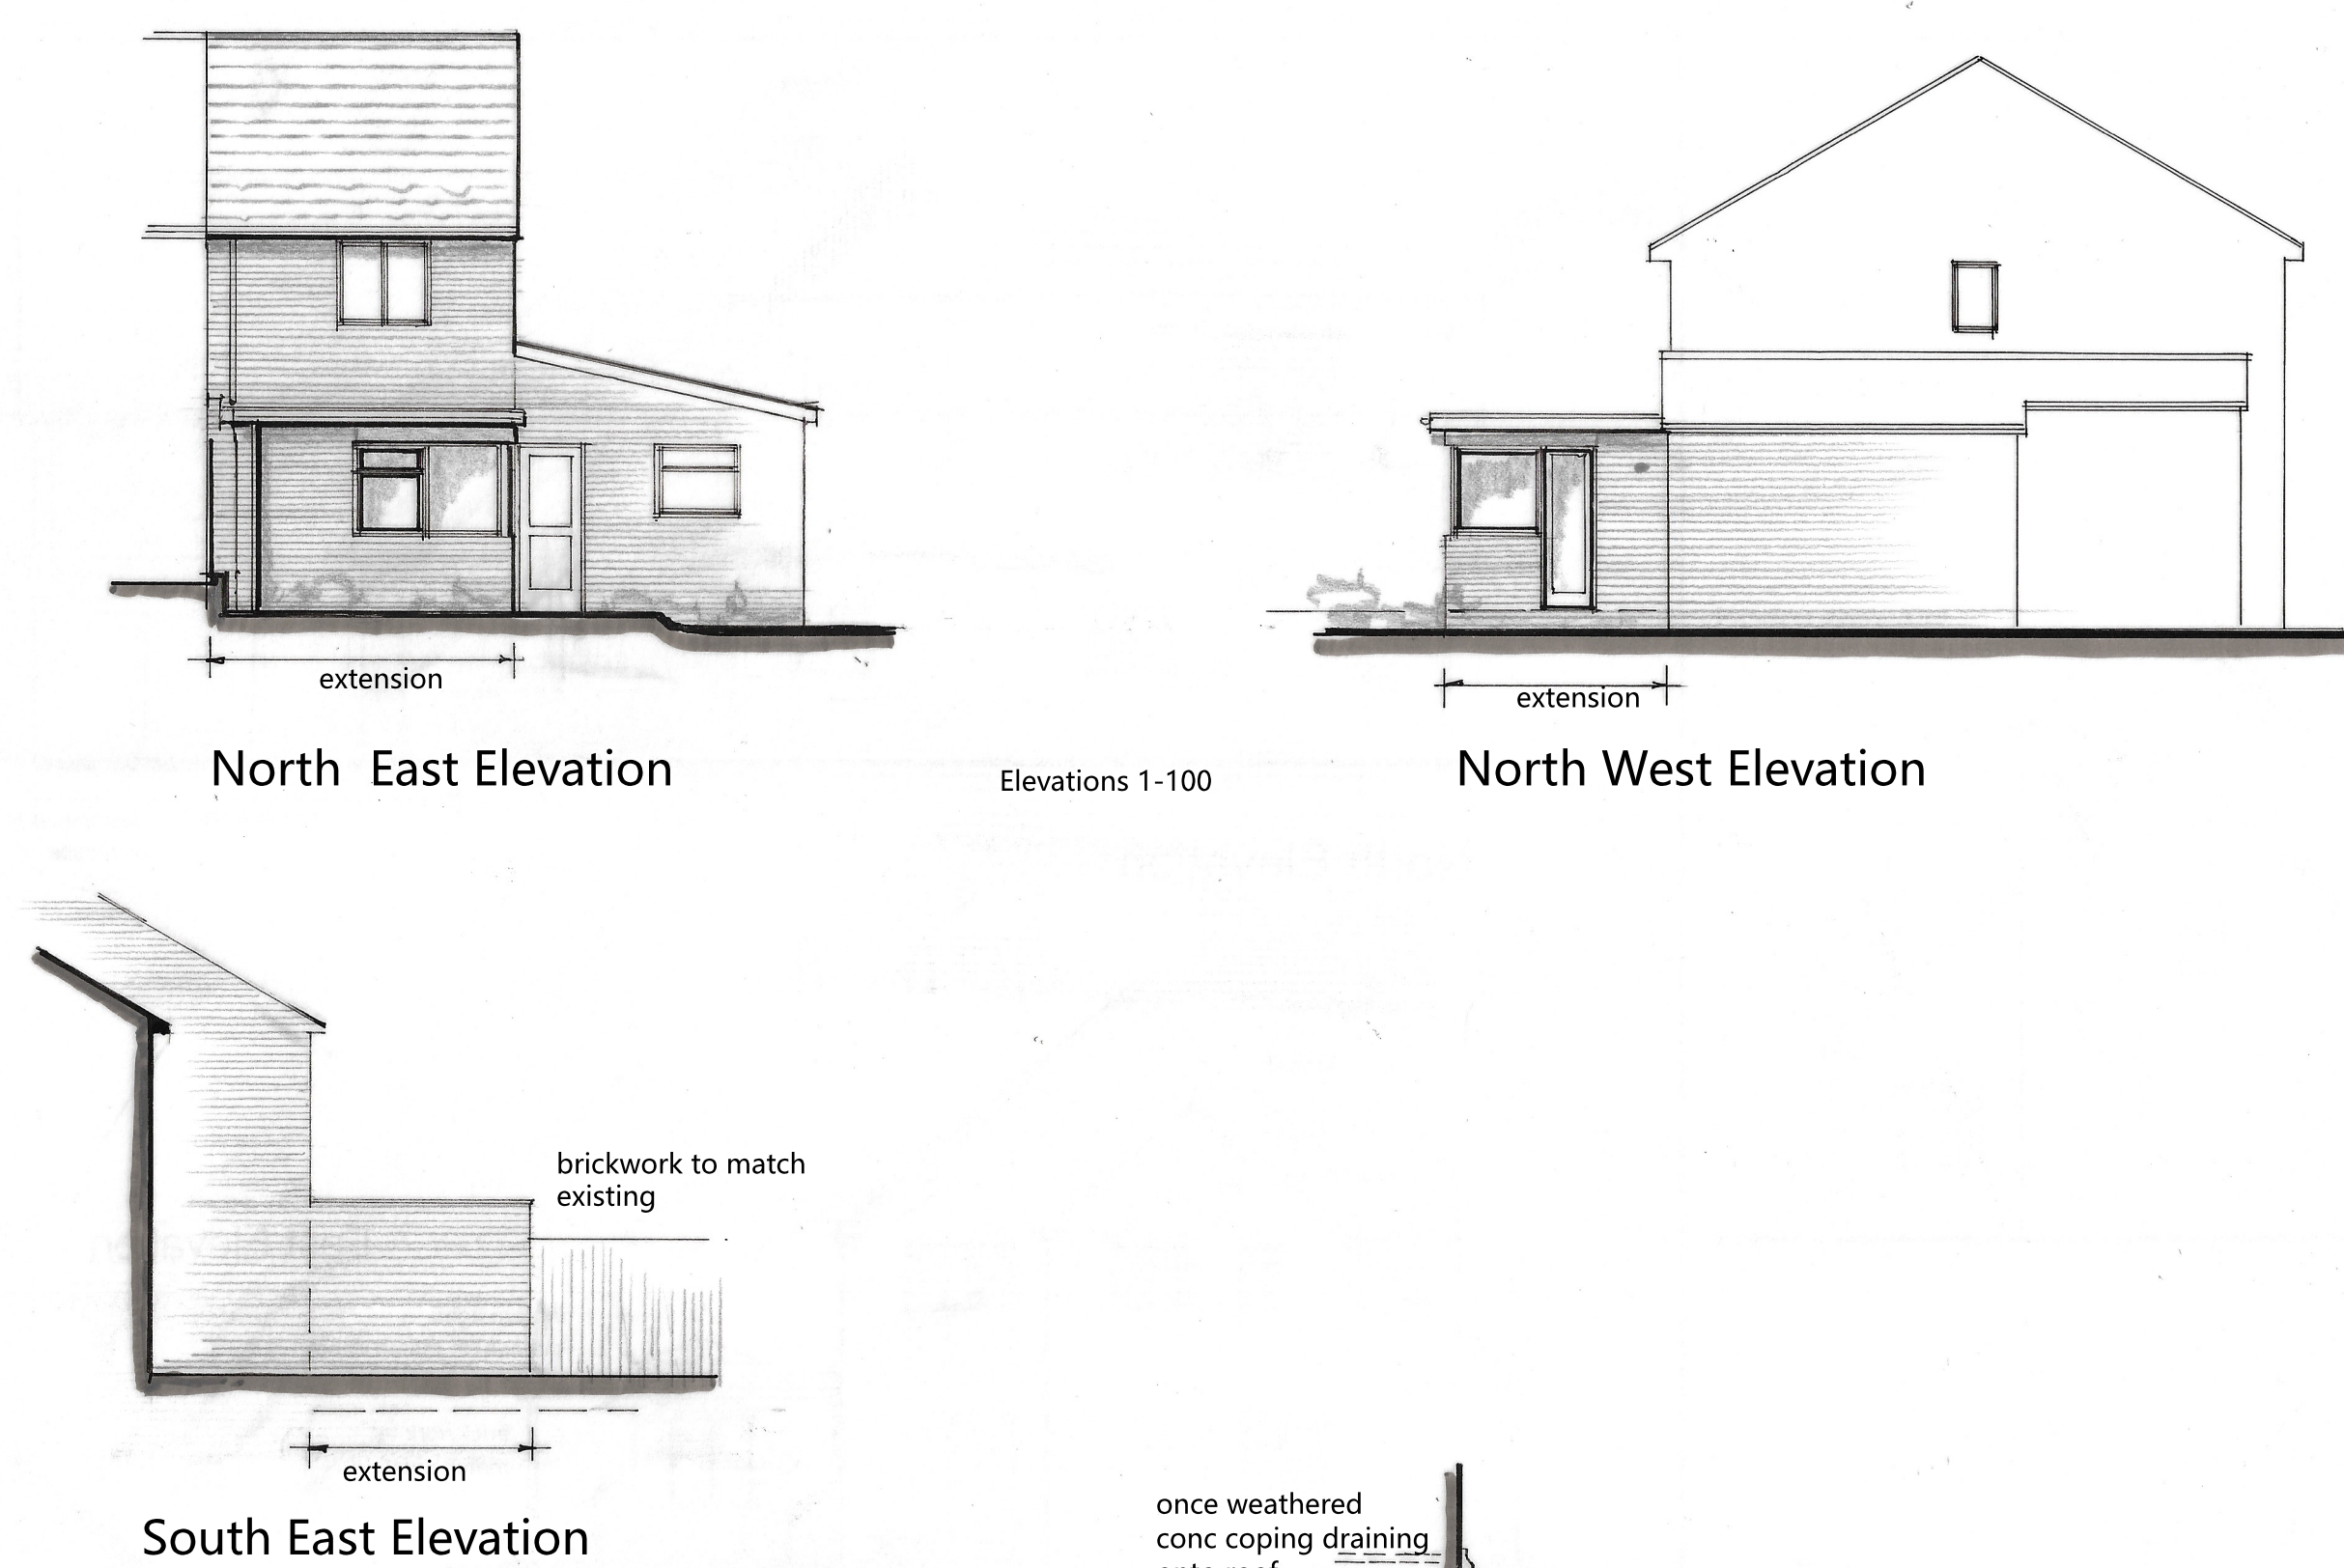

Part Ground Floor Plan

1-50

As Proposed

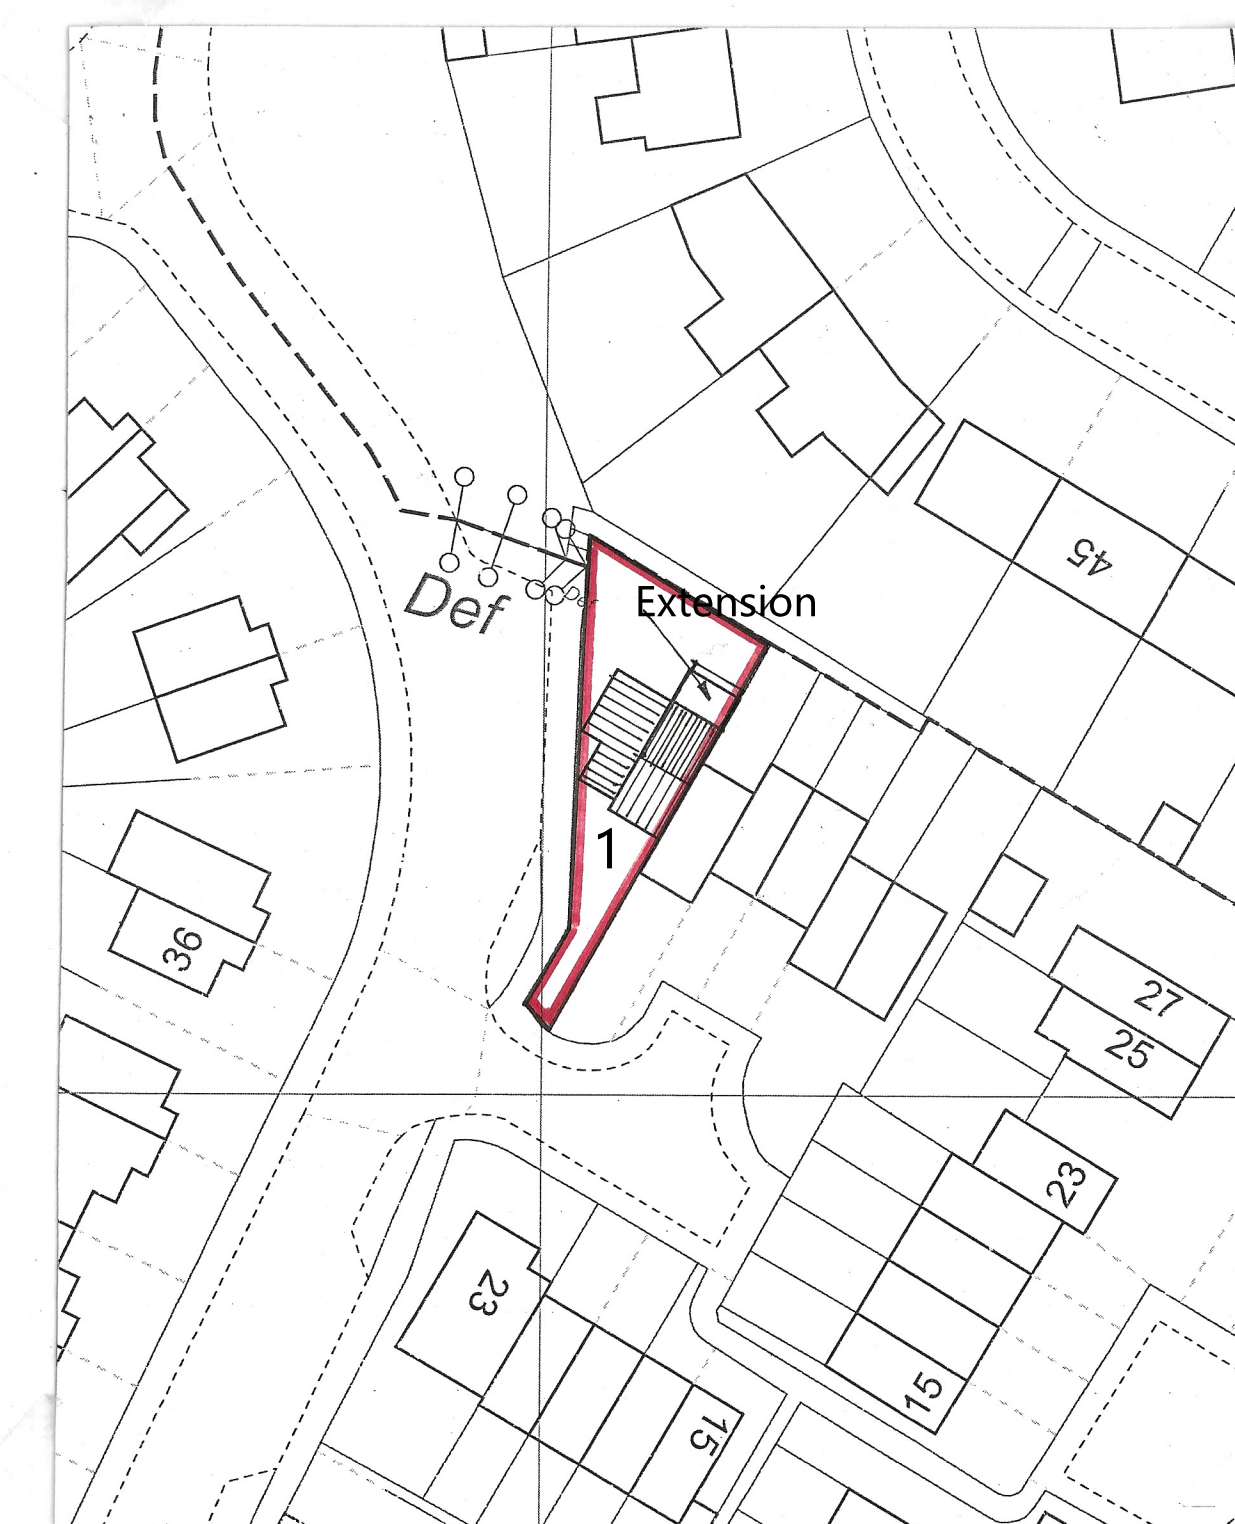

Block & Roof Plan

1-500

0 10 20 m @A1



Location Plan

1-1250

Crown Copyright Reserved

Licence No 100007045

Damen Associates Ltd
Architectural Services

Kingsdown Studio
Back Drive
West Winterslow
Salisbury, Wilts SP5 1SX
Tel: 01980 863191
E-mail: burrows.damen@btconnect.com

Mr & Mrs N Pitman
1 Millgreen Road
Amesbury
SP4 7RE

Proposed Extension
Replacement of Conservatory

Scale as stated

Date February 26

Drwg. no. 02236

1

Rev.

This plan is the Surveyors
COPYRIGHT

PN

0 1 2 3 m 1-50
0 2 4 6 m 1-100 & A1