


IMPORTANT
This drawing must only be used for the purpose as described within the status box.
© Paul Davis, All rights reserved.

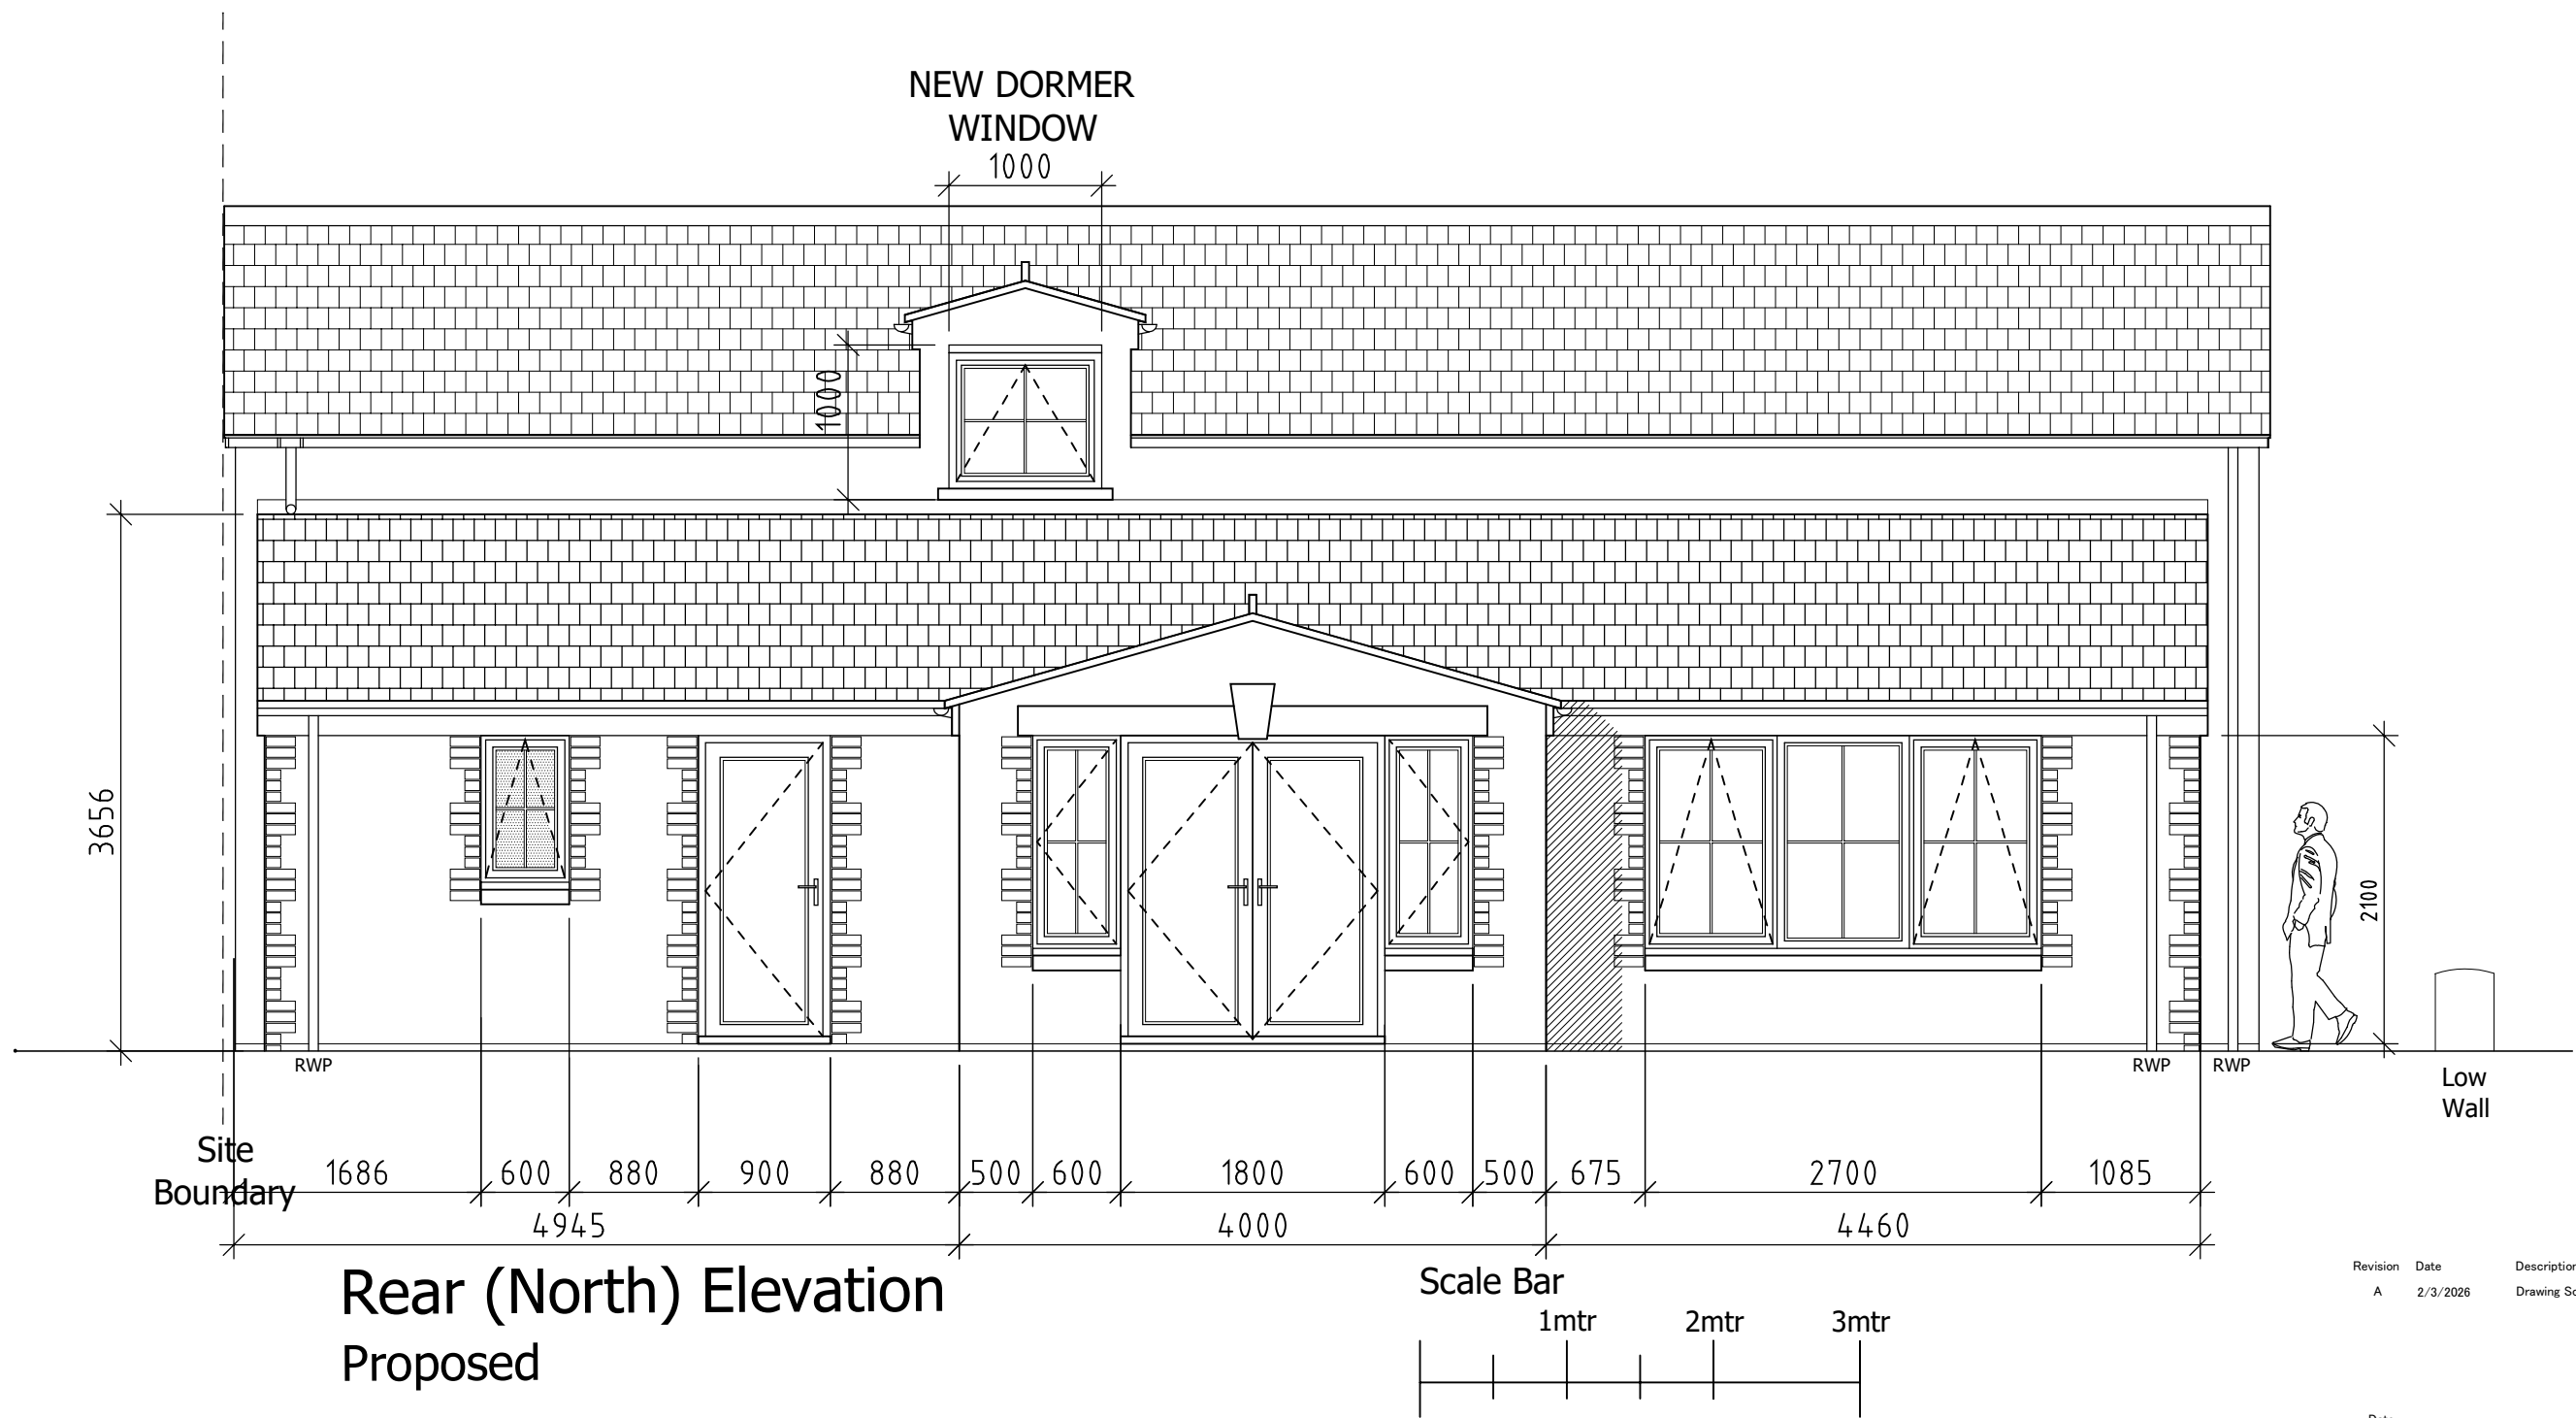

Revision	Date	Description
A	2/3/2026	Drawing Scale changed from 1:100 to 1:50


Date	FEBRUARY 2026	Drawing Scale	1:50 @ A3
------	---------------	---------------	-----------

Project Title
PROPOSED REAR EXTENSION AND ROOF DORMER AT:
TANNERS BRIDGE COTTAGE,
GARSDON,
MALMESBURY,
SN16 9NT.

Project Status
HOUSEHOLDER PLANNING APPLICATION

Drawing Title
PROPOSED REAR (NORTH) ELEVATION

Project Reference	2529	Drawing Reference	700	Revision	A
-------------------	------	-------------------	-----	----------	---

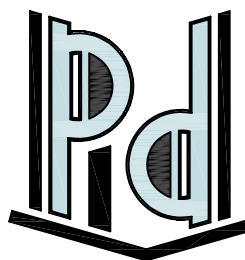

P I Davis Architectural Design

T 07788 705201
E pi_davis@hotmail.com
www.pidavisdesign.com