



IMPORTANT
This drawing must only be used for the purpose as described within the status box.
© Paul Davis, All rights reserved.

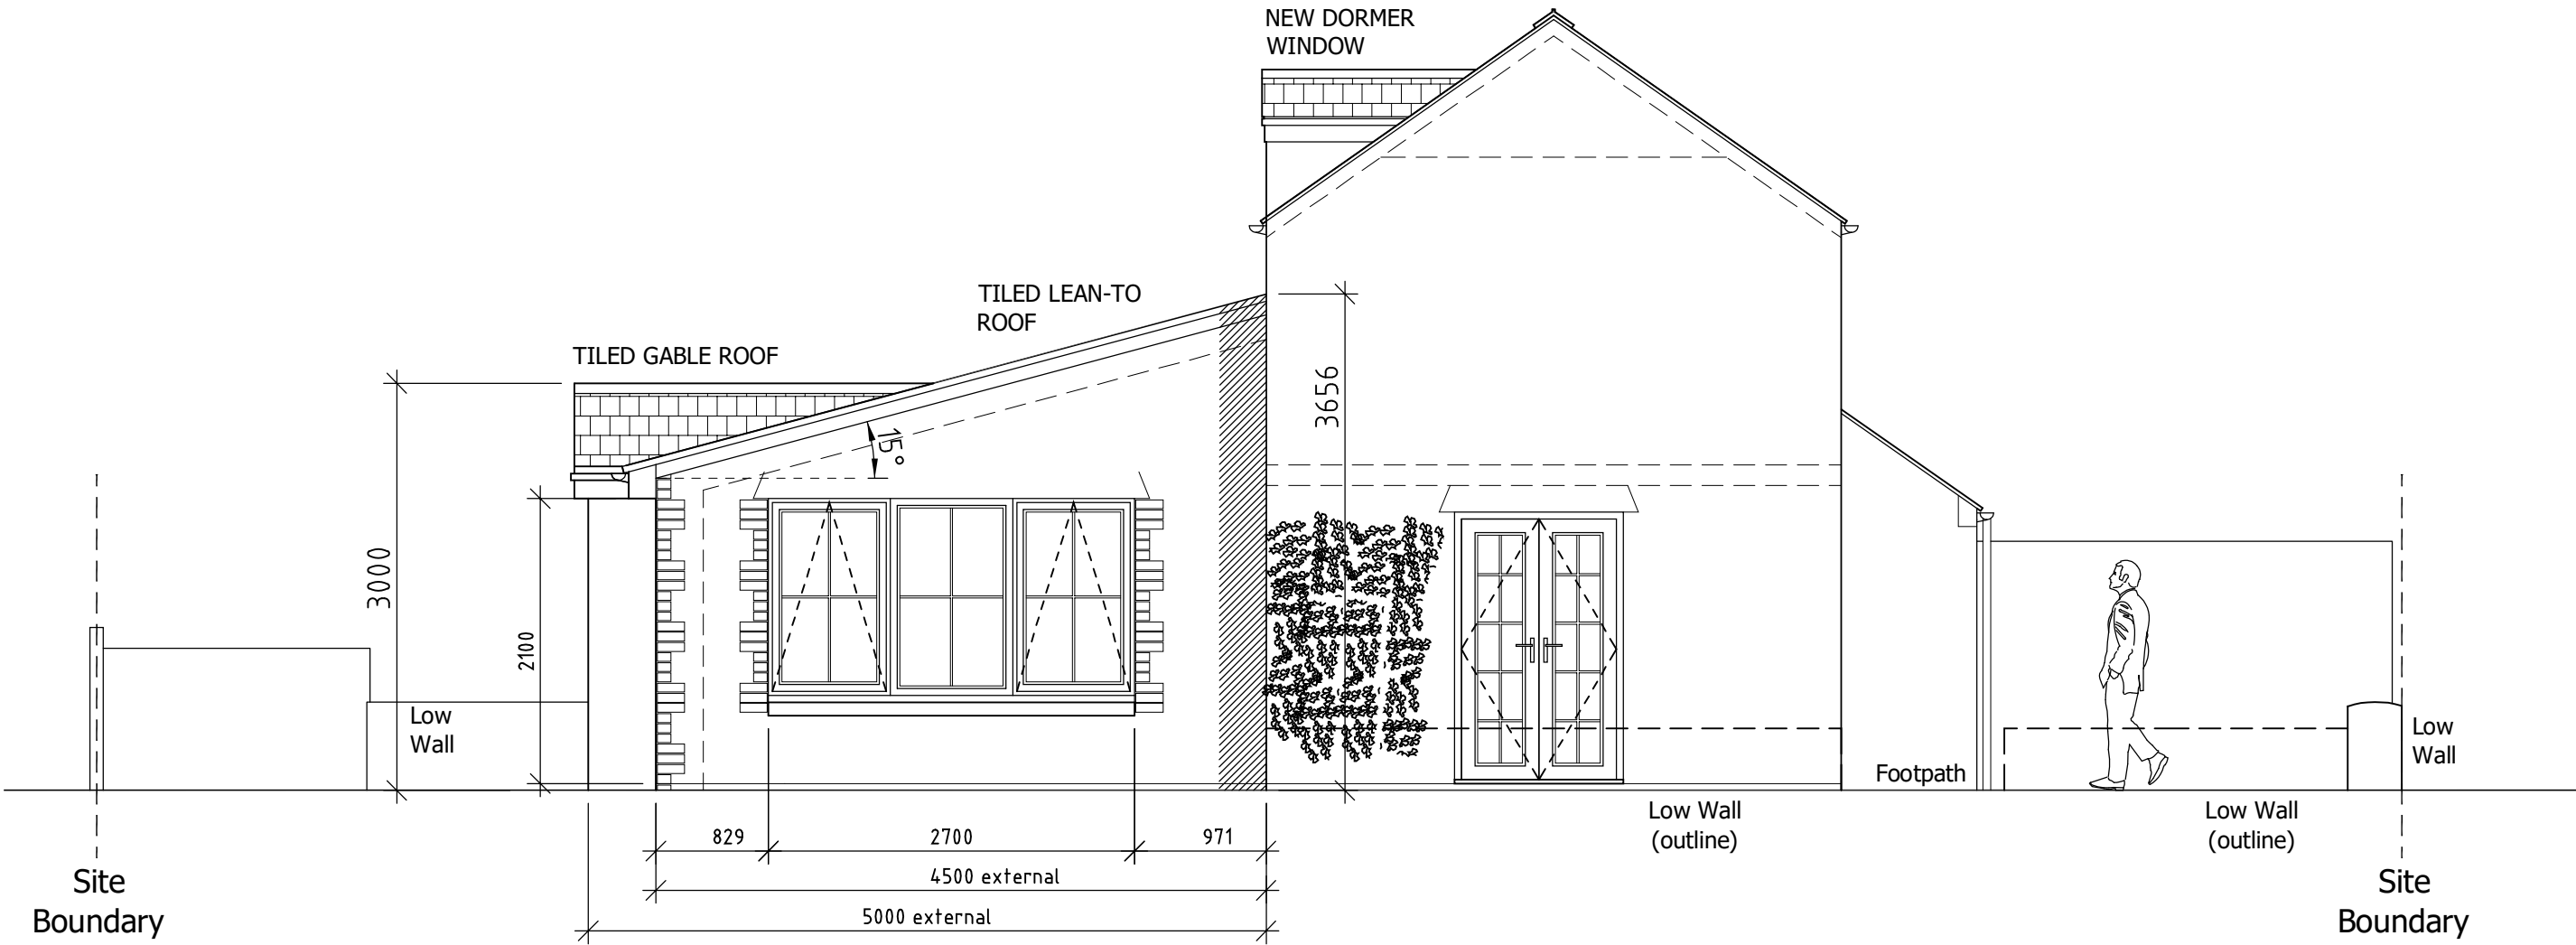

Side (West) Elevation
Proposed

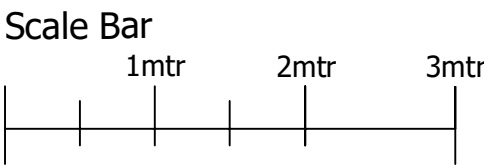

Revision	Date	Description
A	2/3/2026	Drawing Scale changed from 1:100 to 1:50

Date
FEBRUARY 2026


Drawing Scale
1:50 @ A3

Project Title
**PROPOSED REAR EXTENSION AND ROOF DORMER AT:
TANNERS BRIDGE COTTAGE,
GARDON,
MALMESBURY,
SN16 9NT.**

Project Status
HOUSEHOLDER PLANNING APPLICATION

Drawing Title
PROPOSED SIDE (WEST) ELEVATION

Project Reference	Drawing Reference	Revision
2529	- 800	A

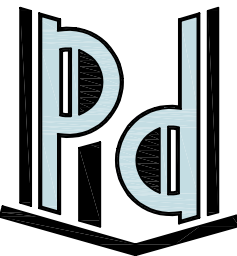

P I Davis Architectural Design

T 07788 705201
E pi_davis@hotmail.com
www.pidavisdesign.com