



**IMPORTANT**  
This drawing must only be used for the purpose as described within the status box.  
© Paul Davis, All rights reserved.

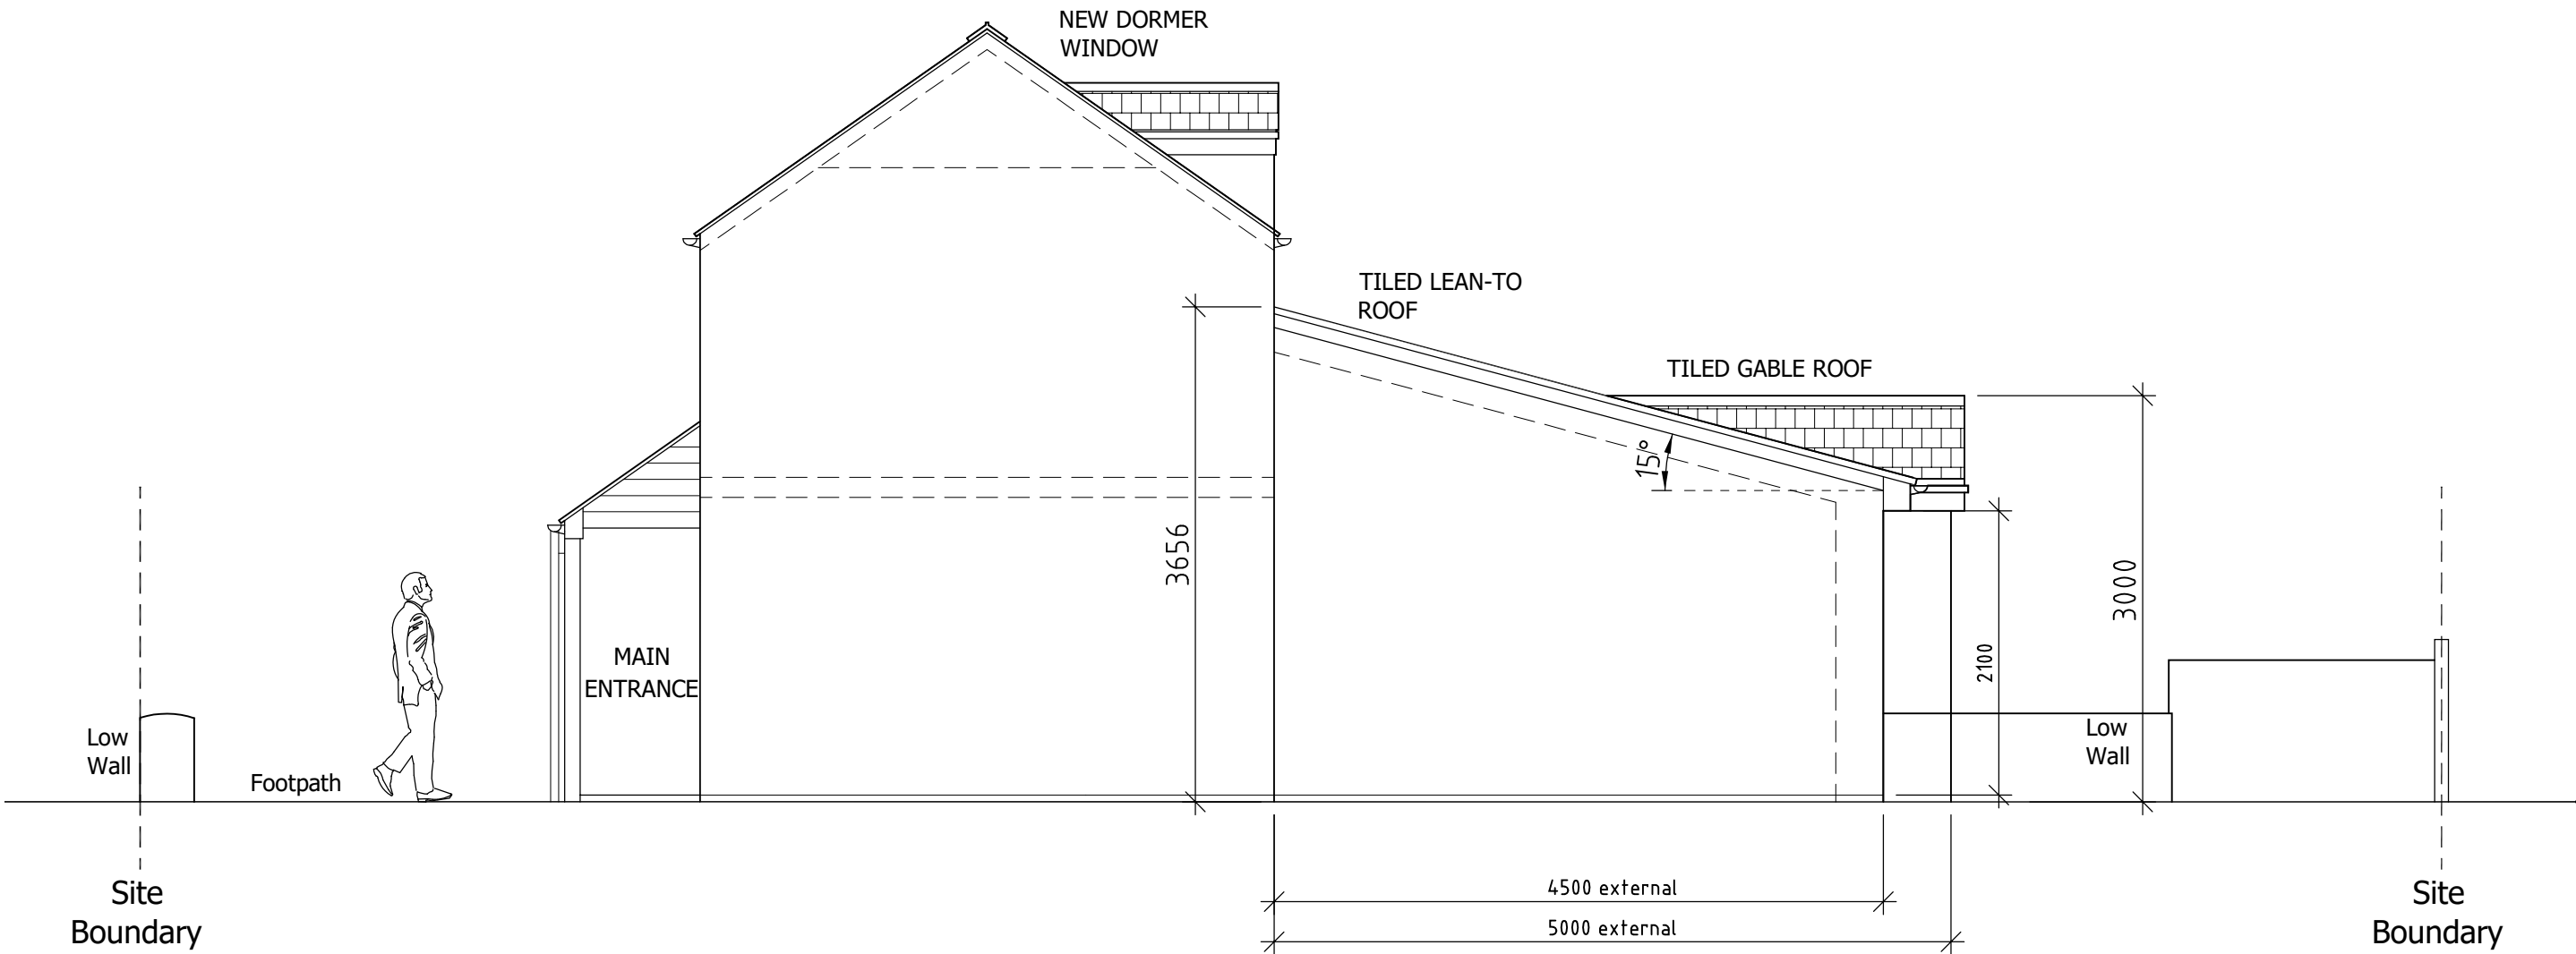

Side (East) Elevation  
Proposed

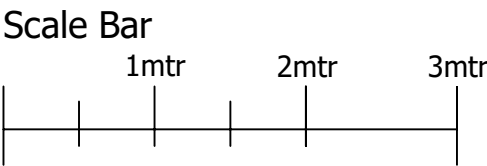

| Revision | Date     | Description                              |
|----------|----------|------------------------------------------|
| A        | 2/3/2026 | Drawing Scale changed from 1:100 to 1:50 |

Date  
**FEBRUARY 2026**

Drawing Scale  
**1:50 @ A3**

Project Title  
**PROPOSED REAR EXTENSION AND ROOF DORMER AT:  
TANNERS BRIDGE COTTAGE,  
GARSDON,  
MALMESBURY,  
SN16 9NT.**


Project Status  
**HOUSEHOLDER PLANNING APPLICATION**

Drawing Title  
**PROPOSED SIDE (EAST) ELEVATION**

Project Reference  
**2529**

Drawing Reference  
**- 900**

Revision  
**A**

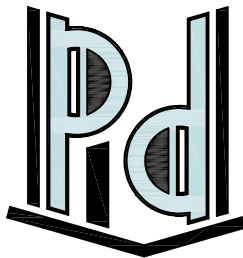

**P I Davis Architectural Design**

T 07788 705201  
E pi\_davis@hotmail.com  
[www.pidavisdesign.com](http://www.pidavisdesign.com)