

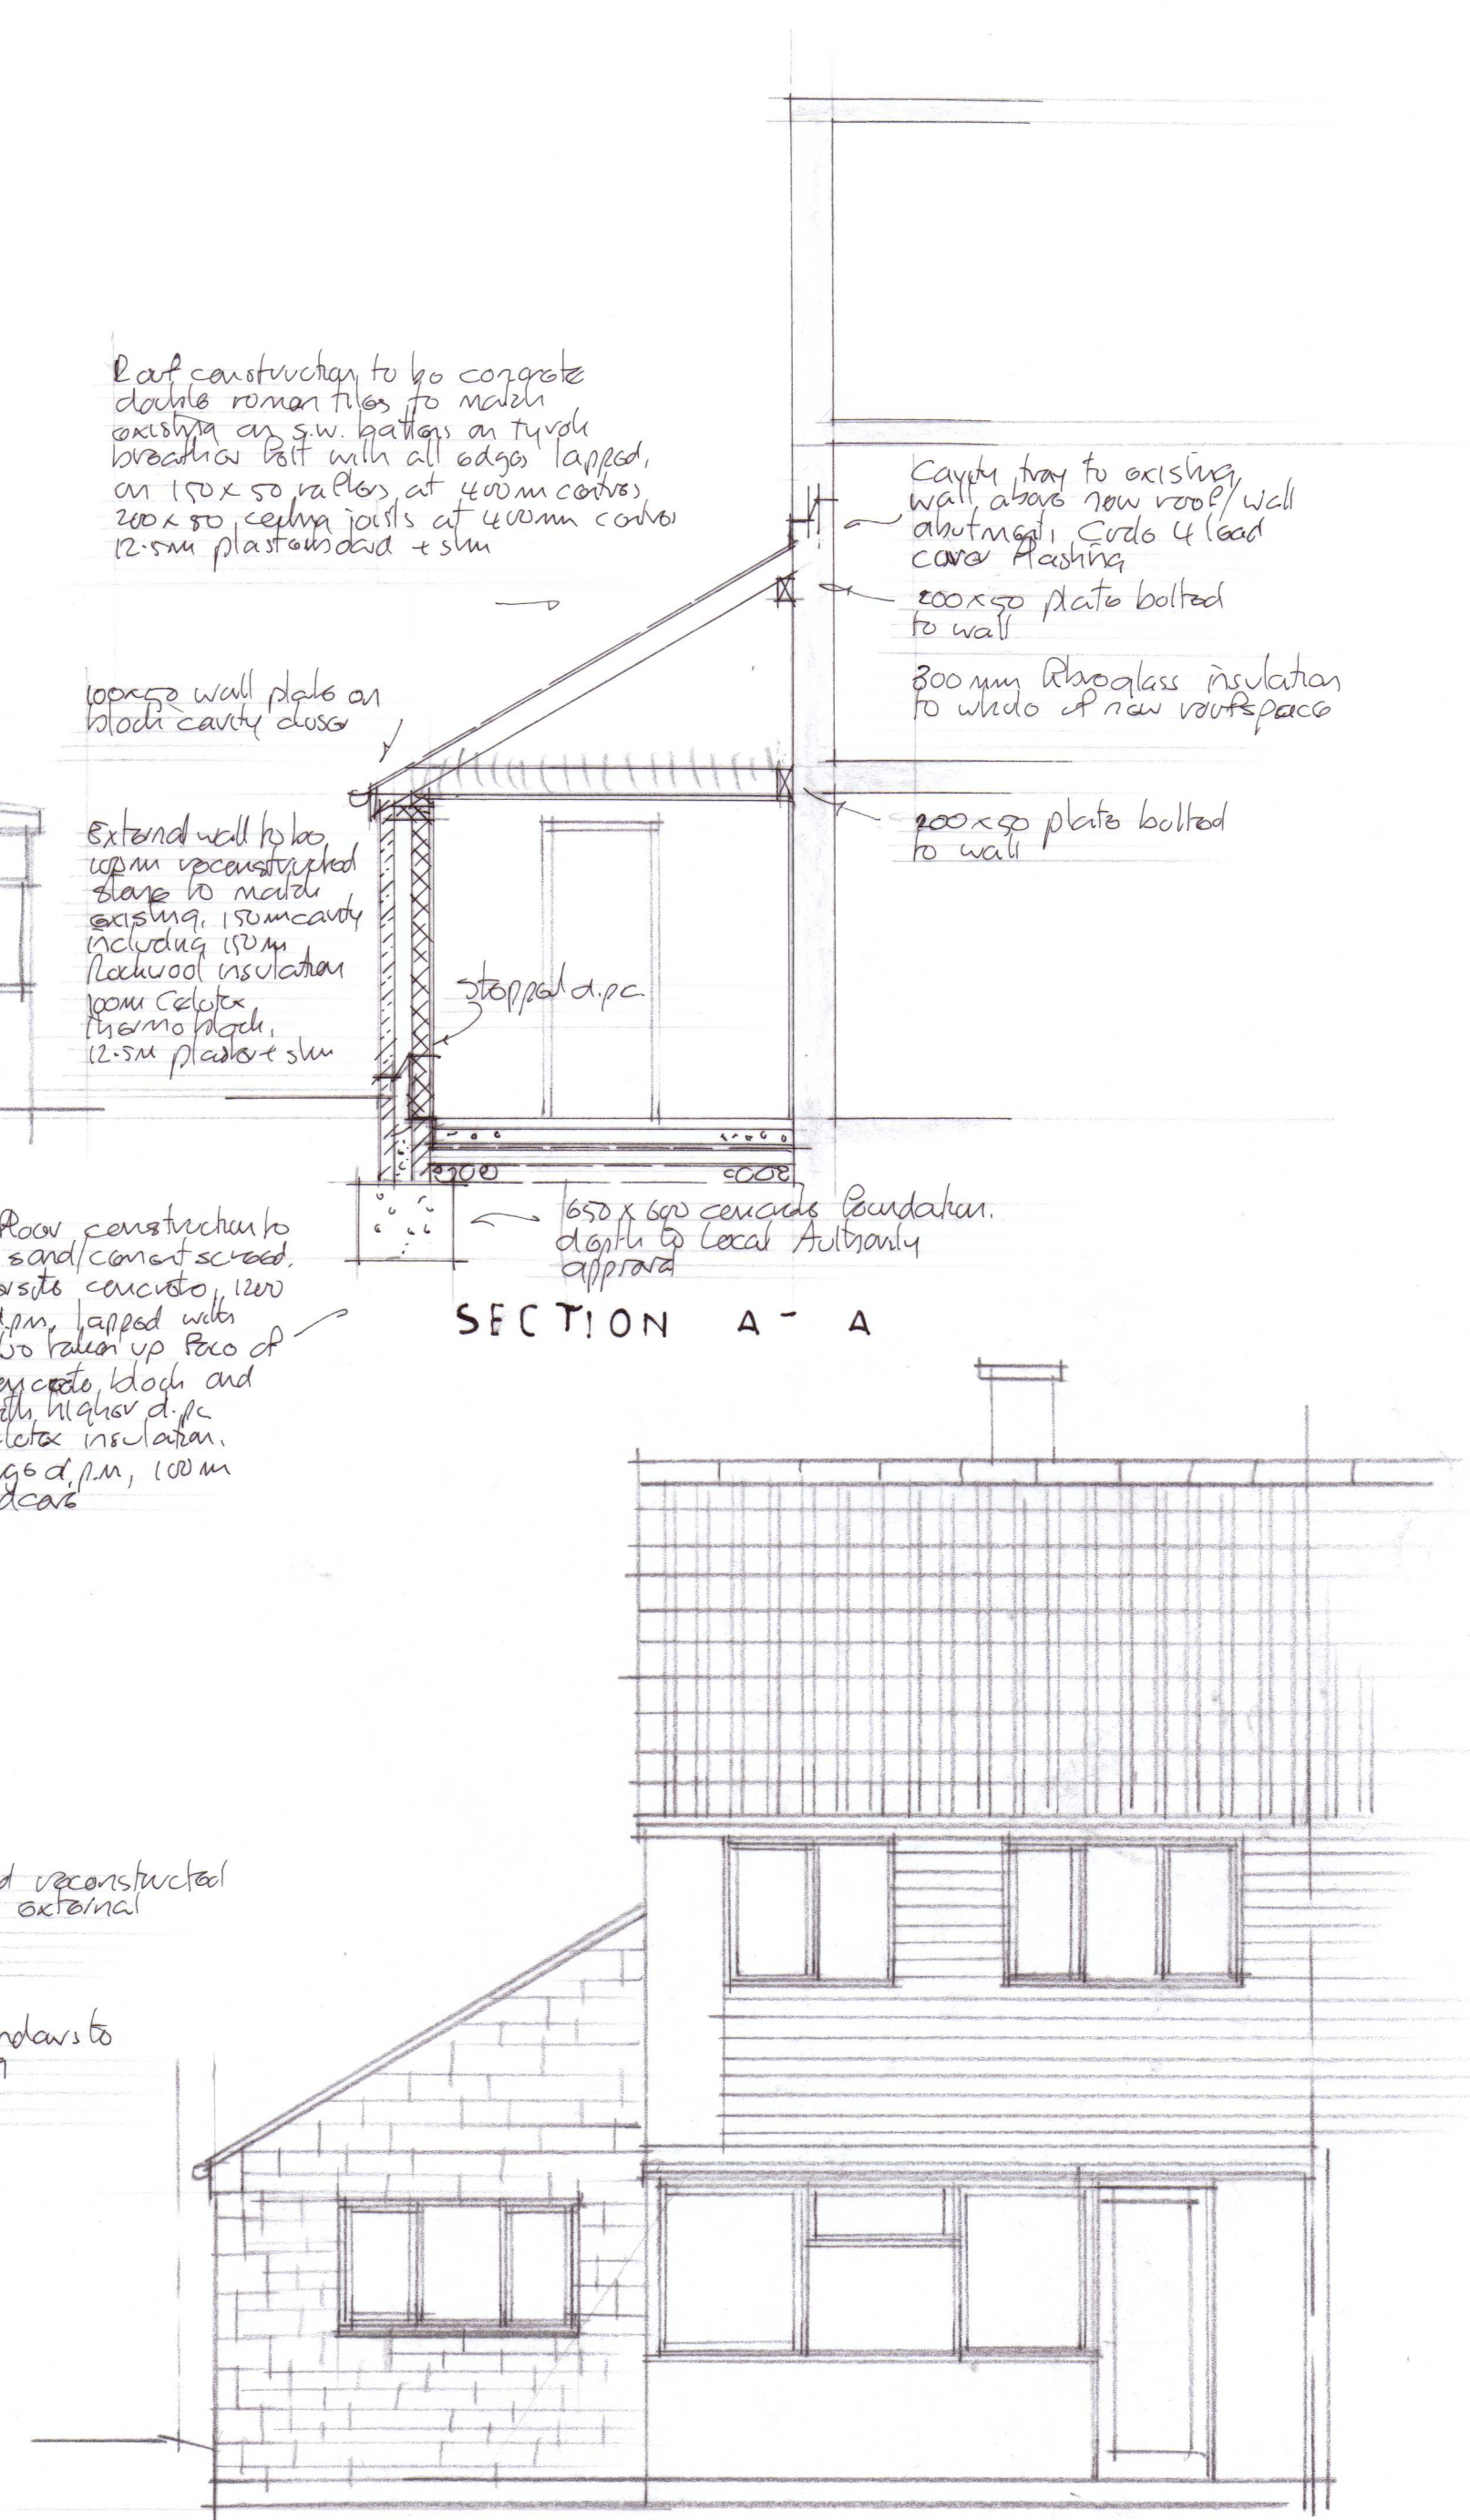
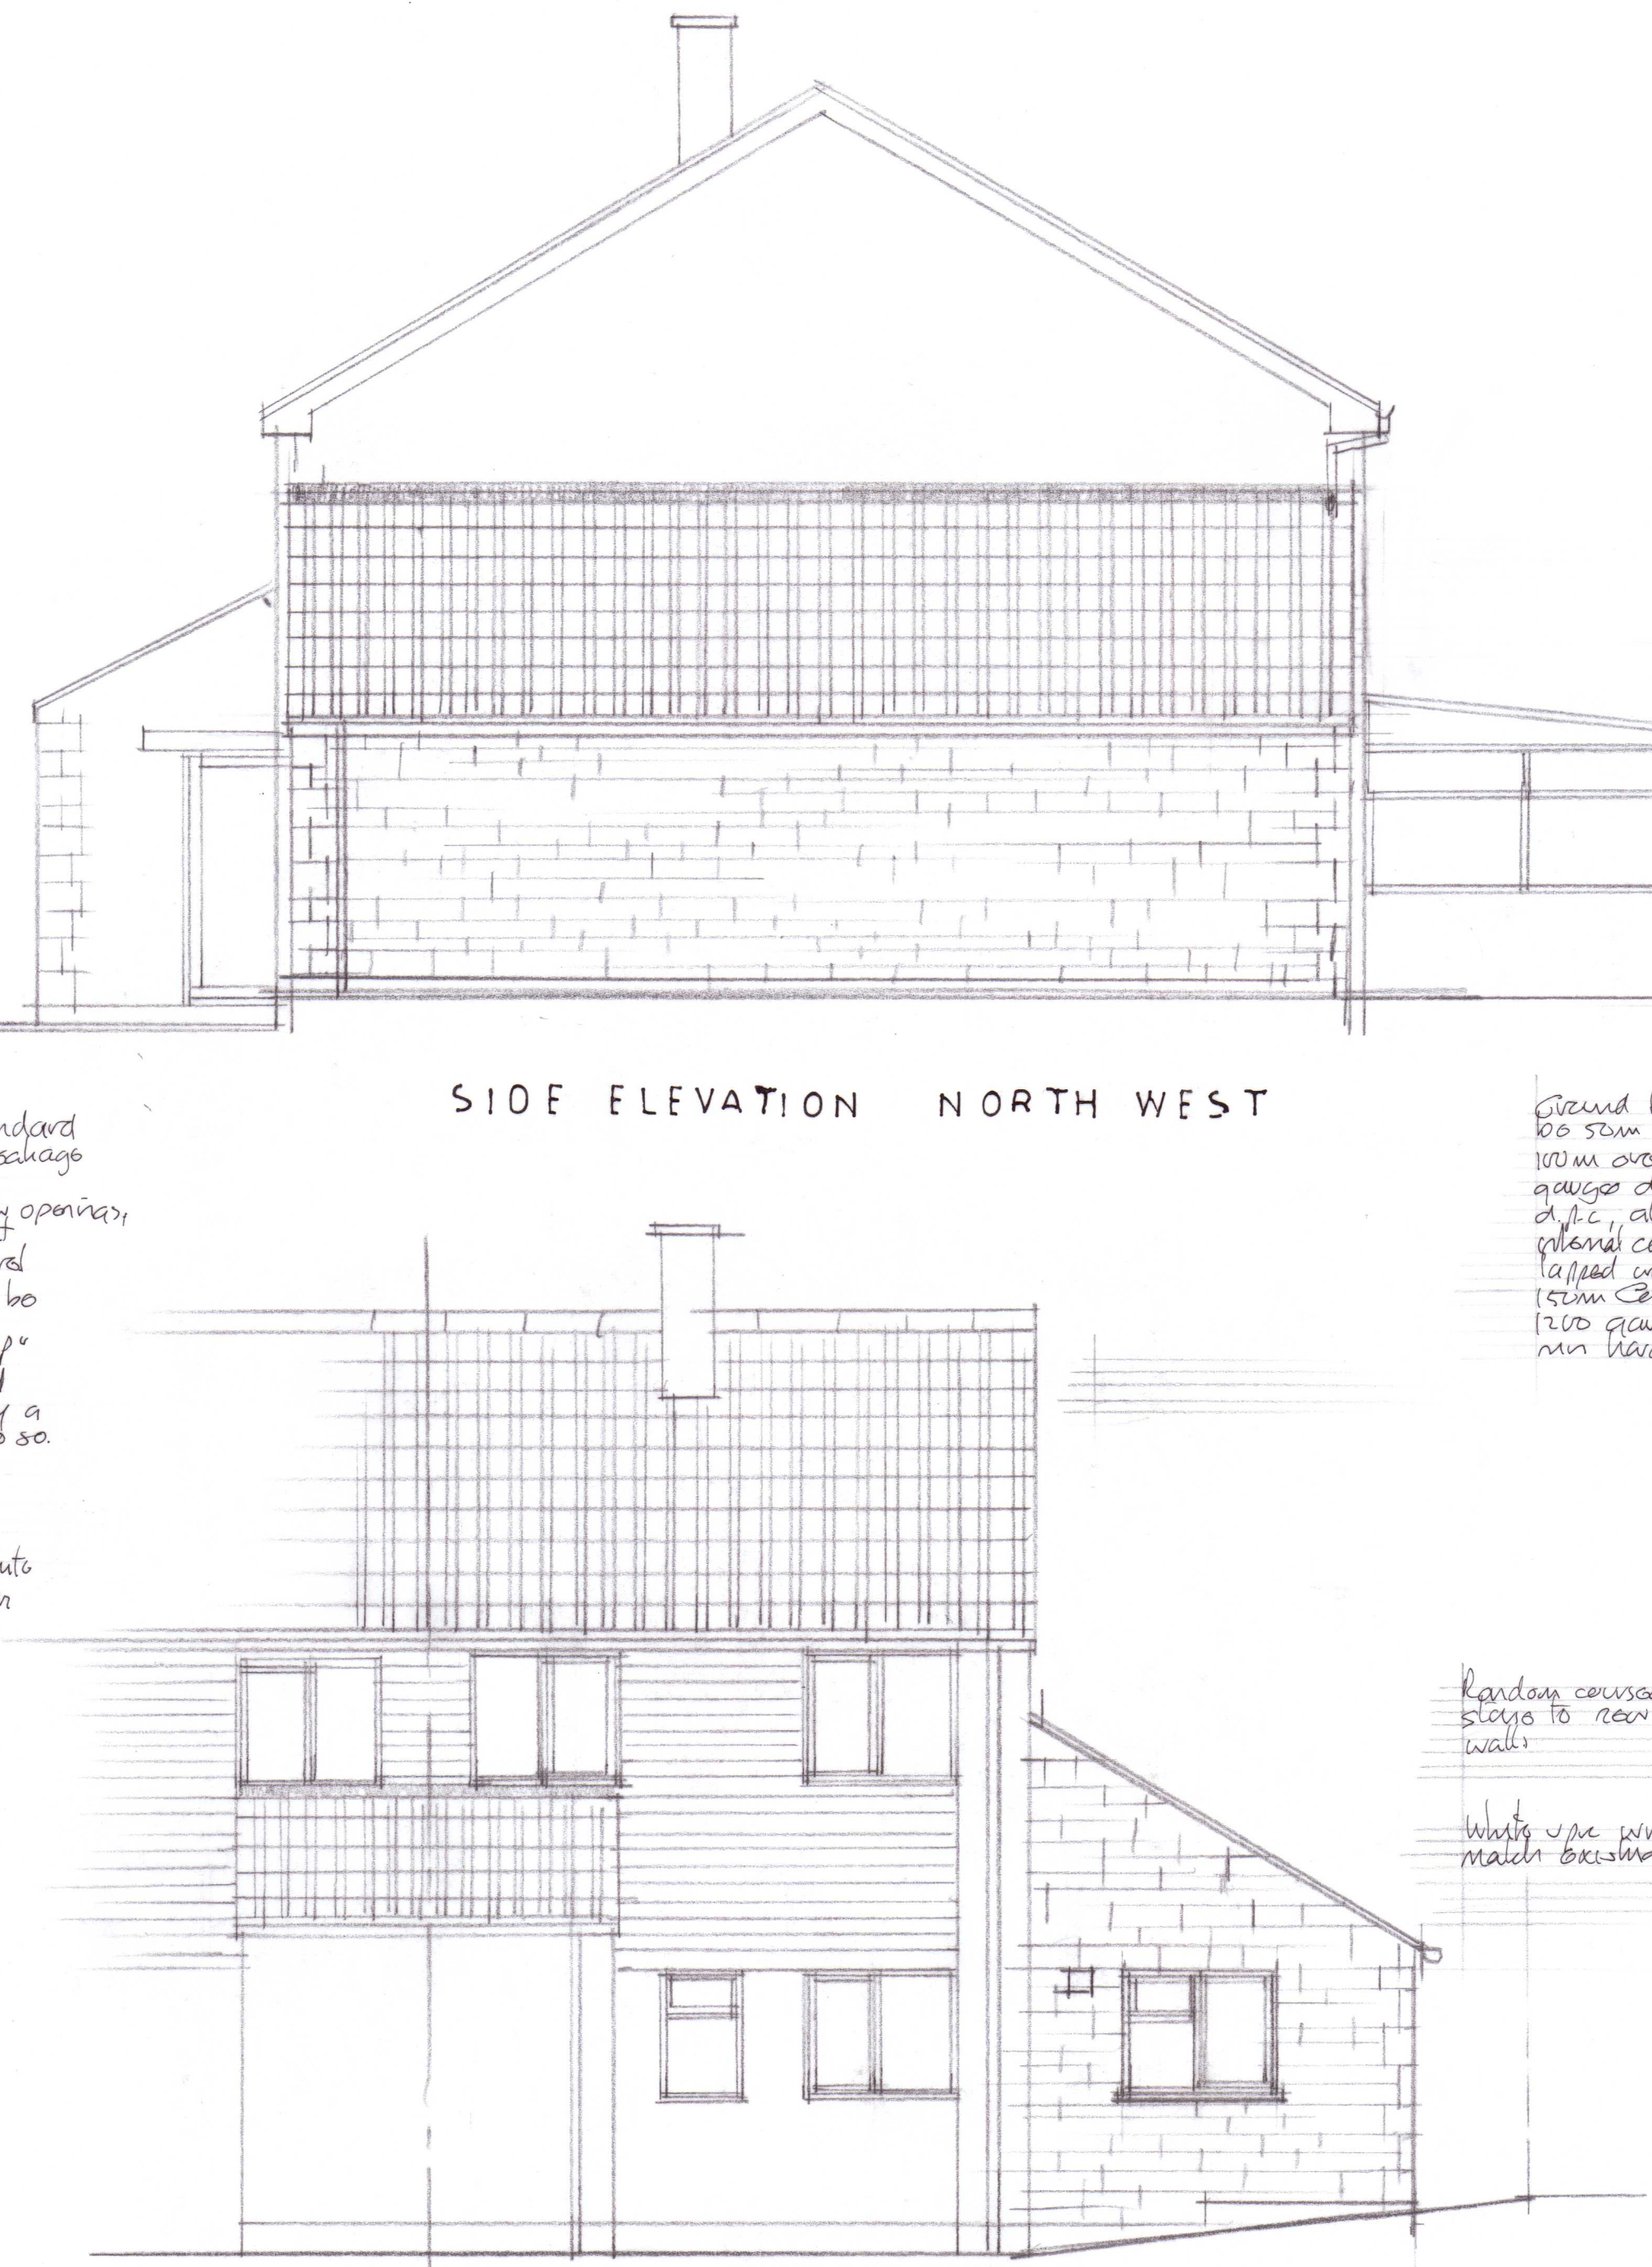
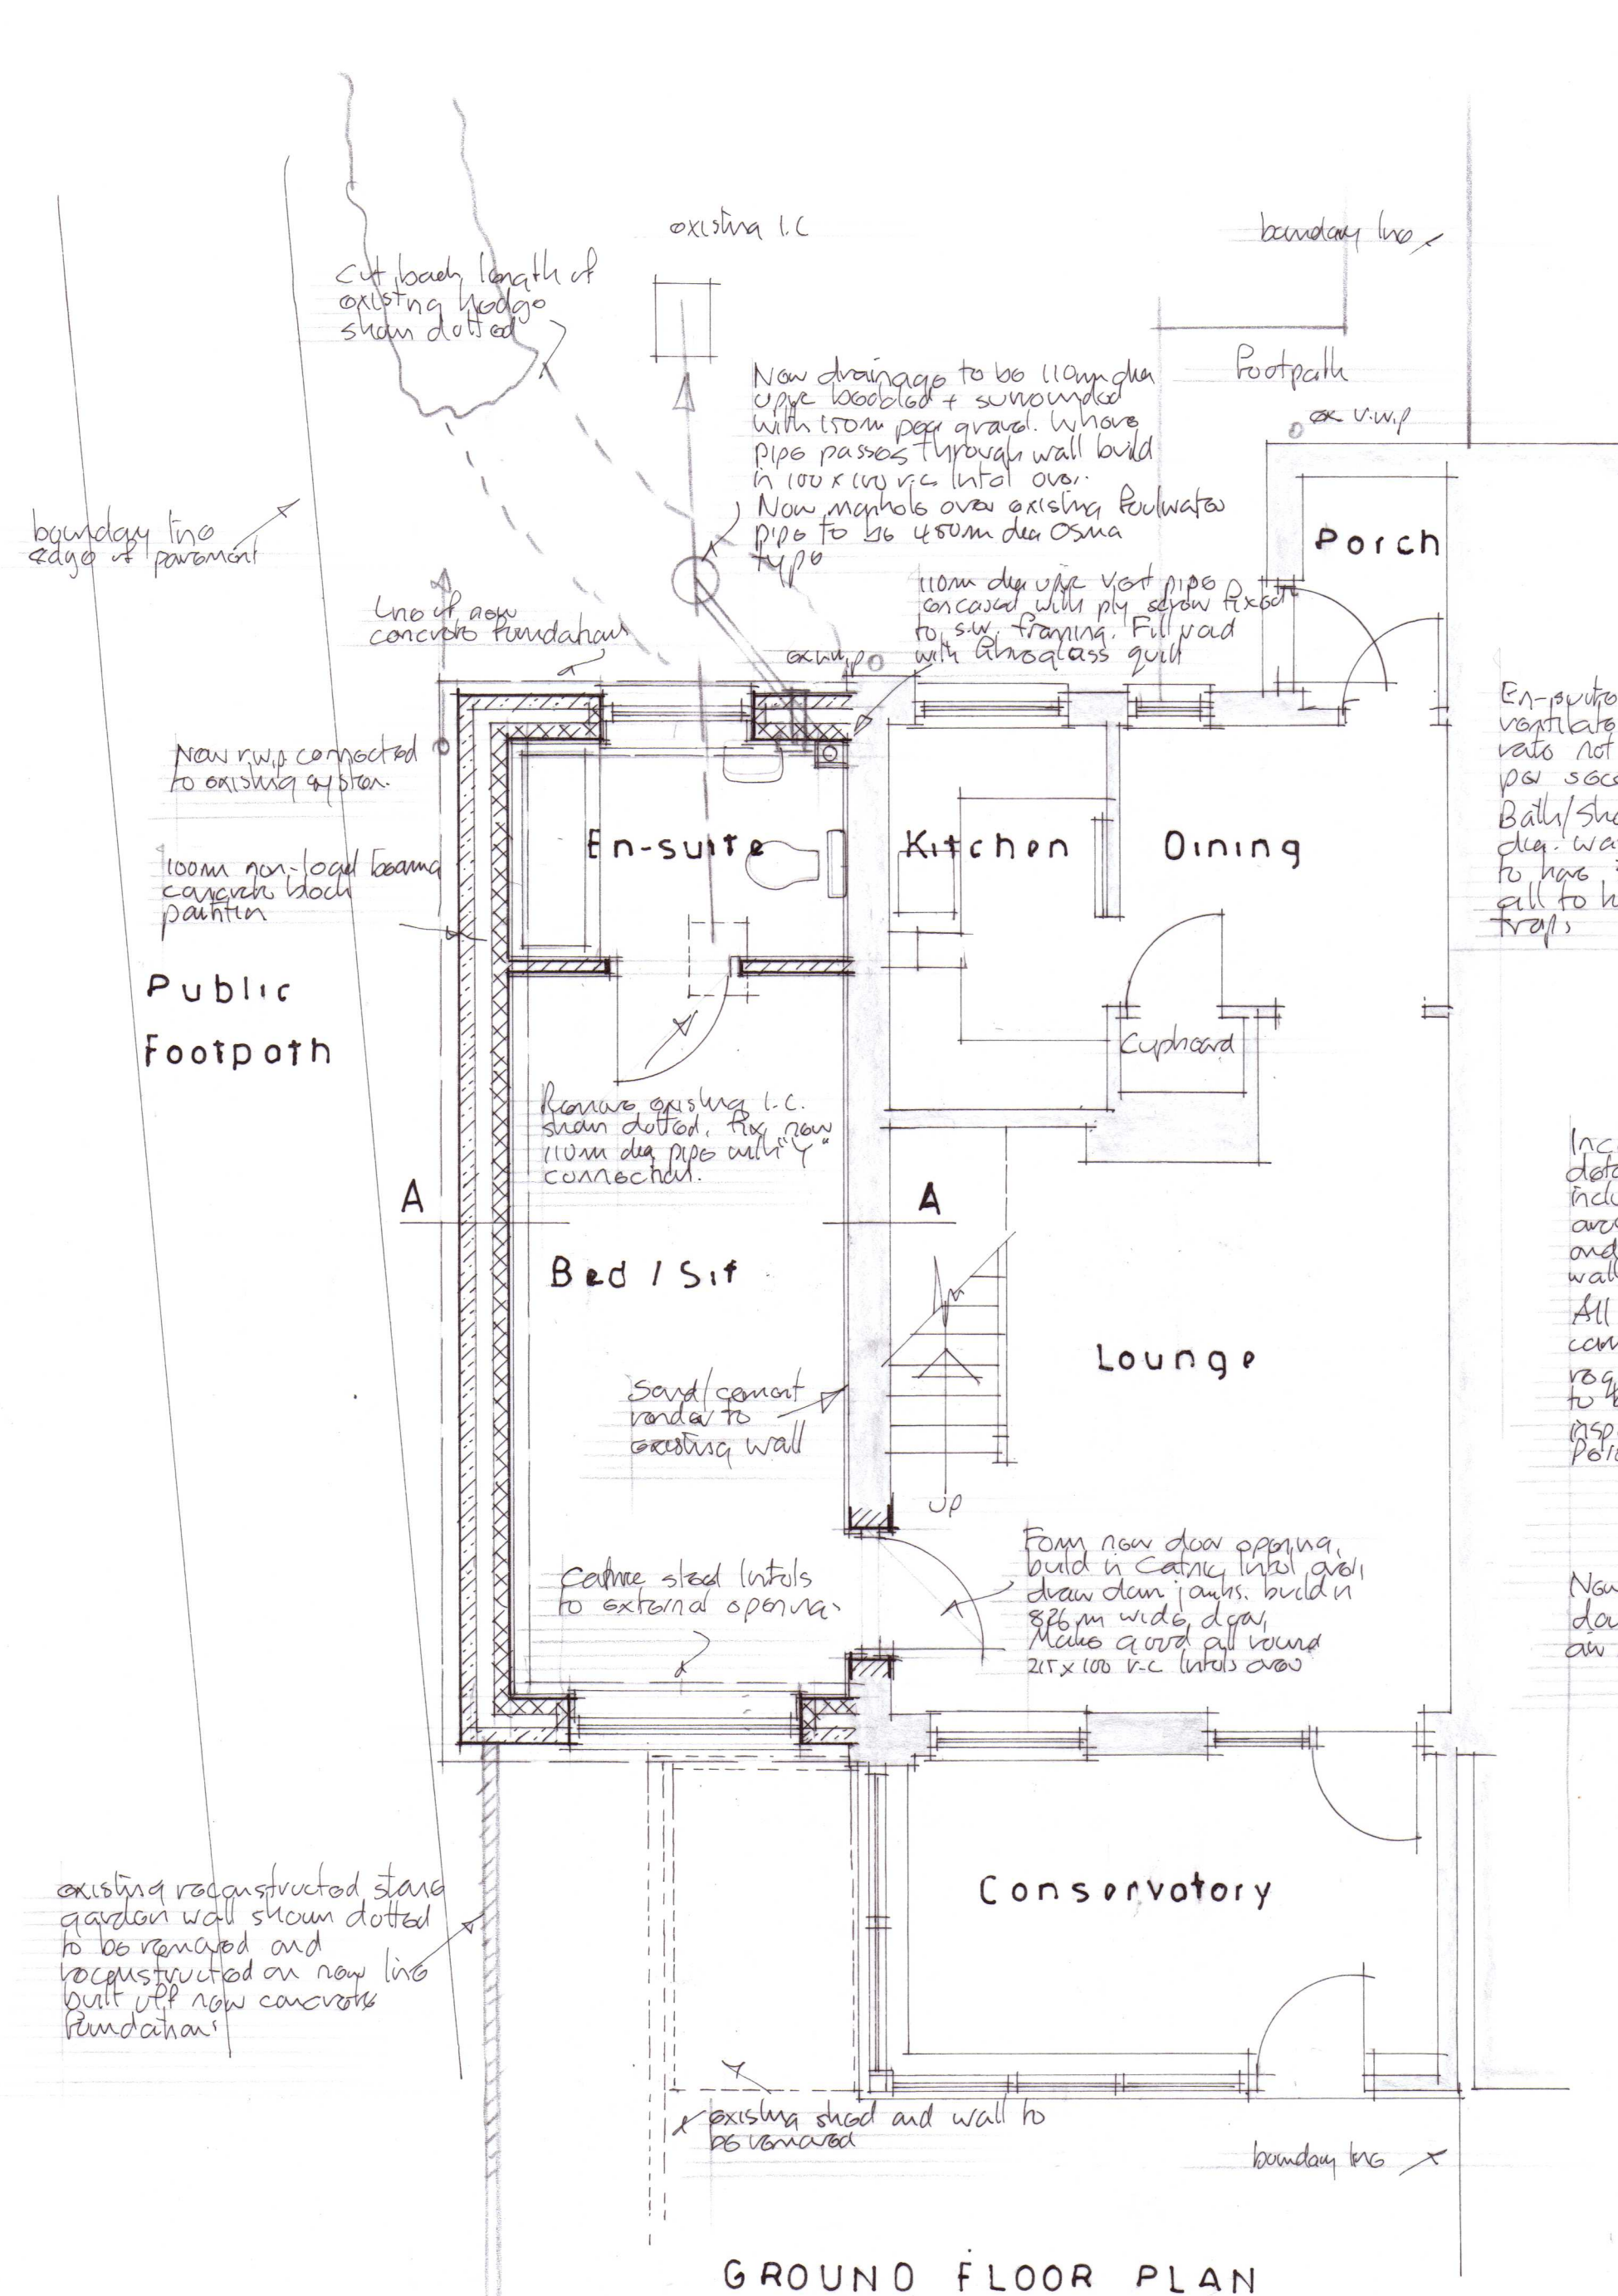


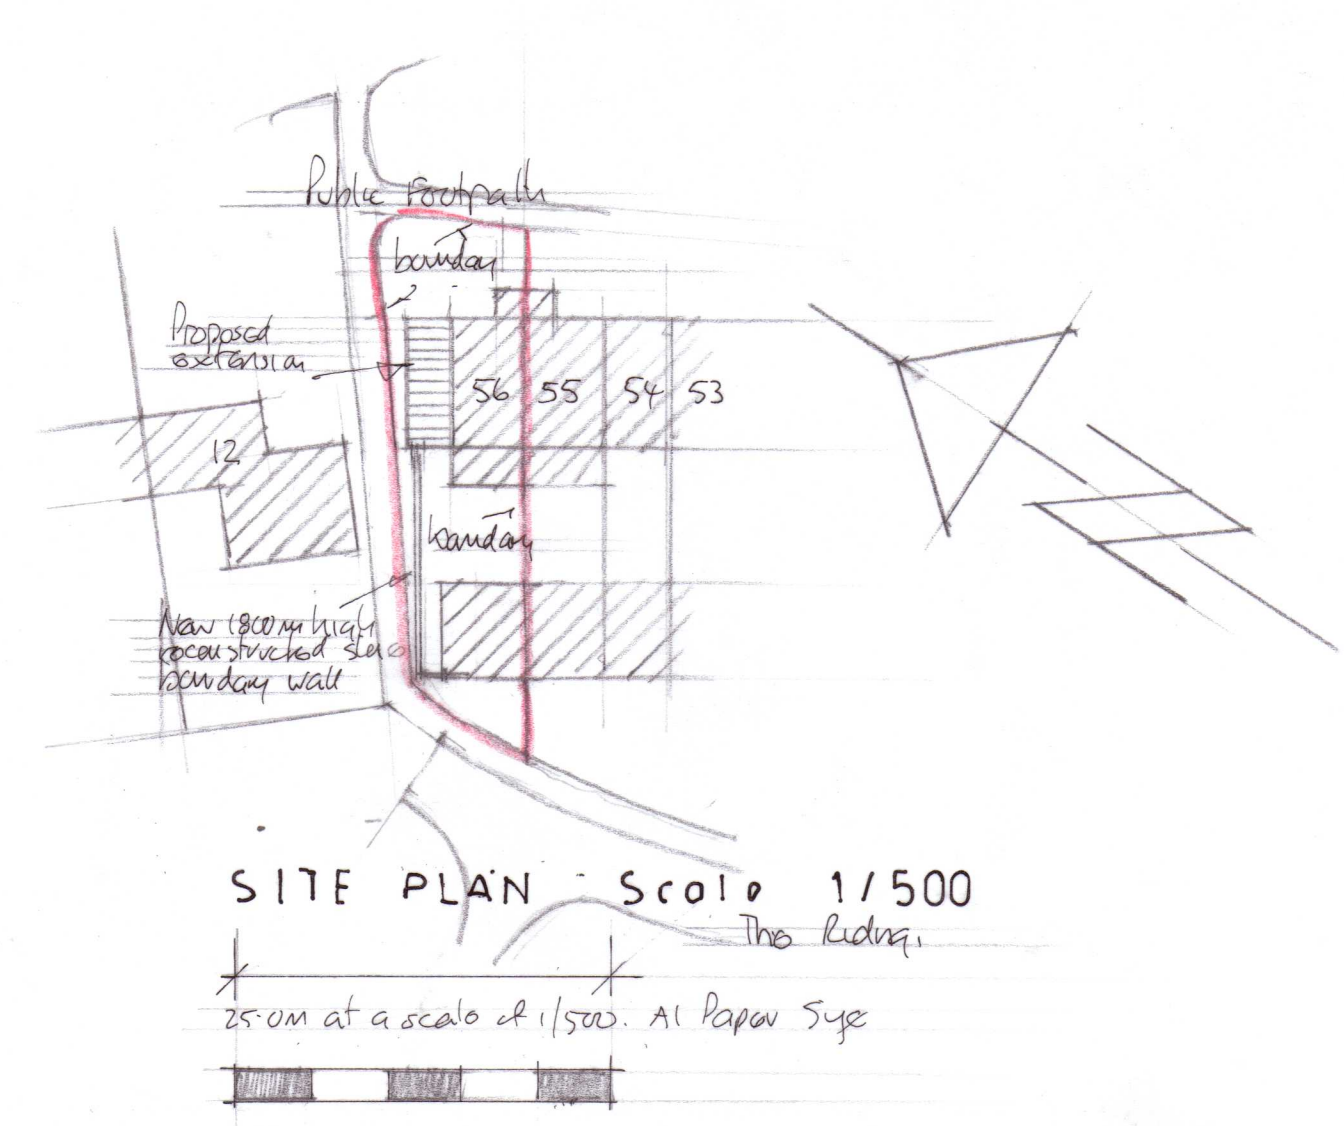

PROPOSED EXTENSION AT 56 THE RIDINGS, KINGTON ST. MICHAEL, CHIPPENHAM SN14 6JG
 PROPOSED GROUND FLOOR PLAN, SECTION, AND ELEVATIONS Scale 1/50

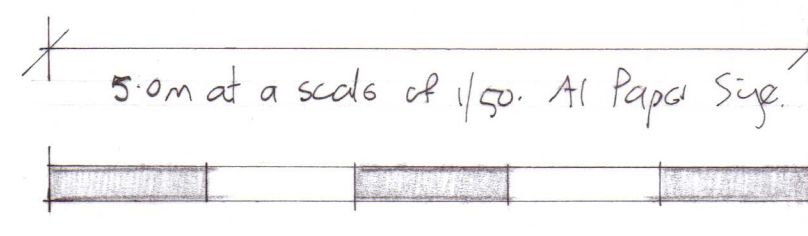

TR2