

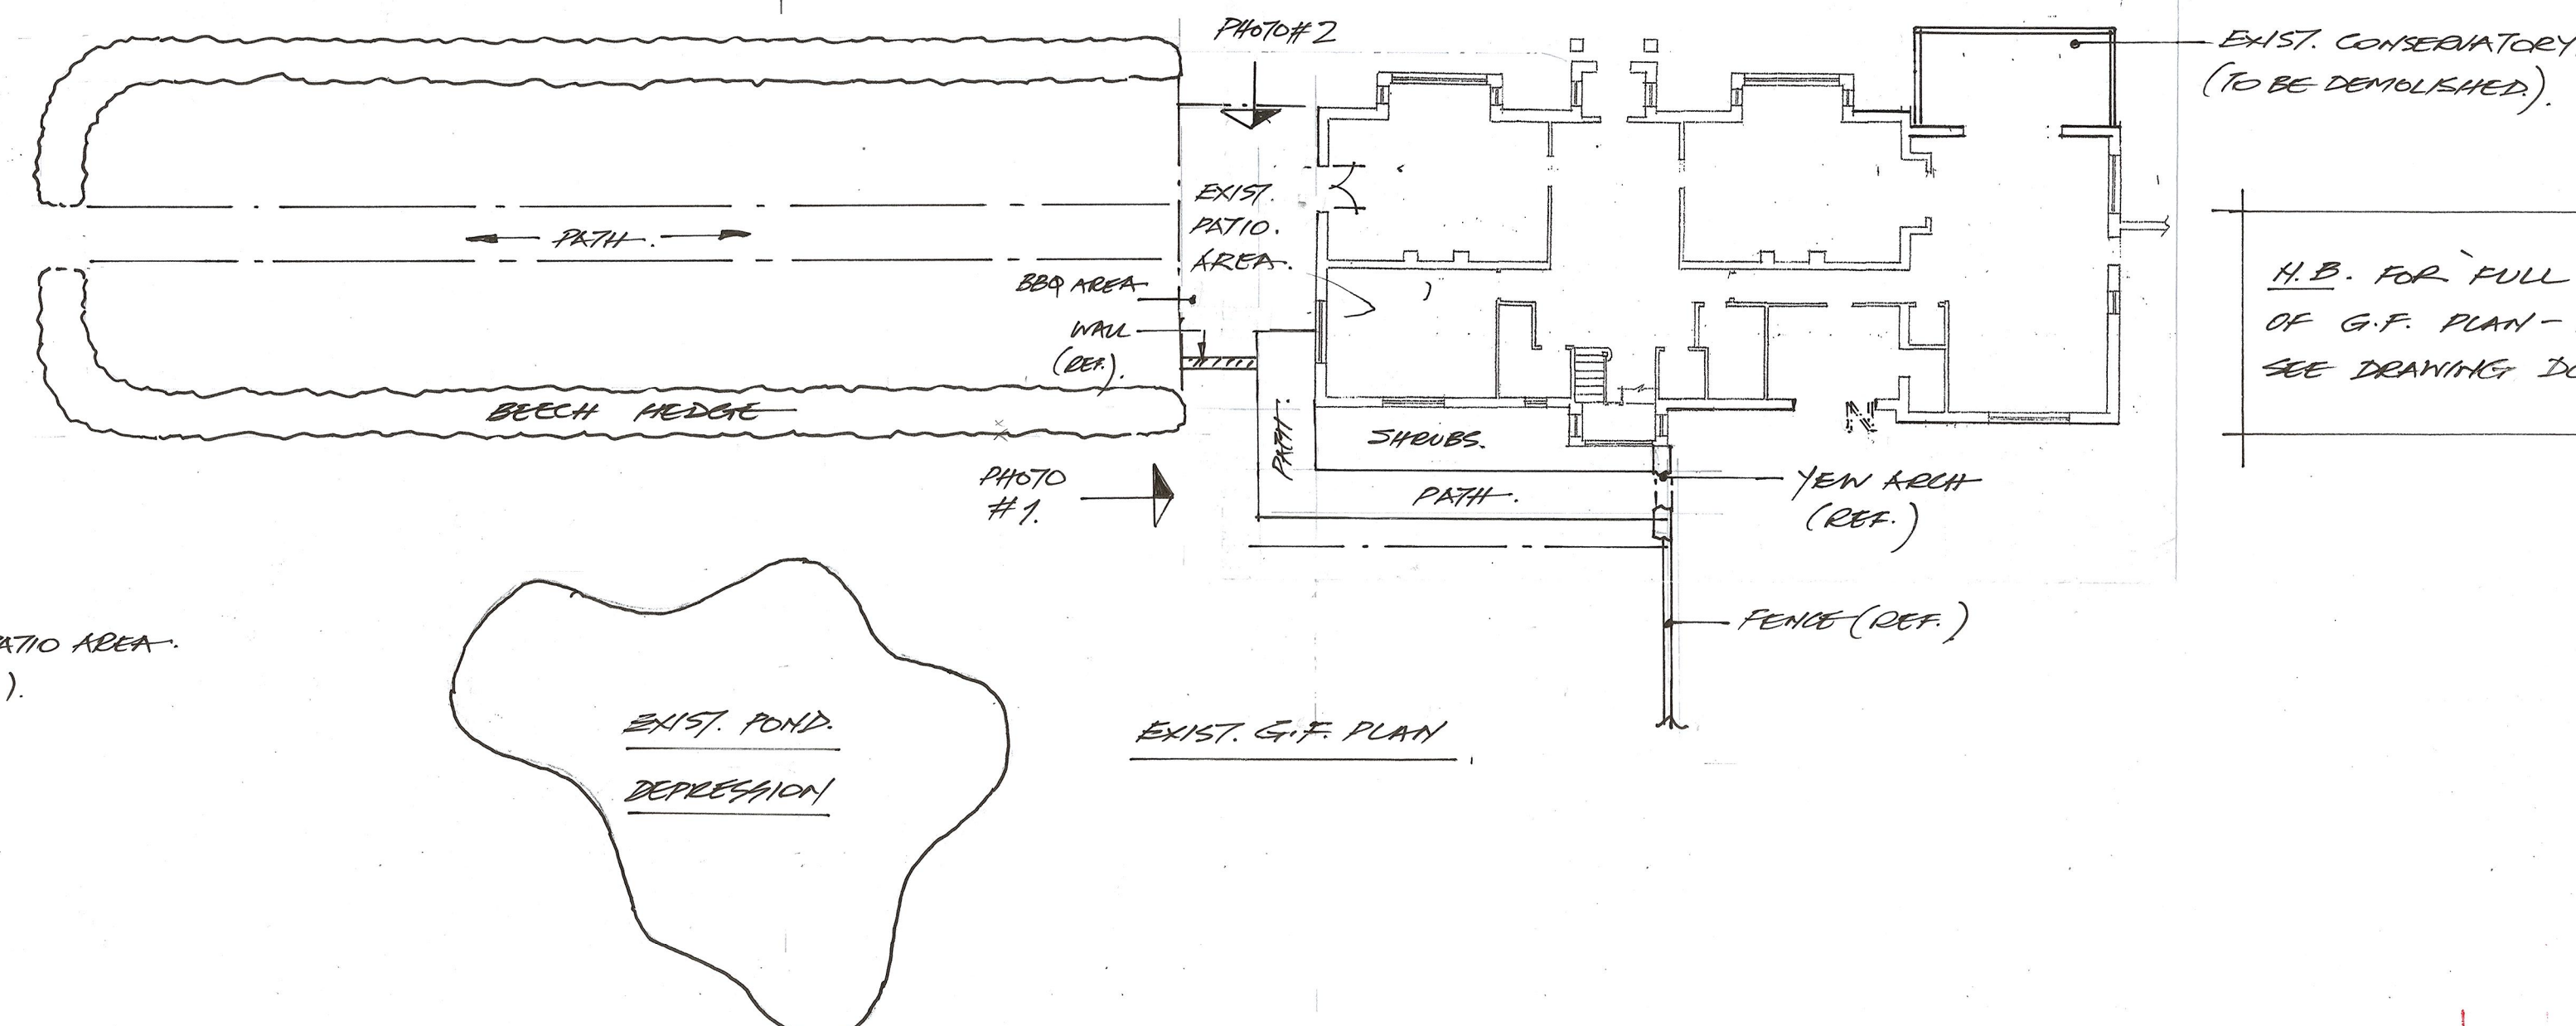
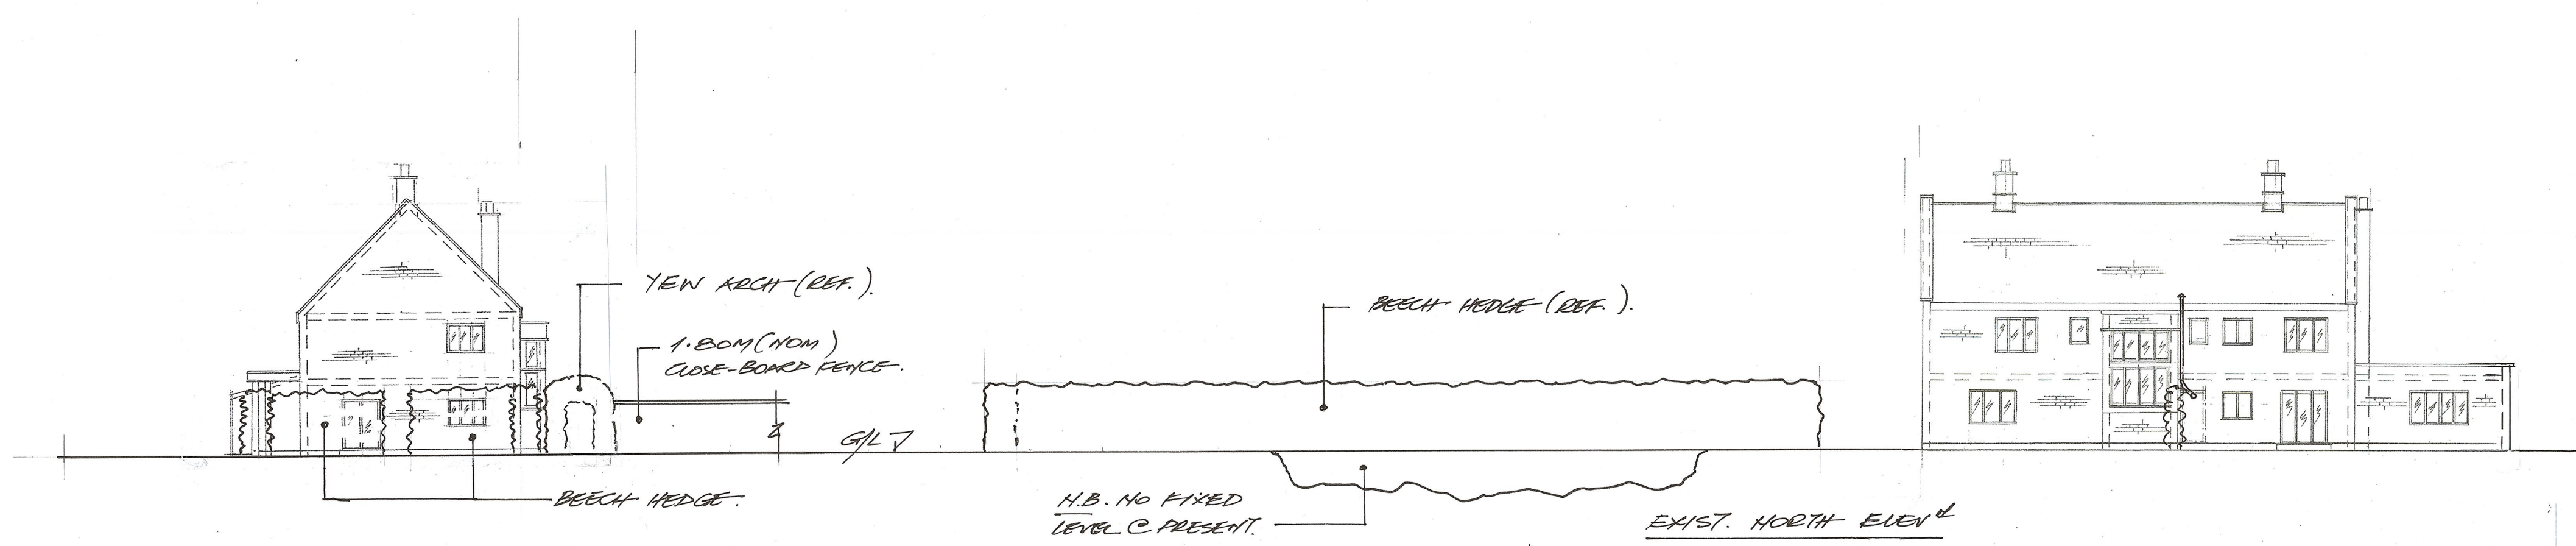


PHOTO # 1.

PHOTO # 2

NEW ARCH (REF.)

FENCE (REF.)

DECK LEVEL (REF.)

GYM/GARDEN RM. (REF.)

WICKET FENCE (REF.)

DECKING LEVEL (REF.)

BAR (REF.)

1.00M


1.50M

2.00M

PROP. SECT.

DECK O/HANG (REF.)

PROP. NORTH ELEVⁿ

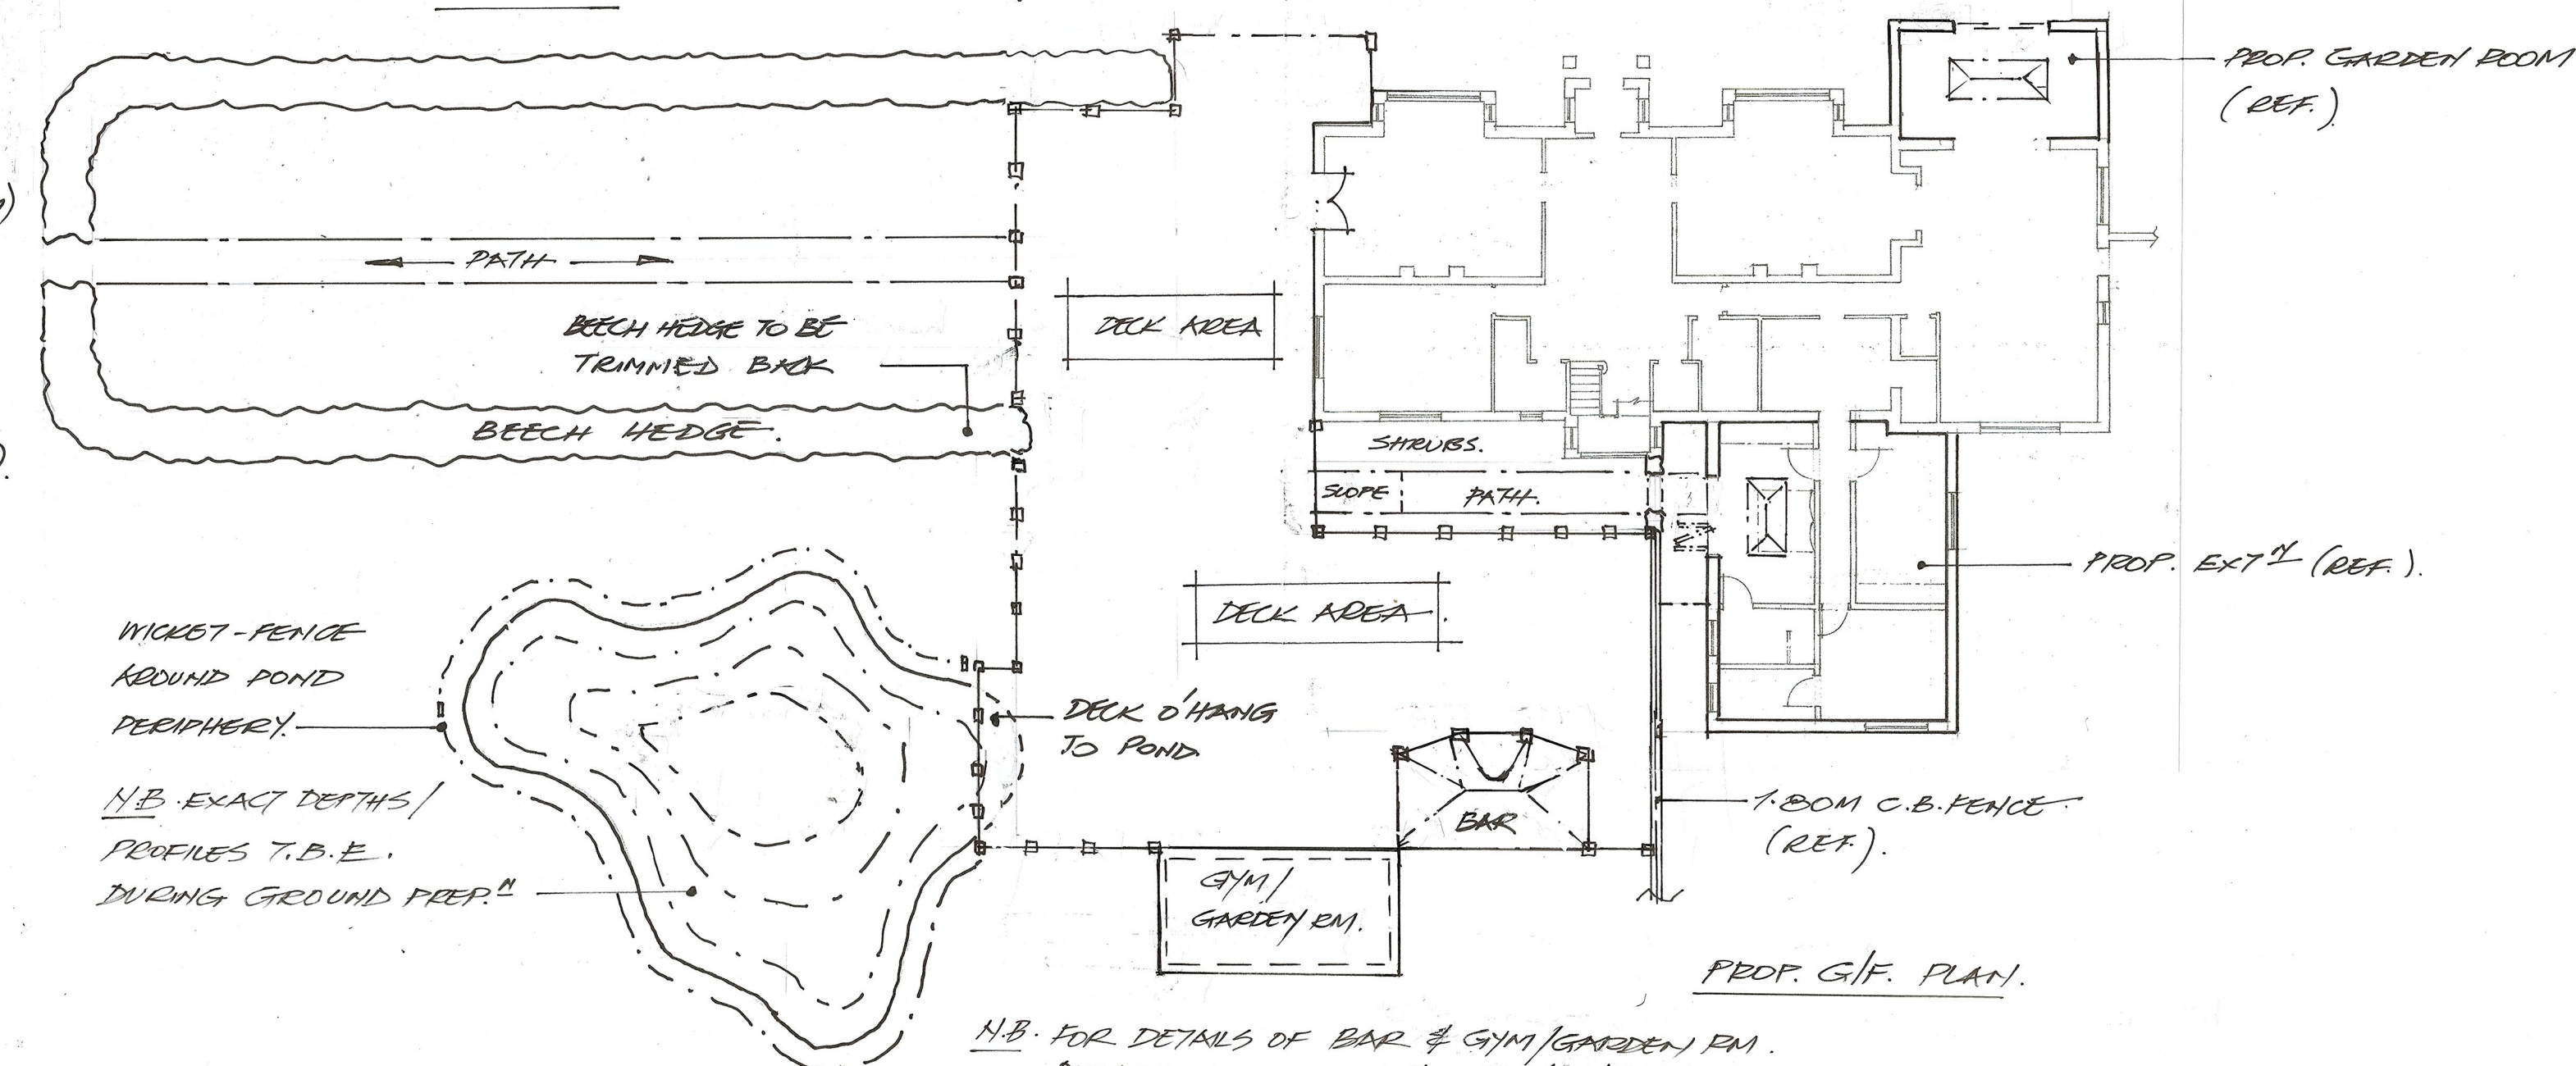

N.B. BAR UNIT IS PROPRIETARY & WILL BE PURCHASED FROM A COMPANY NAMED 'RUSTIC COMPANY'

N.B. EACH BAR UNIT IS CLAIMED TO BE 'UNIQUE' & IN THIS CONTEXT FINAL AESTHETIC MAY CHANGE DURING CONSTRUCTION OF UNIT

N.B. FOR DETAILS OF BAR & GYM/GARDEN RM
PLEASE SEE DRS. DCD 26/07/17 & 1B.