
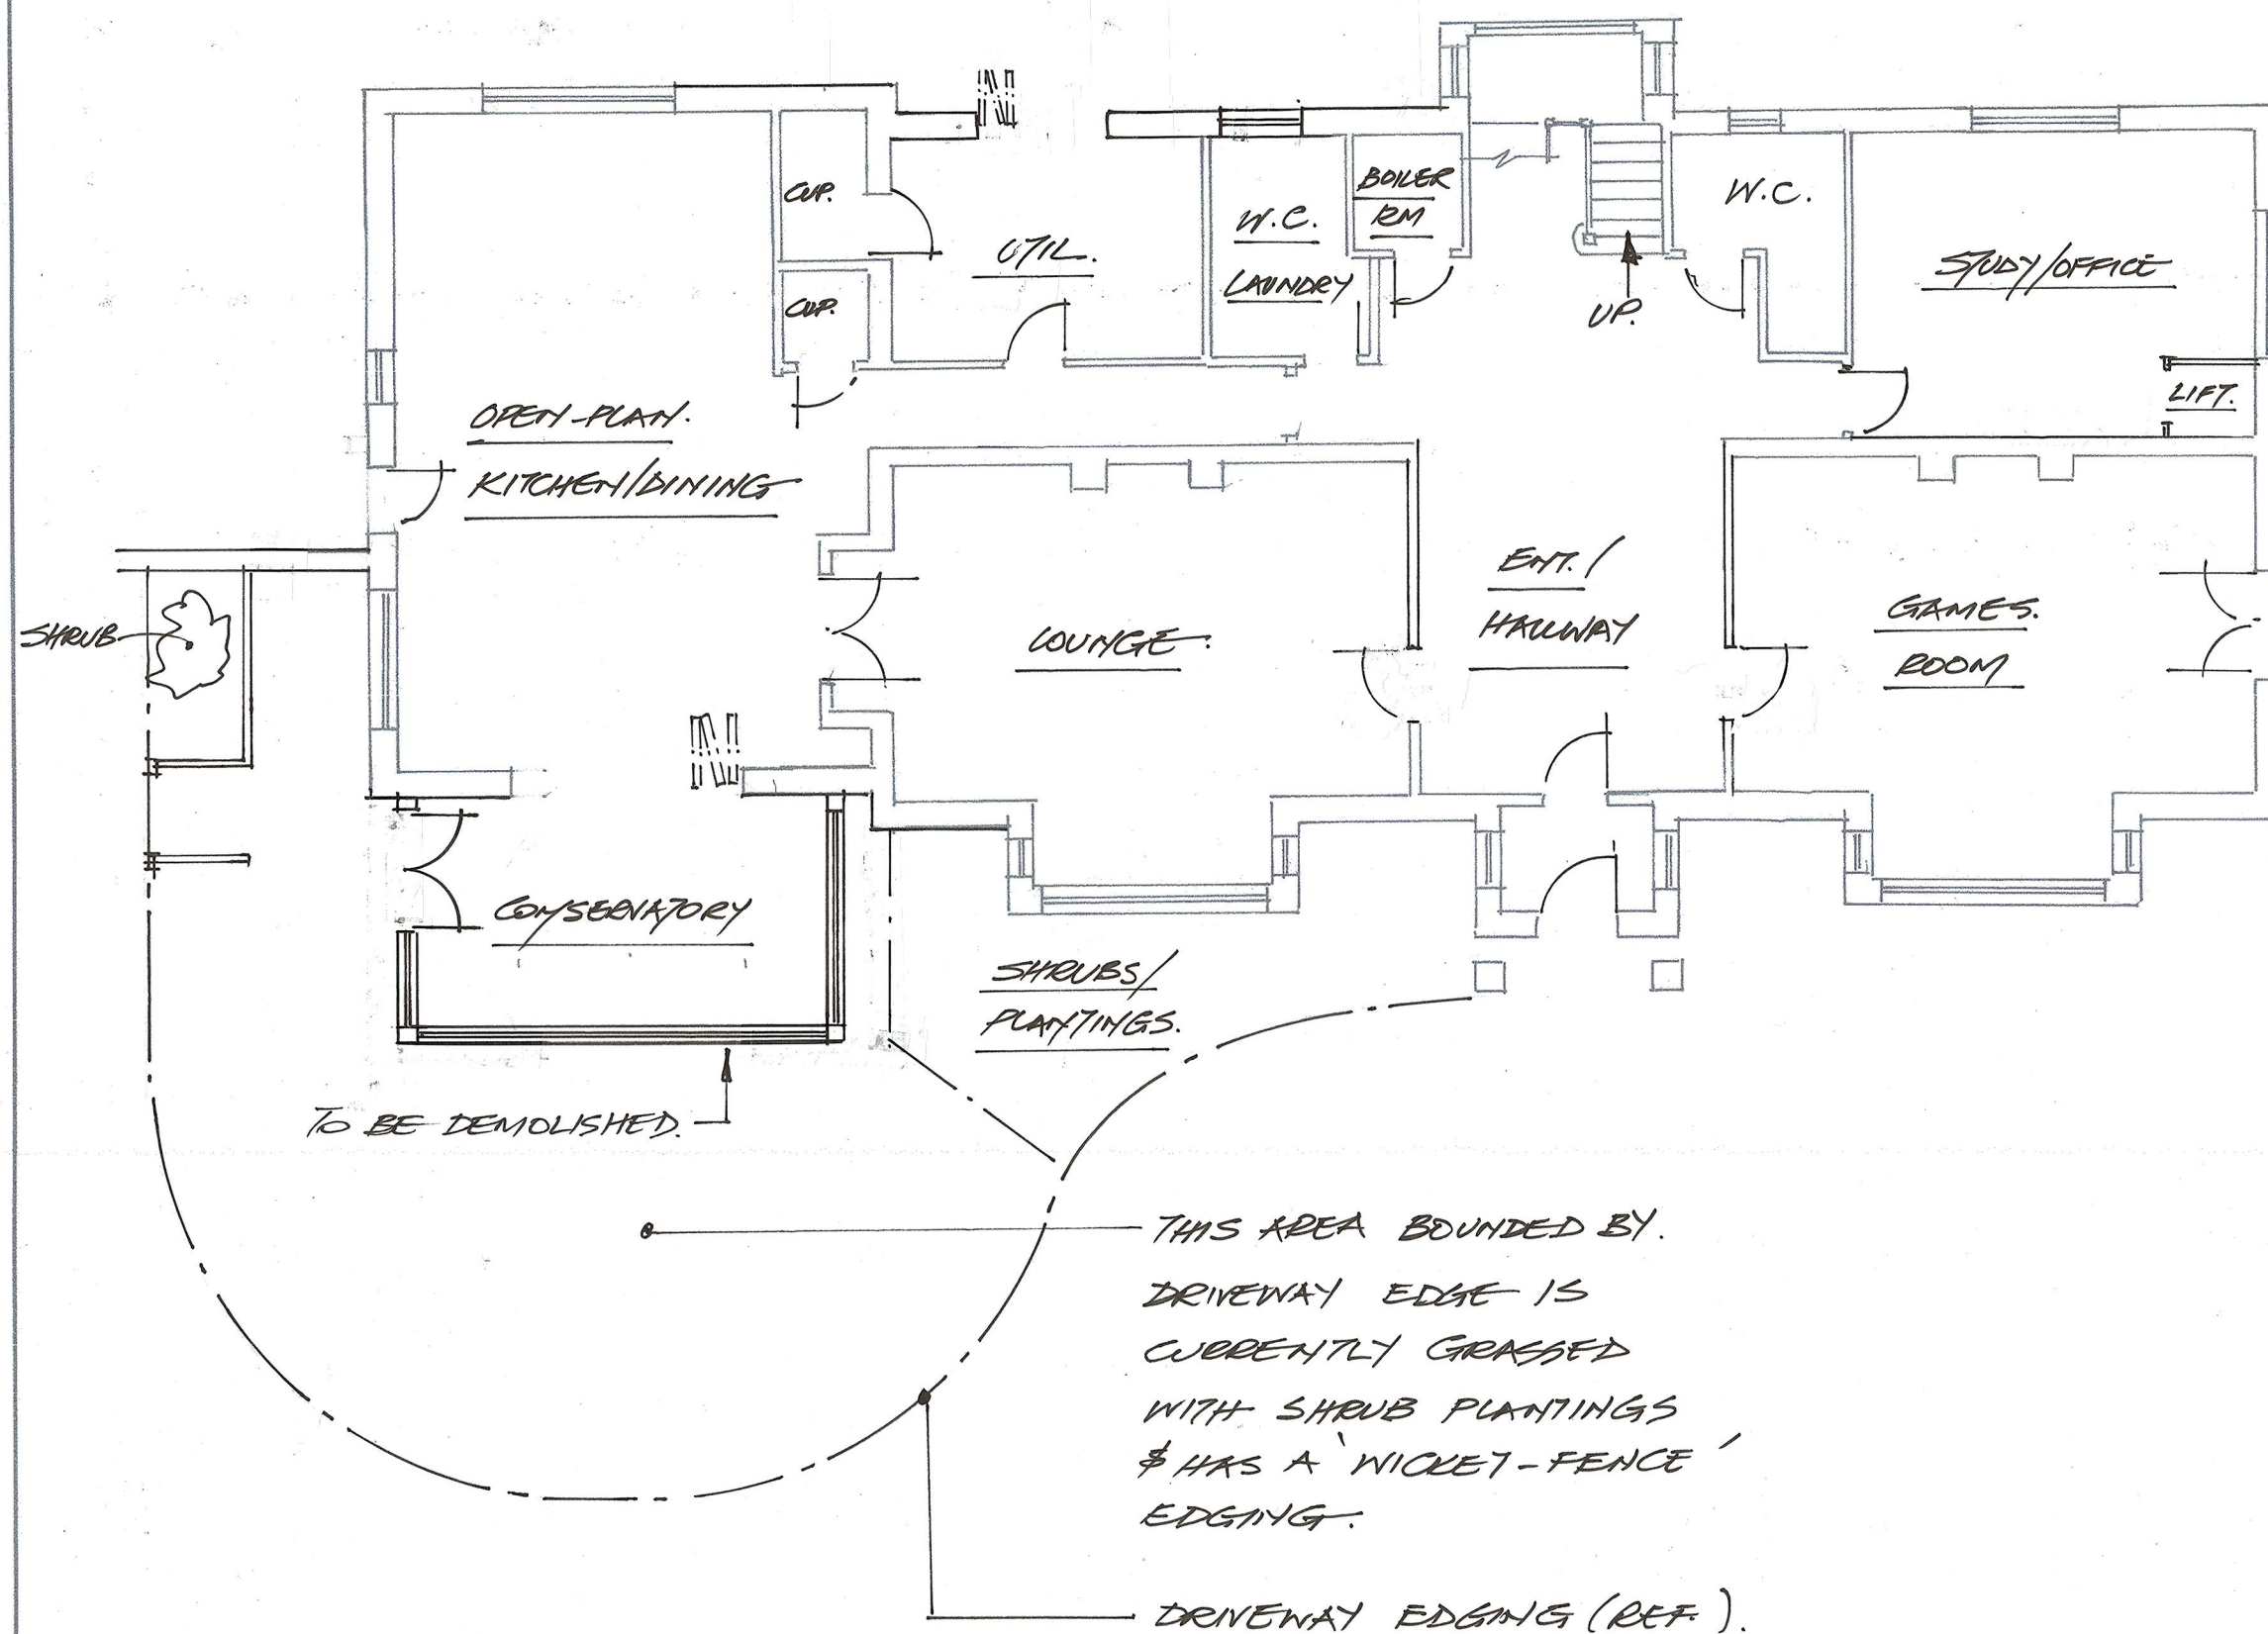


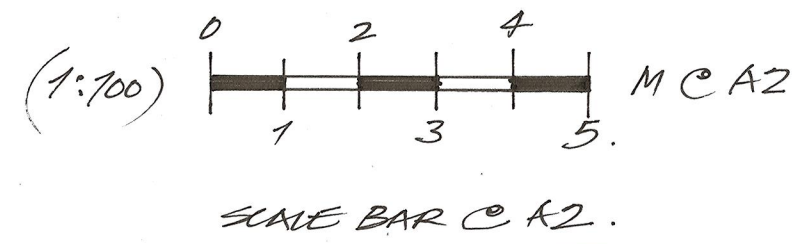

GENERAL PICTS - SHOWING CONSERVATORY - WHICH IS TO BE DEMOLISHED & EXIST. 'WICKET-FENCED' EDGING AROUND DRIVEWAY.

NOTES
All dimensions must be checked on site and not scaled from this drawing.

Address.
WYNESHORE HOUSE
2 WHITE STREET.
WEST LAVINGTON, WILTS.
SN10 4LW.

E		
D		
C		
B		
A		

Date Revisions

© copyright

Client
MR. P. CARTER

Job Title
° DEMOLITION OF CONSERVATORY
° FRONT & REAR EXT'S.
° LANDSCAPING (DECKING & OUT-BUILDINGS)
° POND UPDATE.

Drawing Title
° EXIST. G.F. PLAN.
° EXIST. AREA BOUNDED BY DRIVEWAY EDGE.

Scale 1:100.

Date JAN 2026 Drawn by DJC

Drg. No. DCD. 26/01/11. Rev. -