


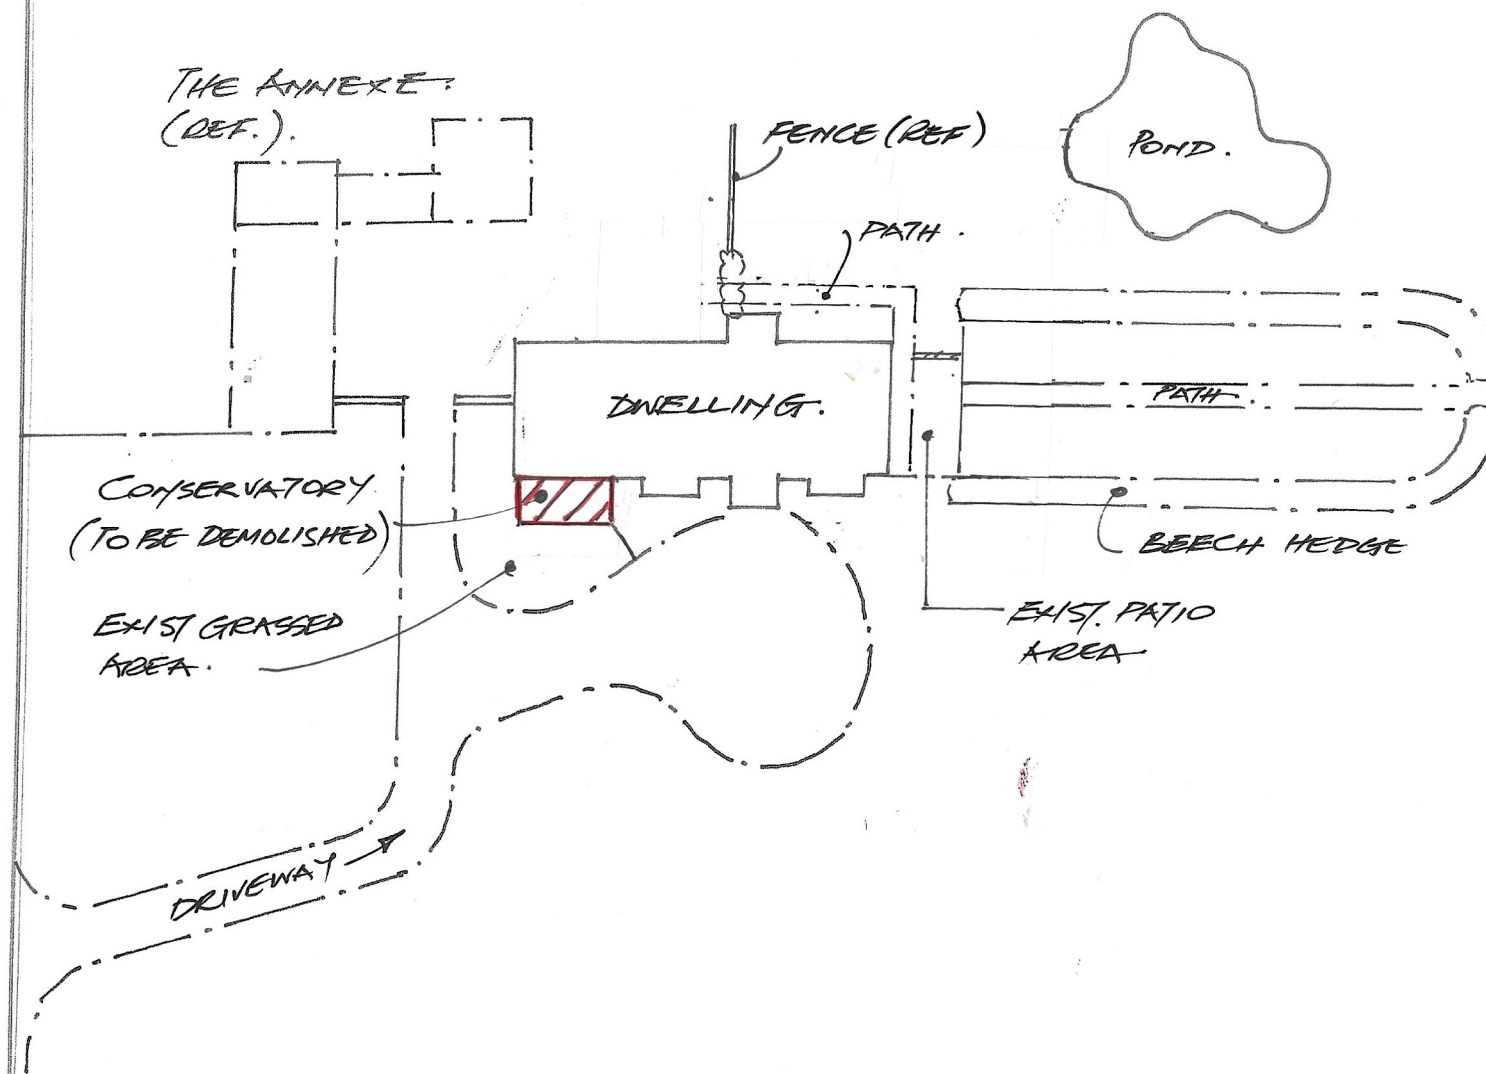

Proposed Works


- DEMOLITION OF CONSERVATORY
- ERECTION OF FI/RR. EXT'S
- LANDSCAPING (DECKING & OUT-BUILDINGS).
- POND UPDATE.

Client MR. P. CARTER
WYNESHORE HOUSE
2 WHITE ST.
WEST LIVINGTON, WILTS.
SN10 4LW.

Drawing Title

BLOCK PLAN (EXISTING).

Scale 1:500

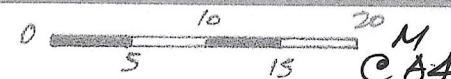

Drg. No. DCD26/01/15

A 4