


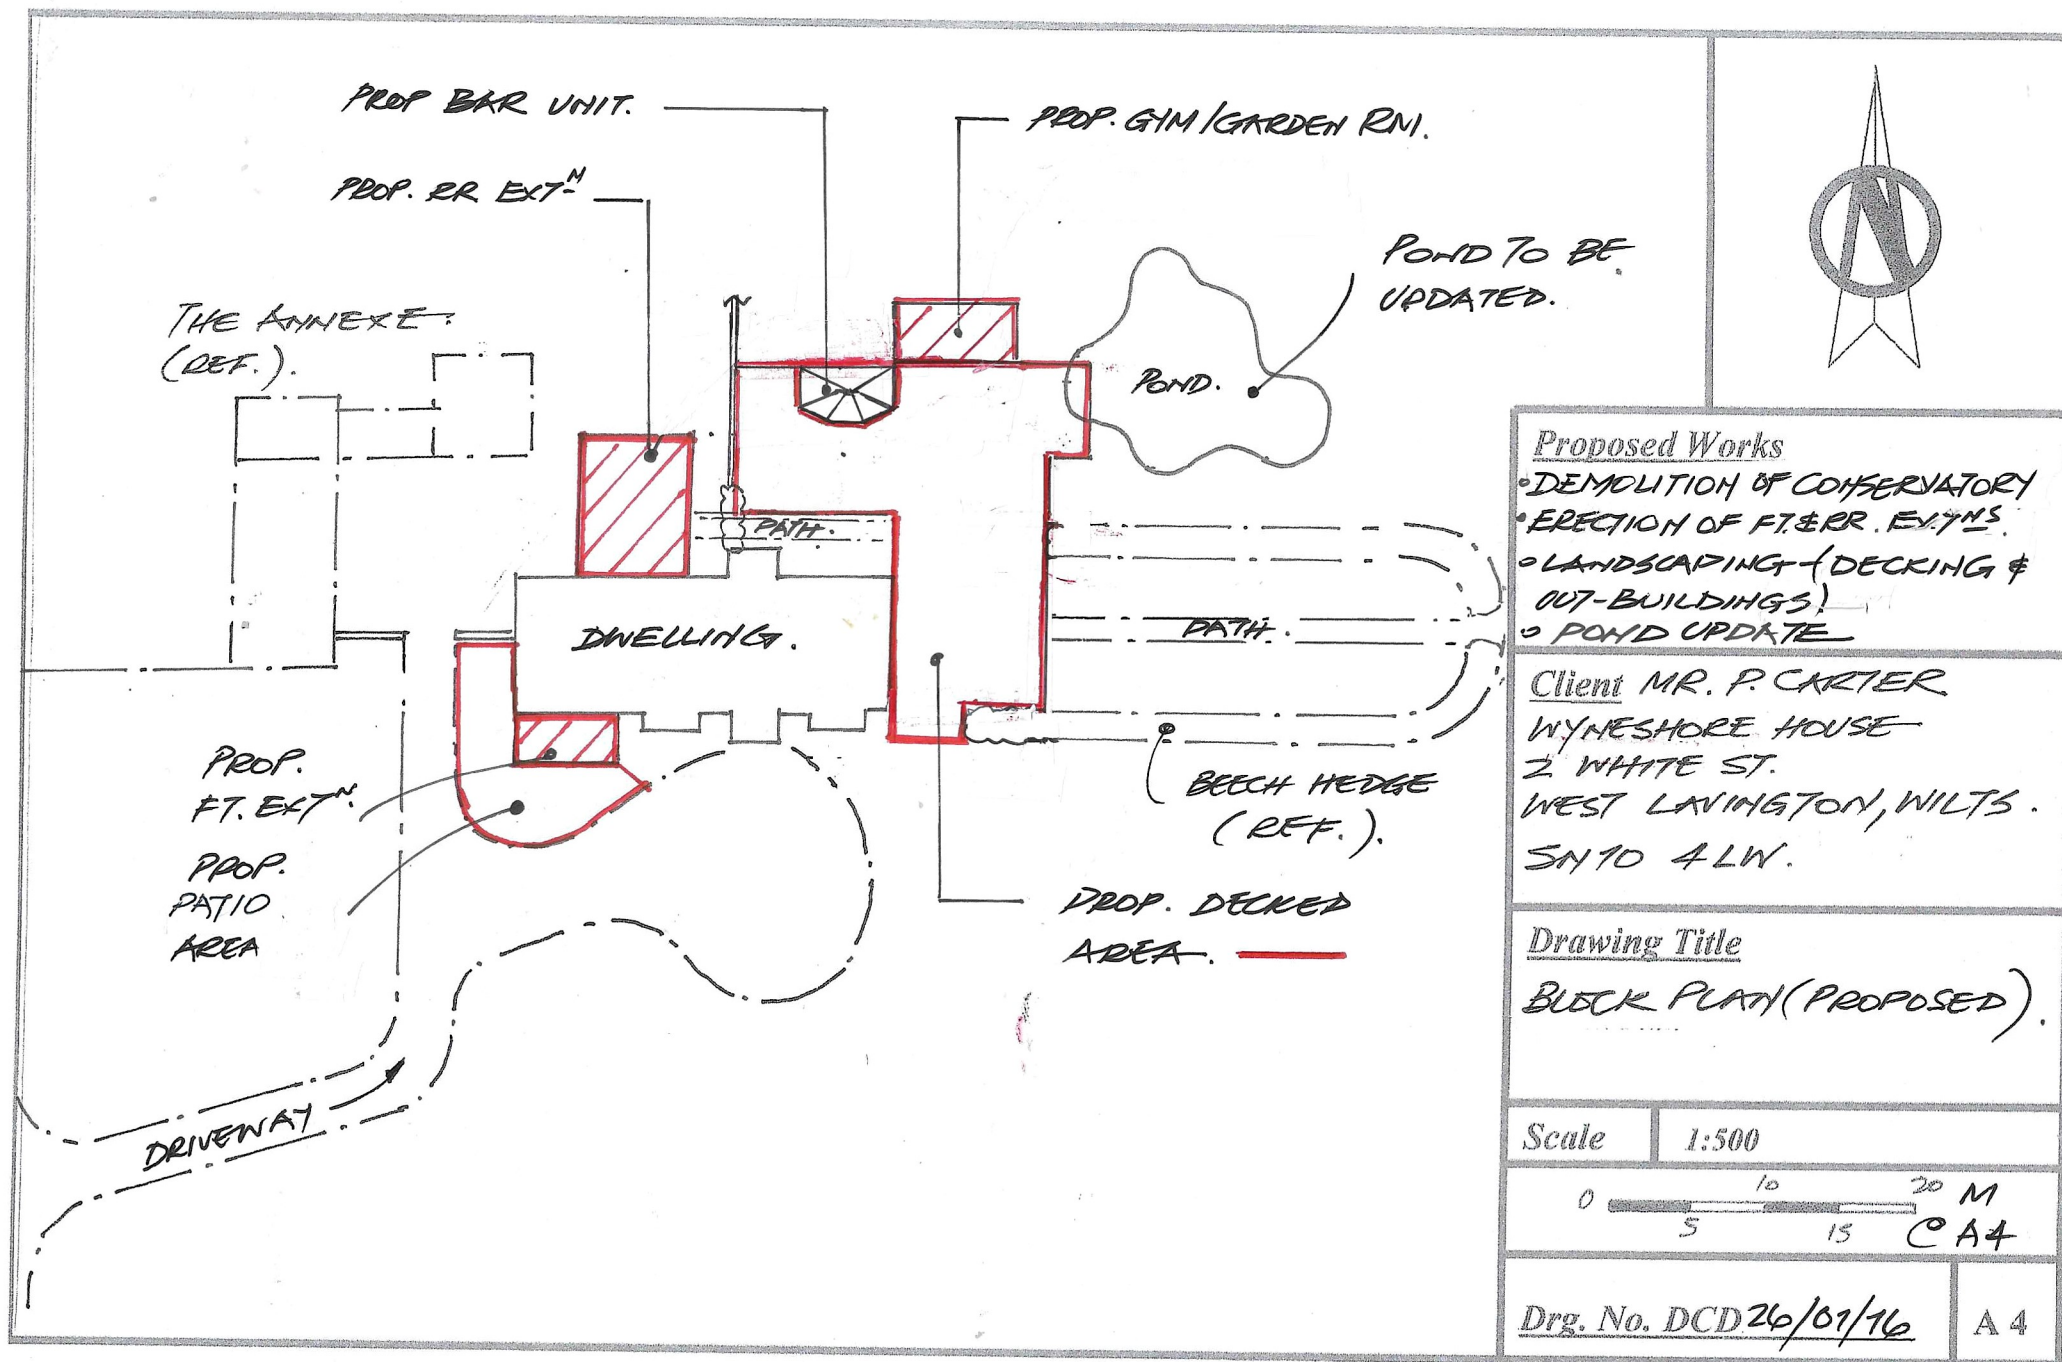

### Proposed Works

- DEMOLITION OF CONSERVATORY
- ERECTION OF FT. & RR. EXT<sup>N</sup>S.
- LANDSCAPING (DECKING & OUT-BUILDINGS)
- POND UPDATE

Client MR. P. CARTER  
WYNESHORE HOUSE  
2 WHITE ST.  
WEST LAVINGTON, WILTS.  
SN10 4LW.

### Drawing Title

BLOCK PLAN (PROPOSED).

Scale 1:500

0 5 10 15 20 M  
C A 4

Drg. No. DCD 26/01/16

A 4