


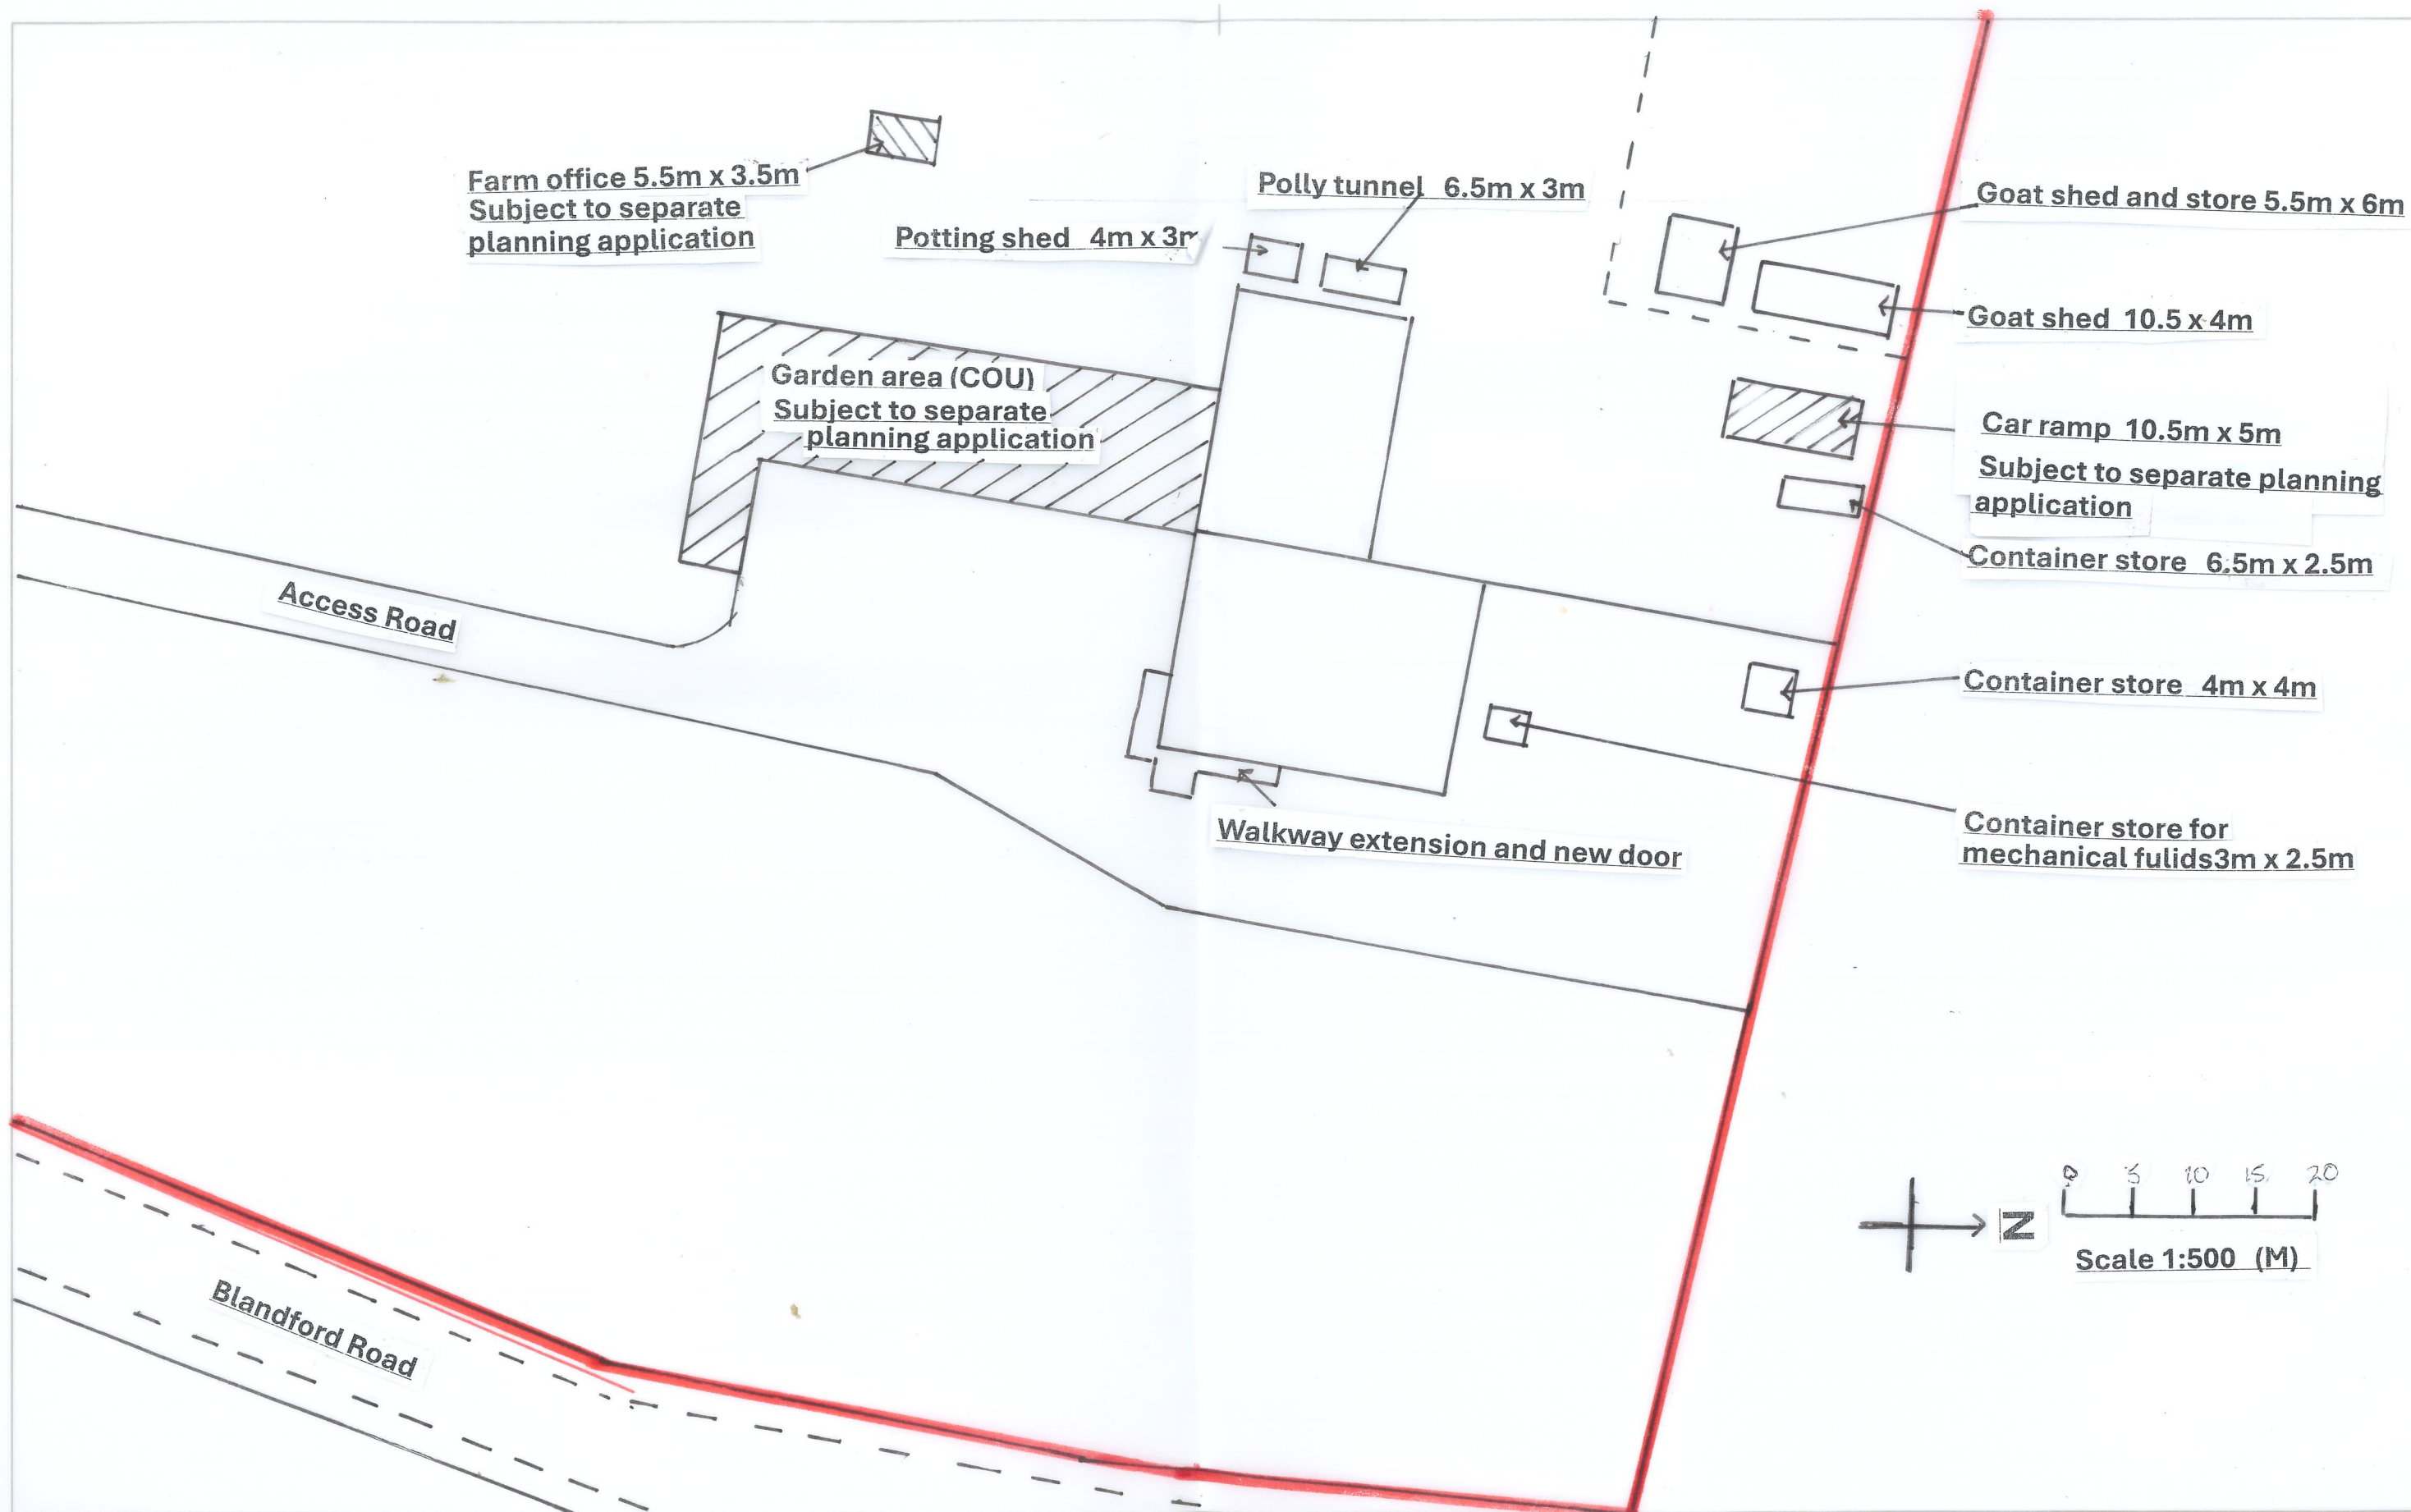

Coombe Down Farm Blandford Rd
Coombe Bissett SP5 4LJ

NOTES:
BLOCK PLAN
for Walkway extension and new door
not scaled from this drawing.

Client
Mr and Mrs Kishere
Job Title

Scale
Scale 1:500 (M)
Drawn by
Date

Drawing Title
BLOCK PLAN
Drg No.
Rev