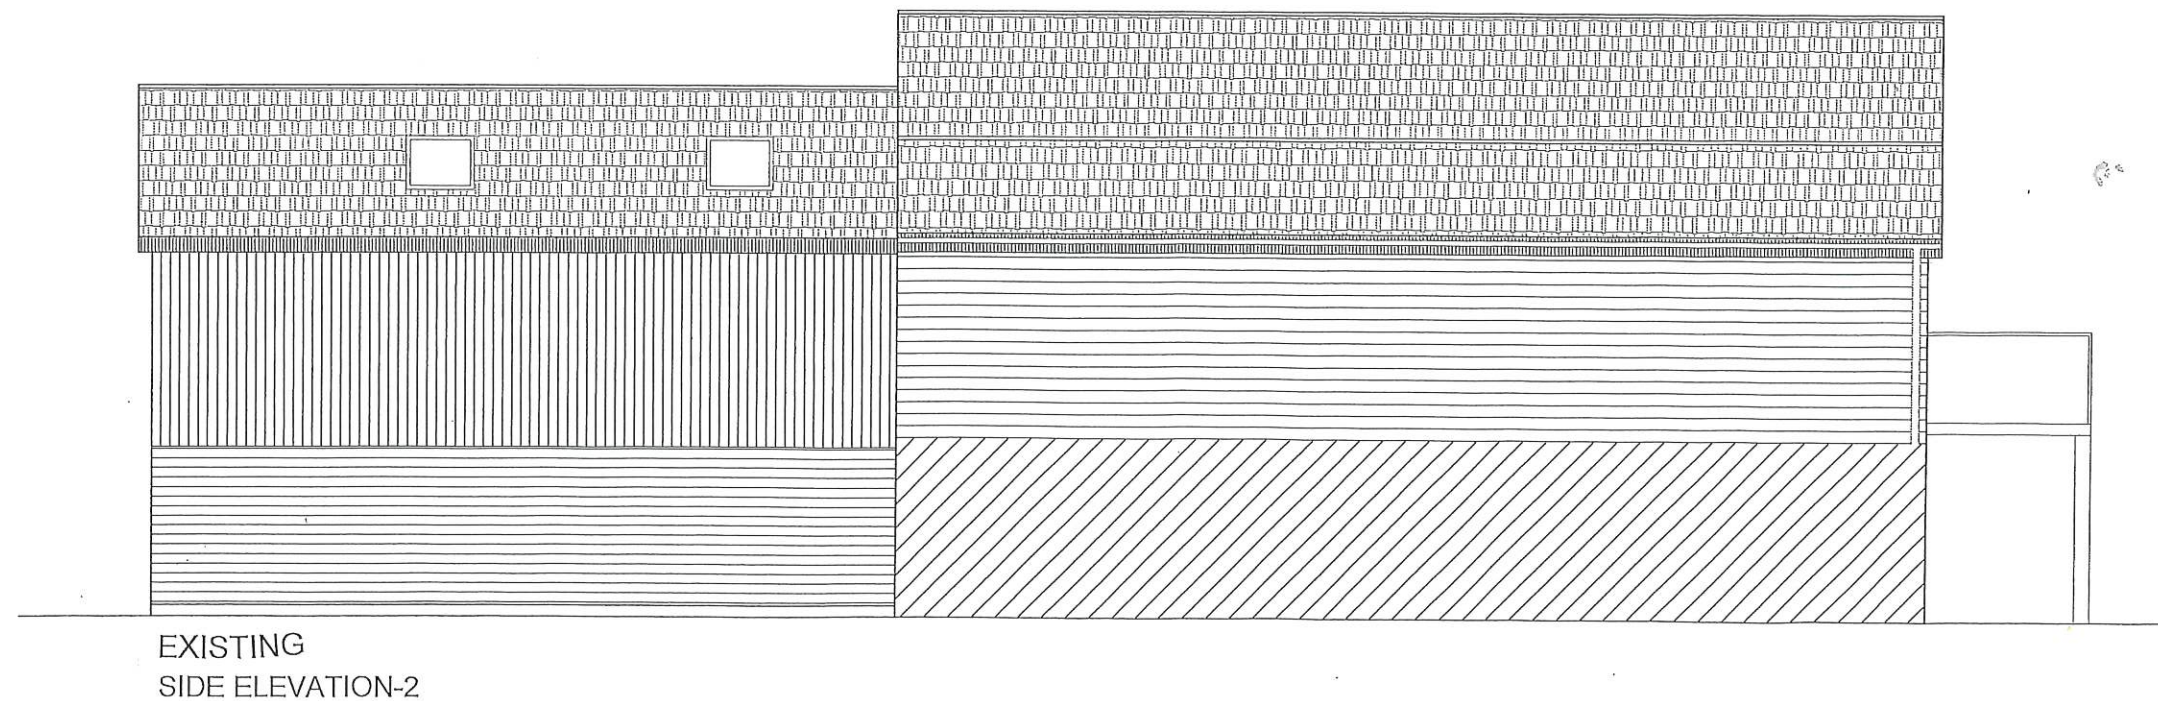
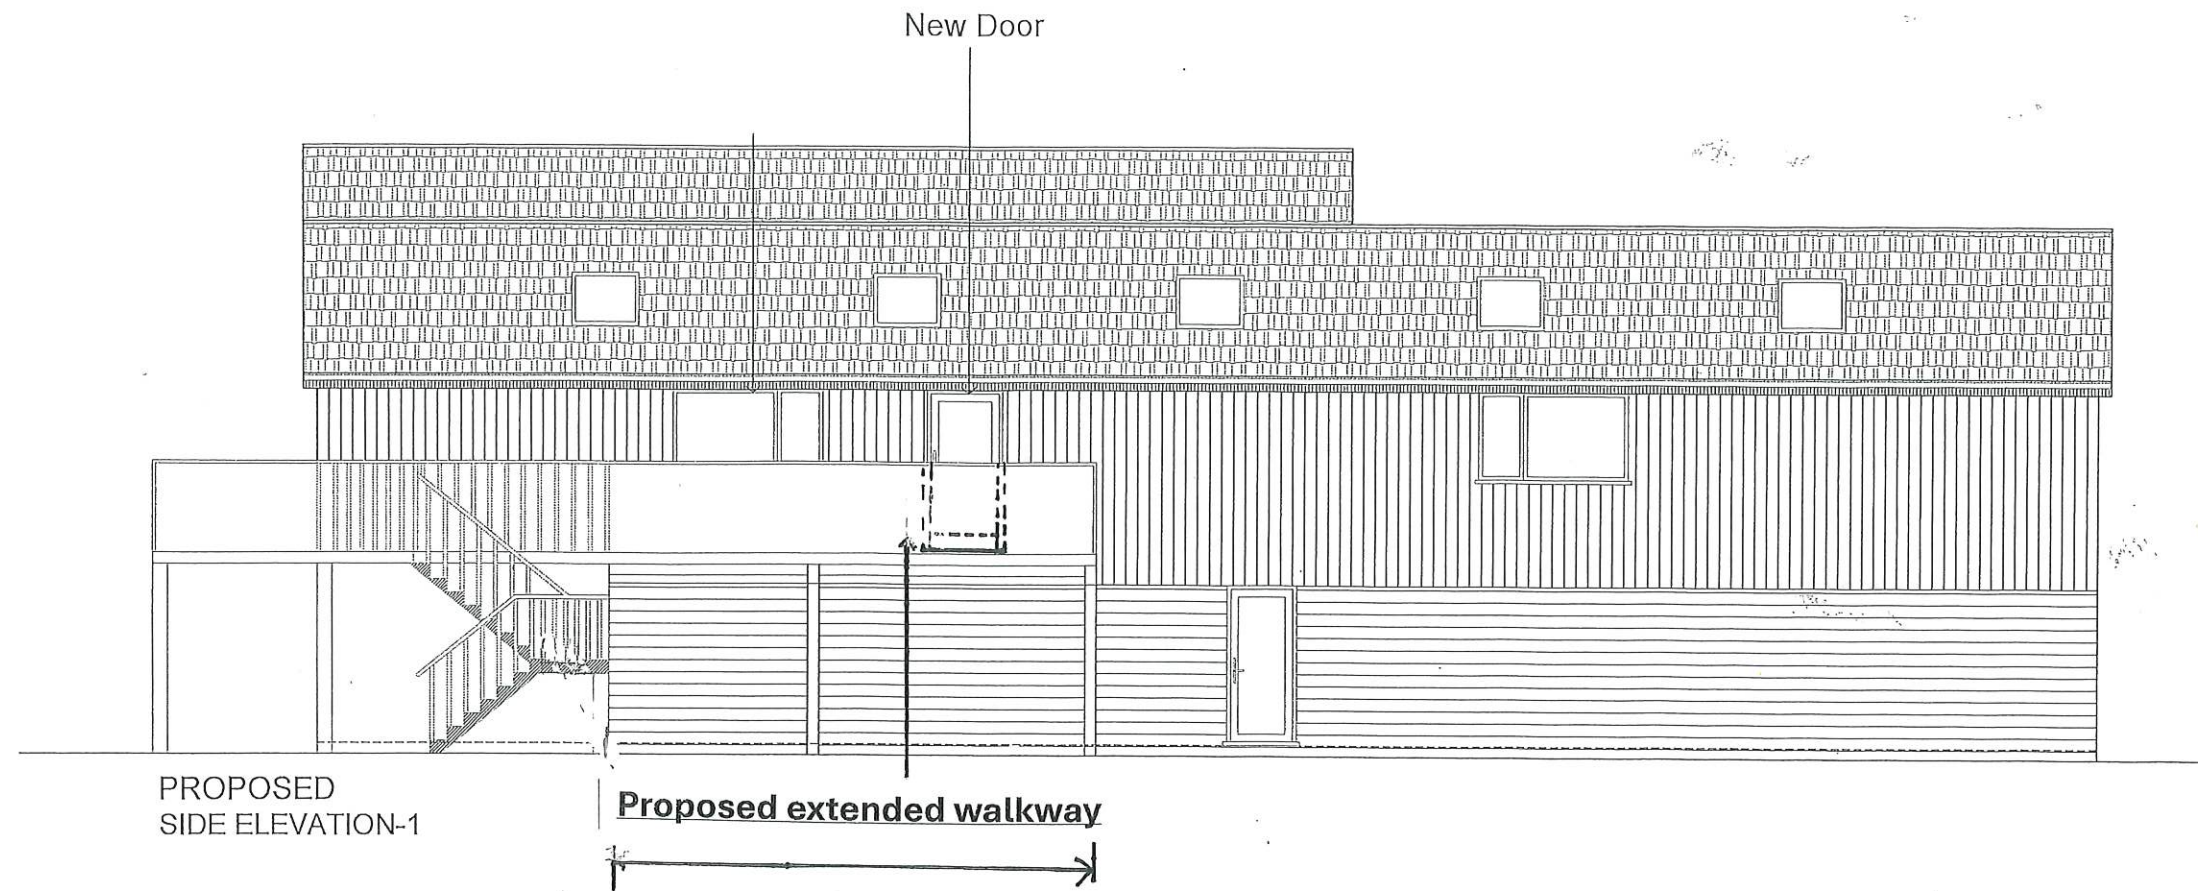


A	28.08.23	DA ISSUE AMENDMENT	GK BY
---	----------	-----------------------	----------

Project :
Proposed Extension to balcony with
Alternations of new door & window

Date : 28/08/23

Sheet Title :
Proposed and Existing elevations

Sheet no : 08

Address :
Coombe Down Farm Blandford Road
Coombe Bissett
SALISBURY
SP5 4LJ

Applicant :