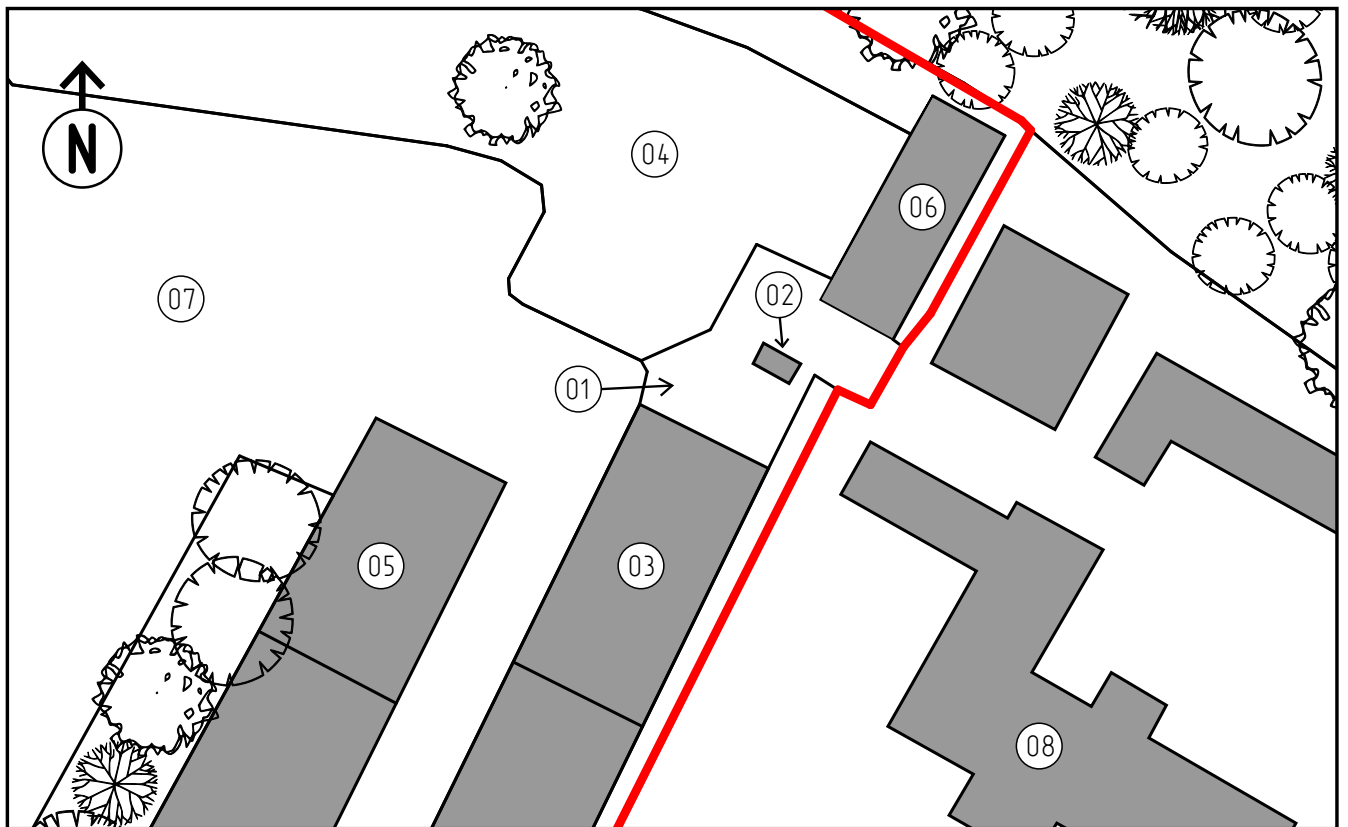


SITE KEY

- 01 - Container
- 02 - Shed
- 03 - Garden Centre
- 04 - Parking
- 05 - Polytunnel
- 06 - Mulch Shed
- 07 - Garden Centre Displays
- 08 - Private Residence

— Site Boundary

Pre-existing
building

DWG NO. 01	TITLE Wessex Meadworks Kitchen	CONTACT info@wessexmeadworks.com		
ADDRESS Wessex Meadworks, Whiteparish Salisbury, SP5 2SD United Kingdom	DATE 29/01/26	SCALE 1:1250 1:500	SHEET NO. 01/04	