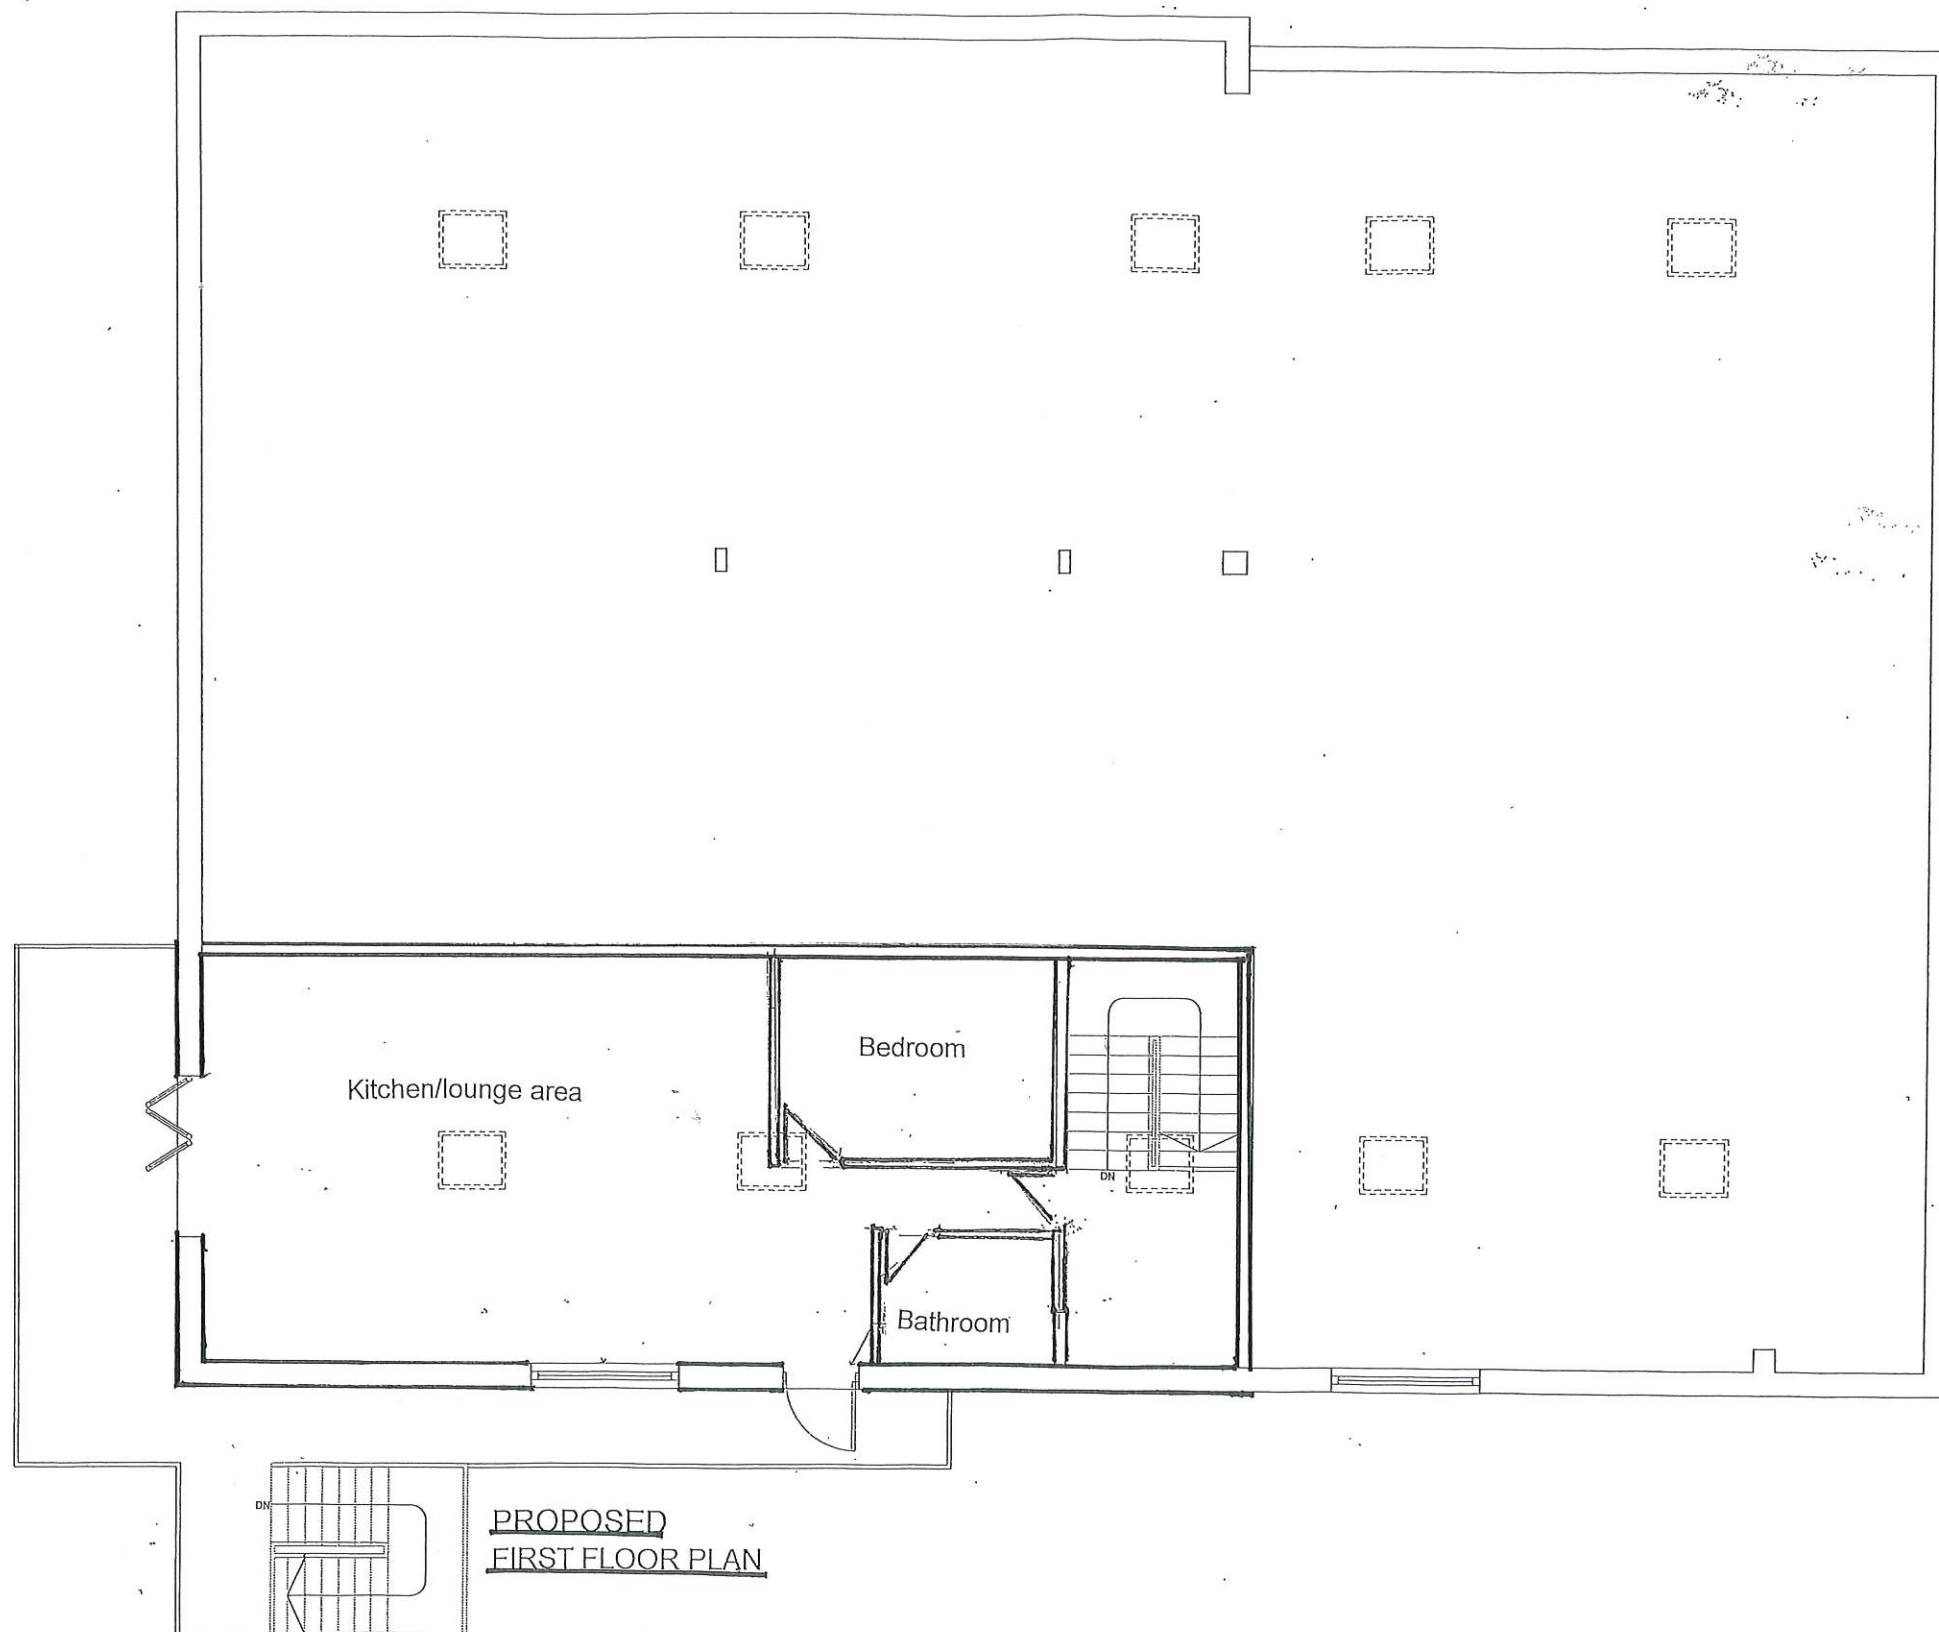


Project :
Proposed Extension to balcony with
Alternations of new door & window

Date : 28/08/23

Sheet Title :
Proposed Plan

Sheet no : 04

Address :
Coombe Down Farm Blandford Road
Coombe Bissett
SALISBURY
SP5 4LJ

Applicant :

28.08.23 DA ISSUE GK
AMENDMENT BY