



© 2025 This drawing is copyright of Keith Simpson Associates Ltd and must not be copied or reproduced without prior written approval of Keith Simpson Associates Ltd. All rights reserved.

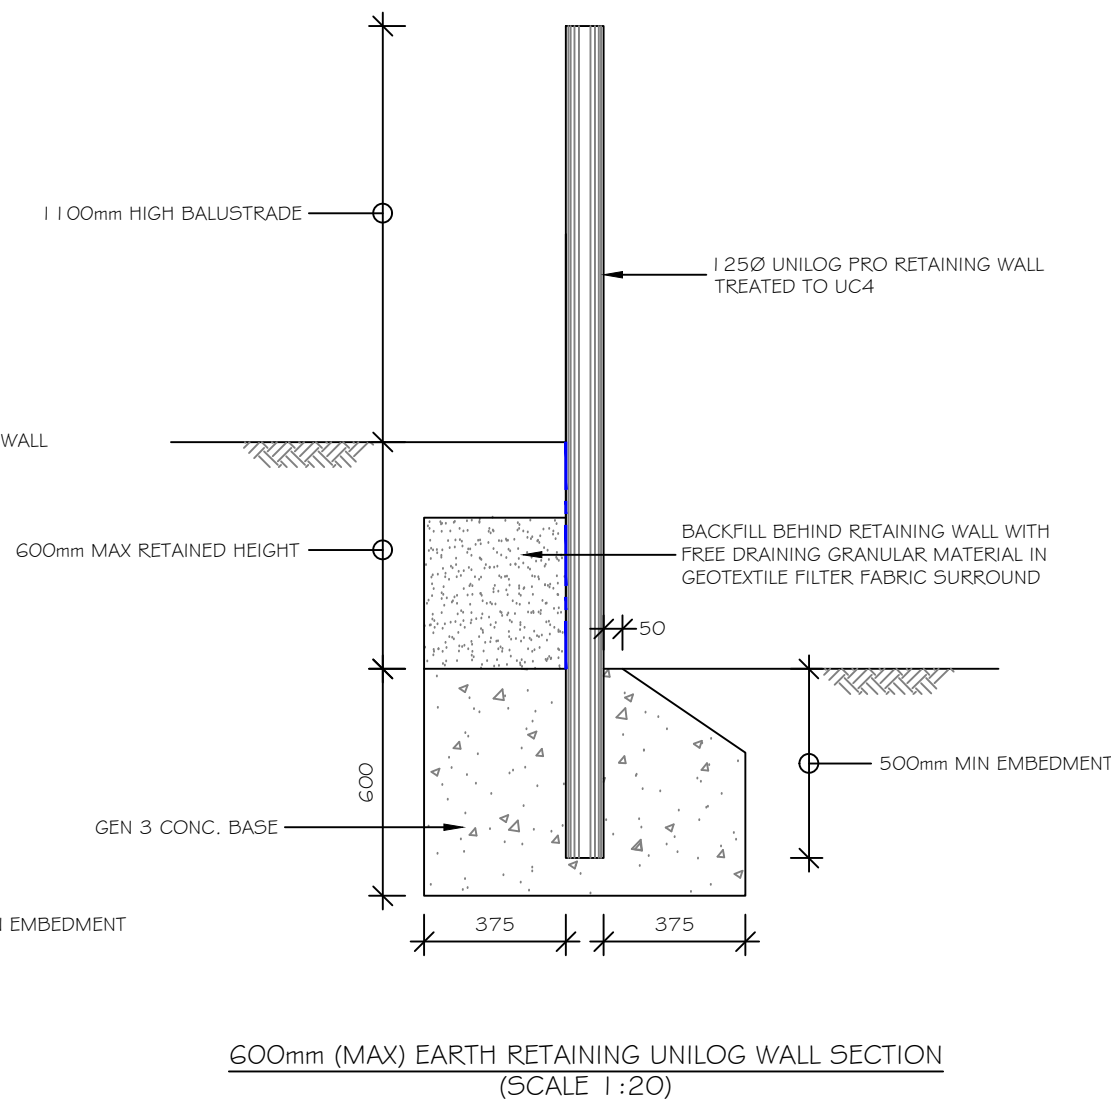

T I	06/01/25	TENDER ISSUE	NH	MVS
Rev	Date	Description	Drwn	Chkd

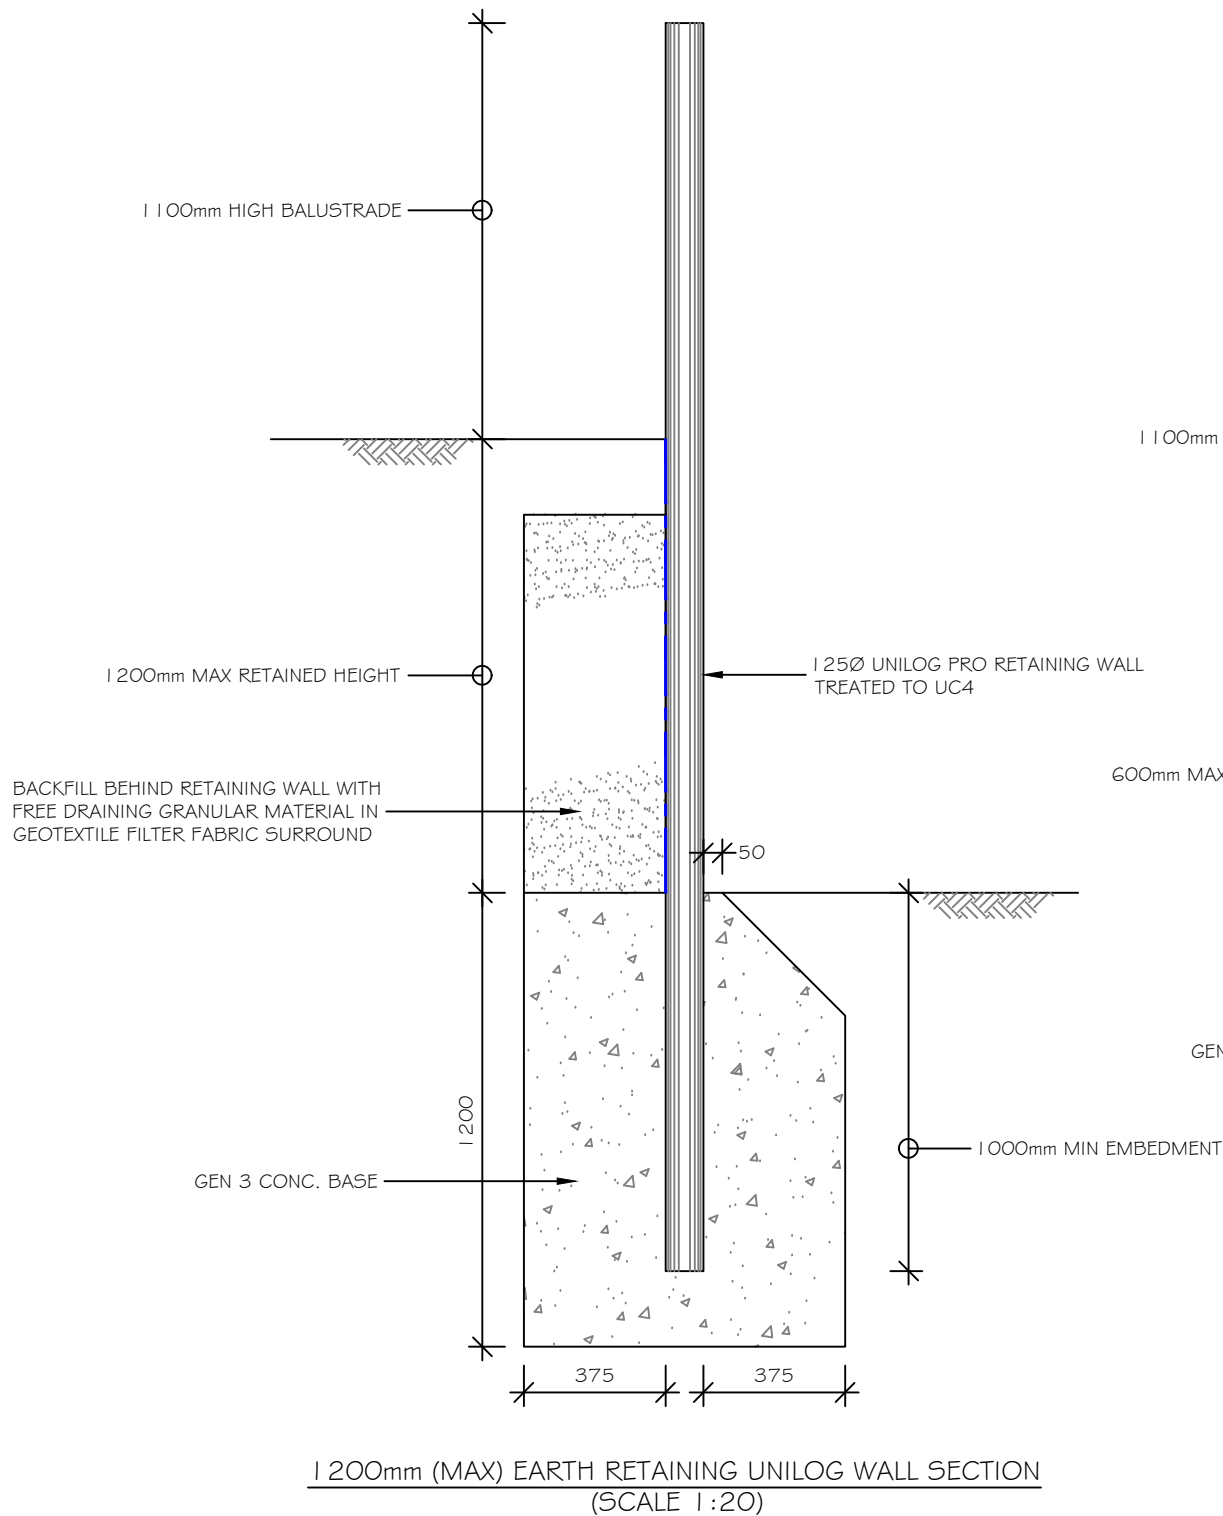

7C Colwick Quays Business Park
Colwick
Nottingham
NG4 2JY

Consulting Engineers
• Structural • Civil •
Tel: 0115 967 3100
Web: www.ksastructures.co.uk

Client
CENTER PARCS (OPERATING COMPANY) Ltd.

Project
PROJECT AUTUMN 2025
CENTER PARCS

Drawing Title
LANDSCAPING TIMBER RETAINING WALL DETAILS

Managing Engineer		MARTIN SIMPSON	
Scale	Date	Size	
1:20	JAN 25	A3	

TENDER

PROJECT ORIGIN ZONE LEVEL TYPE ROLE NUMBER
6722-KSA-ZZ-ZZ-D-S-0001