
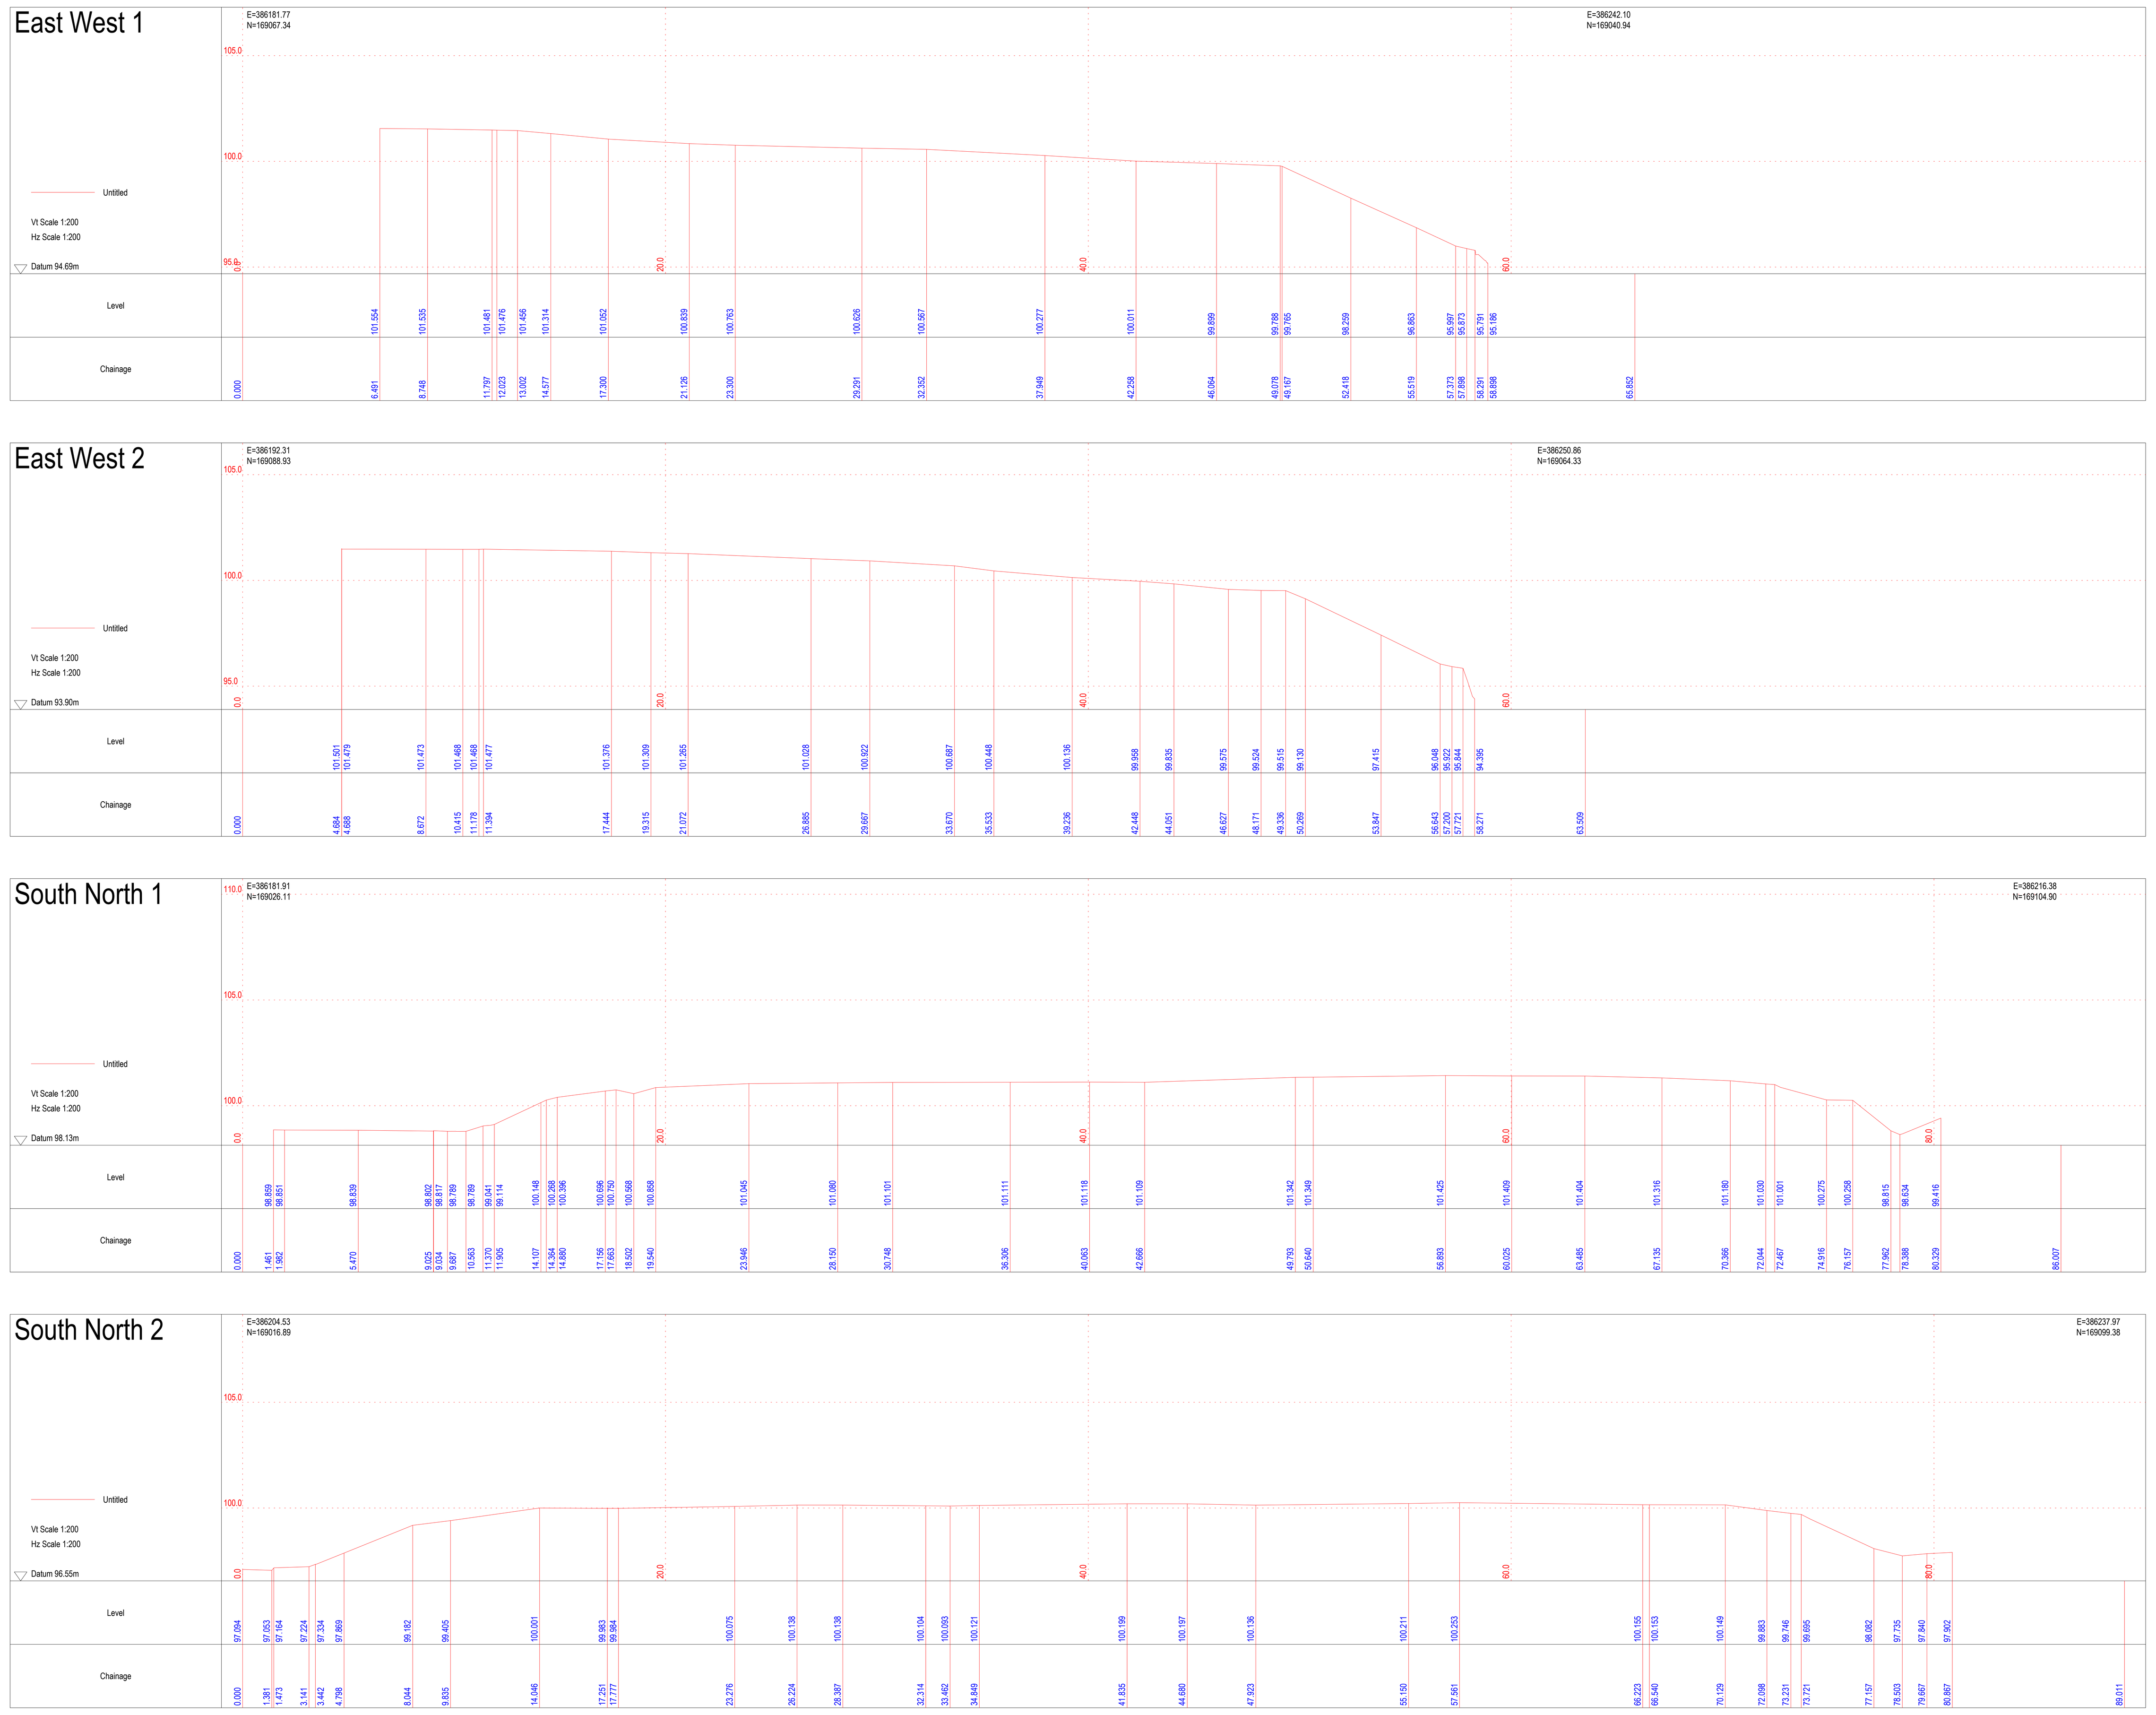


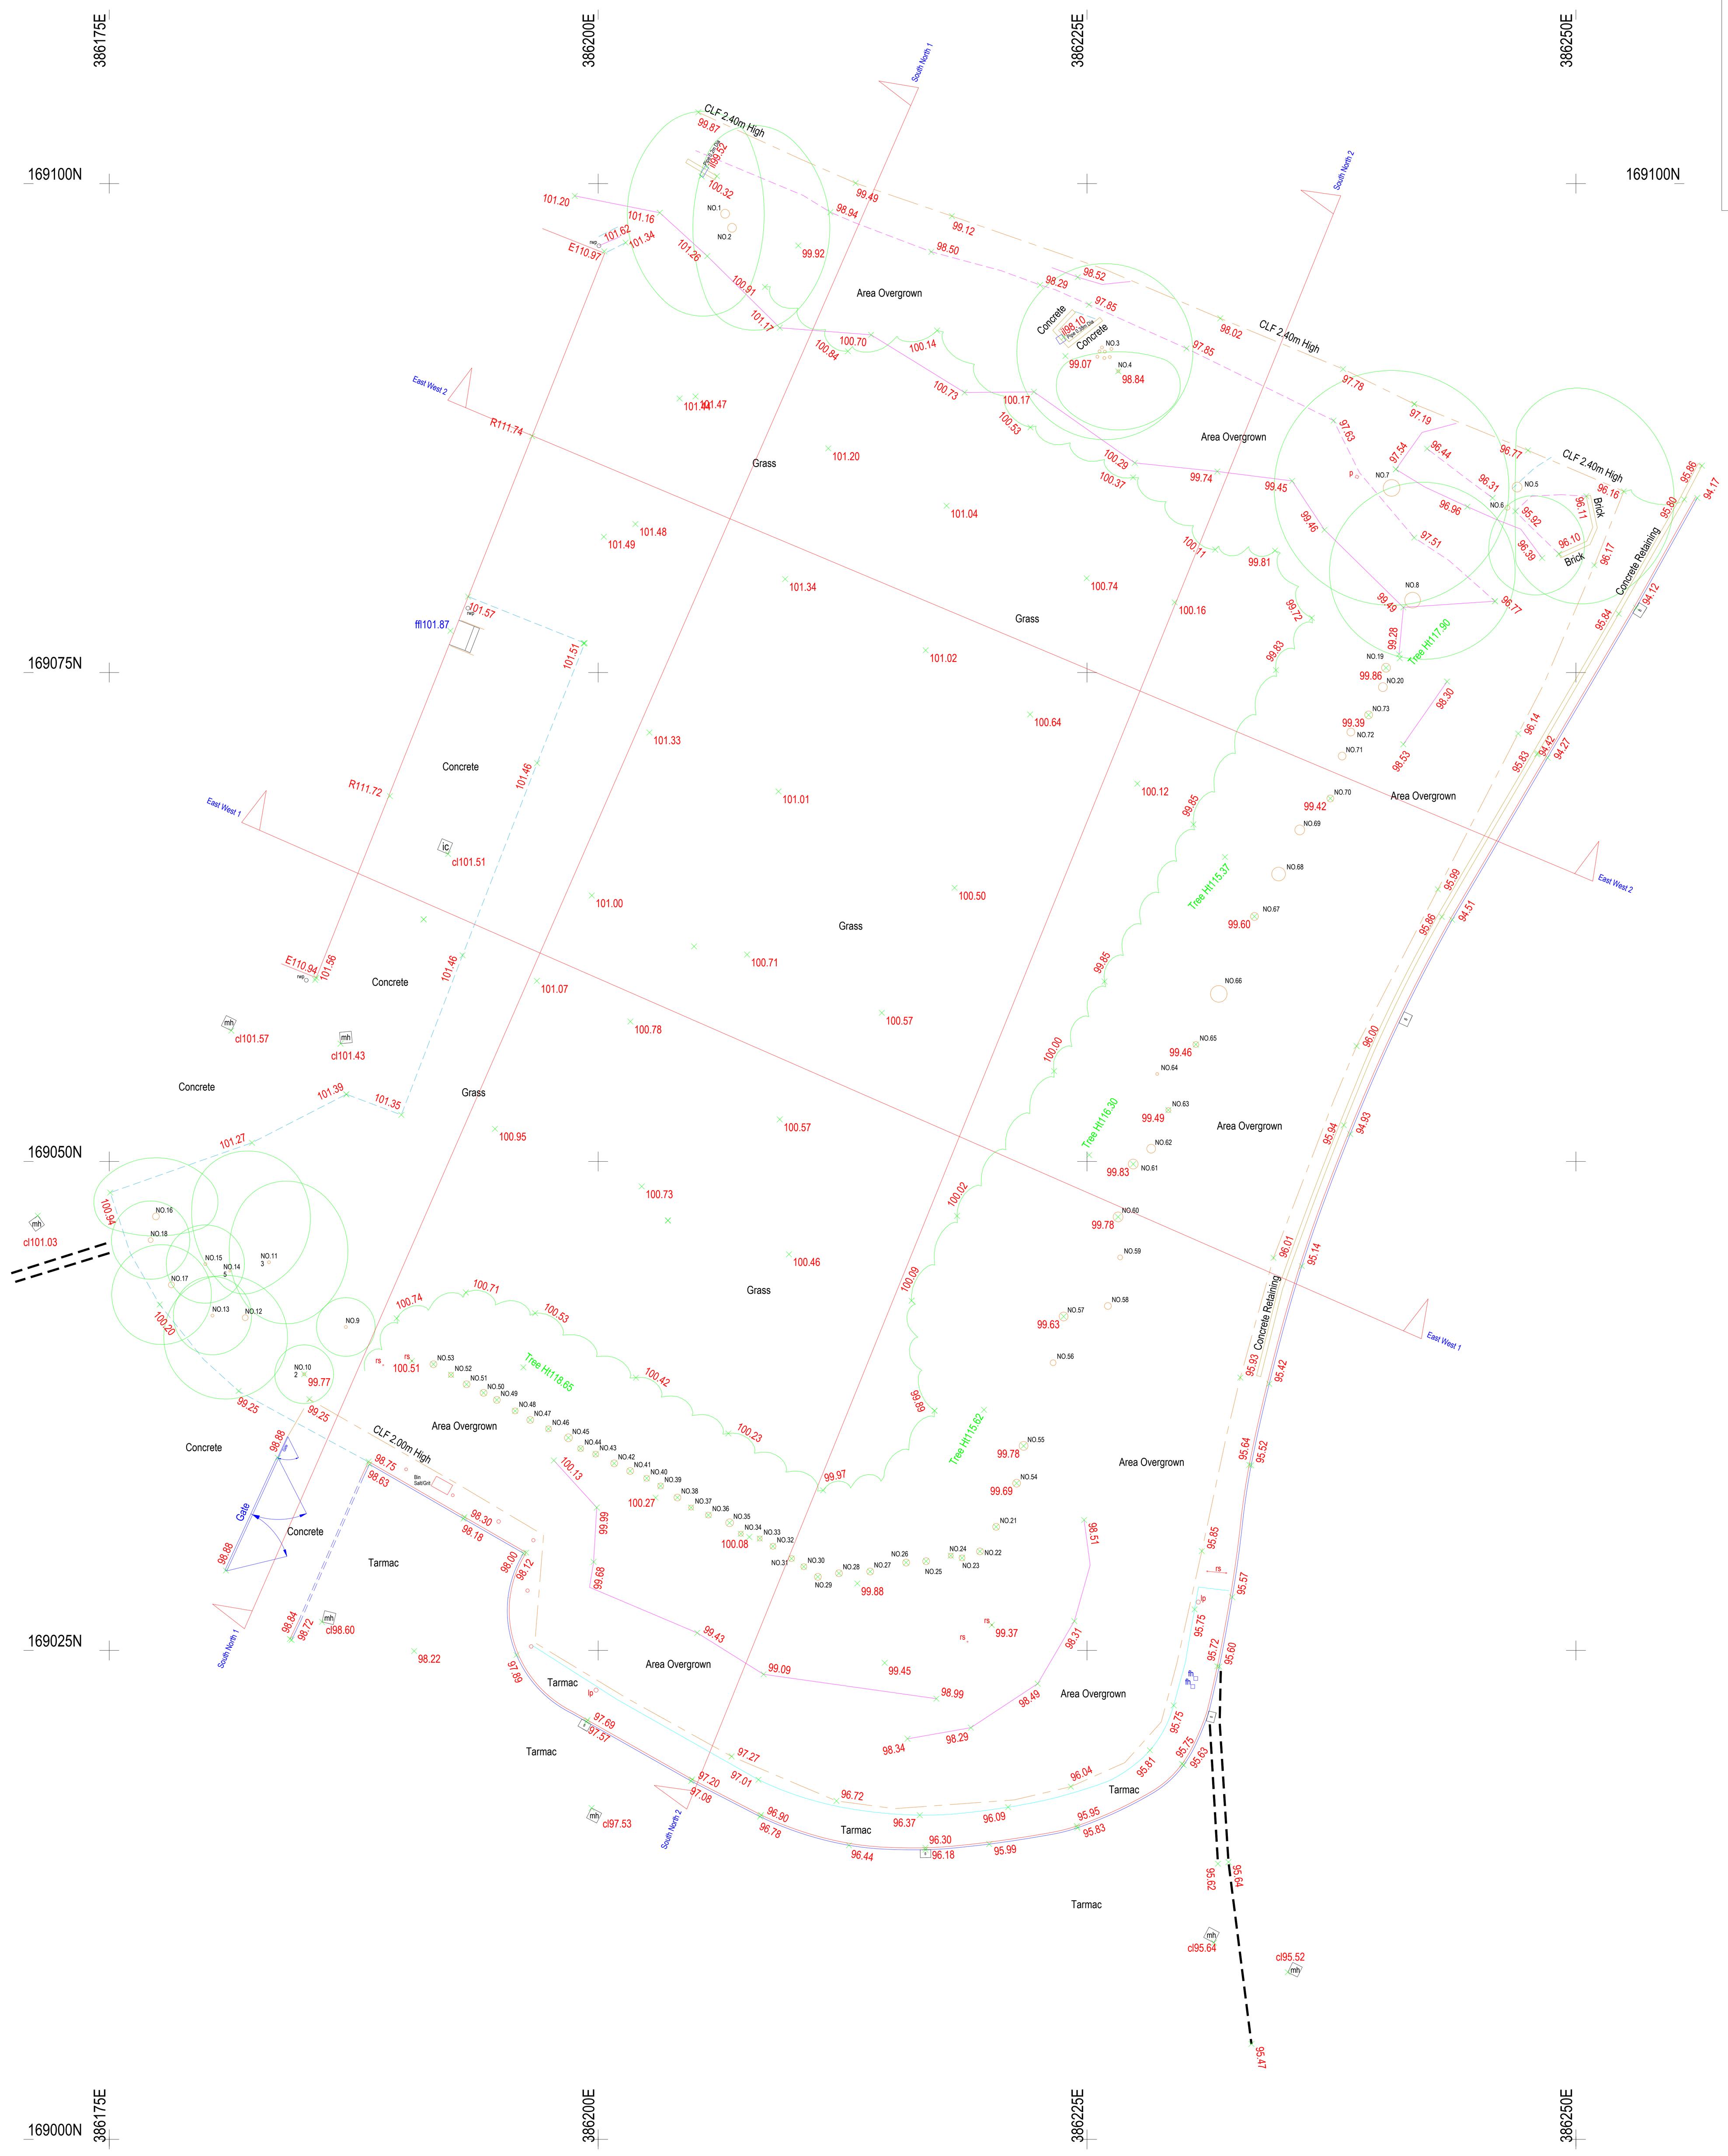

Tree List							
Number	Species	Trunk Dia	North	East	South	West	Height
NO.1	Oak	0.45	5.0	2.0	5.0	5.0	10.0
NO.2	Oak	0.45	5.0	5.0	5.0	2.0	10.0
NO.3	Hawthorn	0.15	4.5	4.5	4.5	4.5	8.0
NO.4	Hawthorn	0.15	1.0	3.0	3.0	3.0	8.0
NO.5	Unknown	0.50	3.0	8.0	4.0	0.1	8.0
NO.6	Unknown	0.25	0.1	3.0	4.0	0.1	6.0
NO.7	Oak	0.85	6.0	6.0	6.0	6.0	13.0
NO.8	Conifer	0.80	6.0	5.0	3.0	4.0	13.0
NO.9	Unknown	0.15	1.5	1.5	1.5	1.5	6.0
NO.10	Unknown	0.15	1.5	1.5	1.5	1.5	4.0
NO.11	Hawthorn	0.15	4.0	4.0	3.0	2.0	6.0
NO.12	Hawthorn	0.30	2.0	2.0	4.0	4.0	6.0
NO.13	Unknown	0.15	2.0	2.0	2.0	2.0	5.0
NO.14	Unknown	0.10	6.0	3.0	1.0	1.0	6.0
NO.15	Unknown	0.15	2.0	2.0	2.0	2.0	6.0
NO.16	Cherry	0.35	3.0	3.0	1.0	3.0	6.0
NO.17	Cherry	0.30	2.0	2.0	3.0	3.0	6.0
NO.18	Unknown	0.25	2.0	2.0	2.0	2.0	4.0
NO.19		0.45	0.0	0.0	0.0	0.0	0.0
NO.20		0.45	0.0	0.0	0.0	0.0	0.0
NO.21		0.35	0.0	0.0	0.0	0.0	0.0
NO.22		0.35	0.0	0.0	0.0	0.0	0.0
NO.23		0.30	0.0	0.0	0.0	0.0	0.0
NO.24		0.25	0.0	0.0	0.0	0.0	0.0
NO.25		0.35	0.0	0.0	0.0	0.0	0.0
NO.26		0.35	0.0	0.0	0.0	0.0	0.0
NO.27		0.35	0.0	0.0	0.0	0.0	0.0
NO.28		0.35	0.0	0.0	0.0	0.0	0.0
NO.29		0.35	0.0	0.0	0.0	0.0	0.0
NO.30		0.30	0.0	0.0	0.0	0.0	0.0
NO.31		0.30	0.0	0.0	0.0	0.0	0.0
NO.32		0.30	0.0	0.0	0.0	0.0	0.0
NO.33		0.25	0.0	0.0	0.0	0.0	0.0
NO.34		0.25	0.0	0.0	0.0	0.0	0.0
NO.35		0.40	0.0	0.0	0.0	0.0	0.0
NO.36		0.30	0.0	0.0	0.0	0.0	0.0
NO.37		0.25	0.0	0.0	0.0	0.0	0.0
NO.38		0.35	0.0	0.0	0.0	0.0	0.0
NO.39		0.30	0.0	0.0	0.0	0.0	0.0
NO.40		0.30	0.0	0.0	0.0	0.0	0.0
NO.41		0.35	0.0	0.0	0.0	0.0	0.0
NO.42		0.35	0.0	0.0	0.0	0.0	0.0
NO.43		0.30	0.0	0.0	0.0	0.0	0.0
NO.44		0.30	0.0	0.0	0.0	0.0	0.0
NO.45		0.40	0.0	0.0	0.0	0.0	0.0
NO.46		0.30	0.0	0.0	0.0	0.0	0.0
NO.47		0.35	0.0	0.0	0.0	0.0	0.0
NO.48		0.30	0.0	0.0	0.0	0.0	0.0
NO.49		0.35	0.0	0.0	0.0	0.0	0.0
NO.50		0.35	0.0	0.0	0.0	0.0	0.0
NO.51		0.35	0.0	0.0	0.0	0.0	0.0
NO.52		0.25	0.0	0.0	0.0	0.0	0.0
NO.53		0.35	0.0	0.0	0.0	0.0	0.0
NO.54		0.40	0.0	0.0	0.0	0.0	0.0
NO.55		0.45	0.0	0.0	0.0	0.0	0.0
NO.56		0.30	0.0	0.0	0.0	0.0	0.0
NO.57		0.45	0.0	0.0	0.0	0.0	0.0
NO.58		0.35	0.0	0.0	0.0	0.0	0.0
NO.59		0.25	0.0	0.0	0.0	0.0	0.0
NO.60		0.50	0.0	0.0	0.0	0.0	0.0
NO.61		0.50	0.0	0.0	0.0	0.0	0.0
NO.62		0.45	0.0	0.0	0.0	0.0	0.0
NO.63		0.25	0.0	0.0	0.0	0.0	0.0
NO.64		0.15	0.0	0.0	0.0	0.0	0.0
NO.65		0.30	0.0	0.0	0.0	0.0	0.0
NO.66		0.85	0.0	0.0	0.0	0.0	0.0
NO.67		0.40	0.0	0.0	0.0	0.0	0.0
NO.68		0.70	0.0	0.0	0.0	0.0	0.0
NO.69		0.50	0.0	0.0	0.0	0.0	0.0
NO.70		0.35	0.0	0.0	0.0	0.0	0.0
NO.71		0.40	0.0	0.0	0.0	0.0	0.0
NO.72		0.40	0.0	0.0	0.0	0.0	0.0
NO.73		0.40	0.0	0.0	0.0	0.0	0.0

Abbreviations

wl	brick wall	re	rodding eye
bol	bolard	rnp	road name plate
bs	bus stop	rwp	rainwater pipe
bt	tel inspection chamber	rs	road sign
ctv	cable tv cover	Stn	survey station
dl	drainage channel	sc	stop cock
dk	dropped kerb	st	step
d	diameter	sv	stop valve
ep	electricity pole	tl	traffic light
er	earth rod	tp	telegraph pole
fb	flower bed	vp	vent pipe
fh	fire hydrant	wm	water meter
fp	footpath	wsc	water stop cock
g	gully	wsv	water stop valve
gsc	gas stop cock		
gsv	gas stop valve		Fence details
fh	hydrant	bwf	barbed wire
ic	inspection chamber	cb	crash barrier
jbx	junction box	ci	corrugated iron
kb	kerb	clf	chain link
lbx	letter box	cnp	chestnut paling
lp	lamp post	ir	iron railing
mh	manhole	pnw	post and wire
mkr	marker	pwm	post and wire mesh
h	height	pnr	post and rail
p	post	cbf	close board fence
pb	post box		
lp	lamp post		

Line types

Fences
Kerb
Walls
Stairs
Change of Surface
Footpath
Bank Top
Bank Bottom
Building
Building Overhead
Roof heights
Flower Bed
Overhead Cable
Road Edge
Hedge Row
Canopy
Edge of vegitation

Multi directional tree canopy
Trunk position at ground level
No.38
Multi bole
Tree number
Edge of canopy

Notes

Tree species should be confirmed by a arboricultural consultant if critical
Trunk sizes are measured at 1.5m above ground level

Eaves heights (where shown) are taken at the end of the tile / top of guttering.
Ridge heights are taken at the top of the ridge tile.
Service covers indicated where visible at time of survey

Grid North

J. Brotherton & Partners
Land Surveyors & Engineers
'Firdown' 113 Frogmore Lane
Waterlooville, Hampshire PO8 9RD
Tel: 023 9259 1979
Email: enquiries@jbpsurveys.co.uk
Web: www.jbpsurveys.co.uk

Client: Harwood Savin Planning Solutions Ltd
Drawing Title: Topographic Land Survey
Location: Corsham - Unit 21 Leafield Industrial Estate

Revisions / Status / Notes
The grid and datum for this survey is based on the Ordinance Survey grid OSGB36
Rivision A Sections added.

LEVELS BASED ON	OSGB36	Surveyor:- SB	Assistant:- SJB
GRID BASED ON	OSGB36	Drawn By:- SB	Checked by:- JB
Drawing & CAD Ref. 25398A		REVISIONS A	
SCALE (when printed) 1:200 @ A1		Date 12th December 2025	

Removal of this block also removes all warranties
This drawing has been created for use at a scale of 1:200
All critical dimensions, positions and levels to be checked on site