
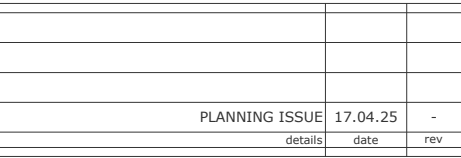
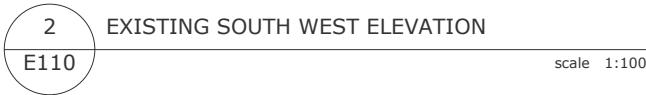


NOTES

The contractor is responsible for checking dimensions, tolerances and reference. Any discrepancies to be checked with the architect before proceeding with the works.

Scale for planning purposes only, figured dimensions to be worked to at all times.

Please note the information is based upon the independent survey information provided. The contractor is to report any discrepancies between the drawings and the site configurations.

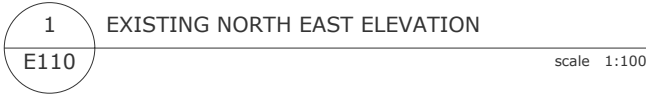

WYNDHAM CONSERVATIVE CLUB

Date DECEMBER 2024	Client Mr P Connolly	
Scale 1:100 @ A3	Drawing no. 24 / 842 / E110	Revision -

