



PRIOR TO THE COMMENCEMENT OF ANY WORKS, THE BUILDER IS TO CHECK AND/OR DETERMINE ALL CONSTRUCTION DETAILS, INCLUDING CHECKING EXISTING SITE LEVELS AND DIMENSIONS. THE DRAWING IS TO BE READ IN CONJUNCTION WITH ALL OTHER PROJECT DRAWINGS, CONSTRUCTION NOTES AND/OR PROJECT SPECIFICATION. ALL DISCREPANCIES SHOULD BE REPORTED IMMEDIATELY.

Rev.	Date	Details	Drawn
-	01.26	PLANNING ISSUE	-

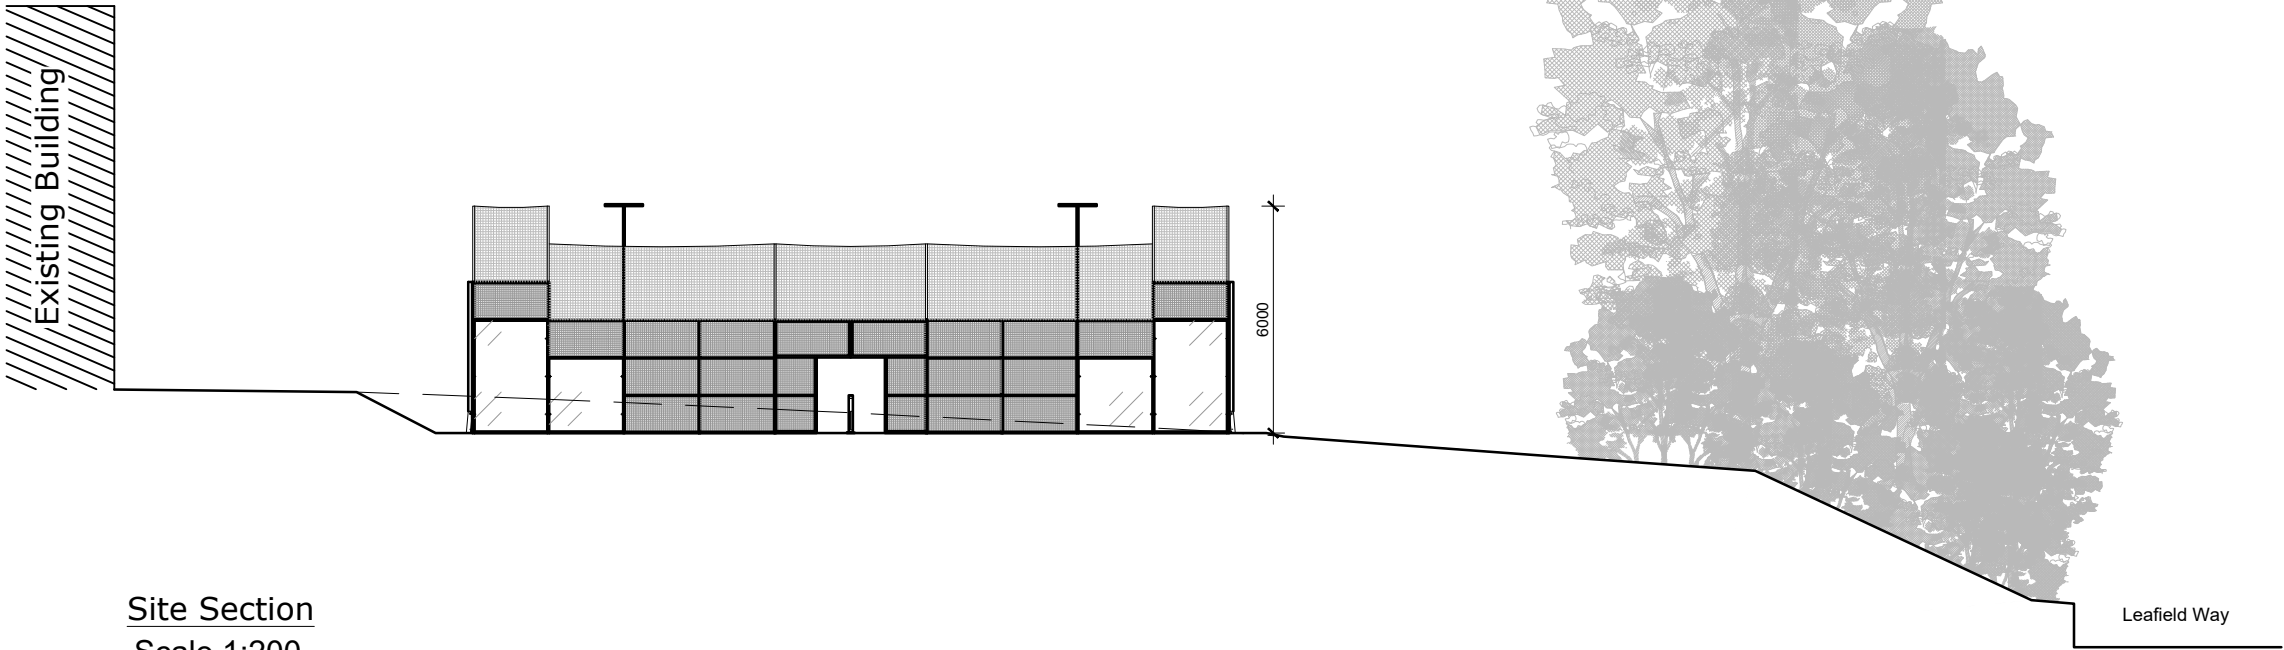

Site Section
Scale 1:200

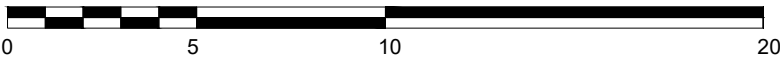

Site Section
Scale 1:100



Refer to Vision Steel DWG 1-4
For Dimensions of Courts

Client:
Padel People

Site Address:
Unit 21
Leaffield Industrial Estate
Corsham
SN13 9SW

Description:
Site Section

Drawing Number: 25-055/P/003

Status: **PLANNING**

Scale: 1:100/200

Date: Dec 25

Drawn: CG

Checked:

THIS DRAWING IS THE COPYRIGHT OF BLUE SKY CAD LTD AND MUST NOT BE USED IN CONJUNCTION WITH ANY OTHER PROJECT WITHOUT WRITTEN CONSENT


Architectural Consultants

FERNEBERGA HOUSE
ALEXANDRA ROAD
FARNBOROUGH
HAMPSHIRE, GU14 6DQ
t: 01252 757285
w: www.blueskycad.co.uk