
Wilcot Manor Farm
Site Layout @ A1
1:500

1:500 [m]
0 5 10 15 20 25

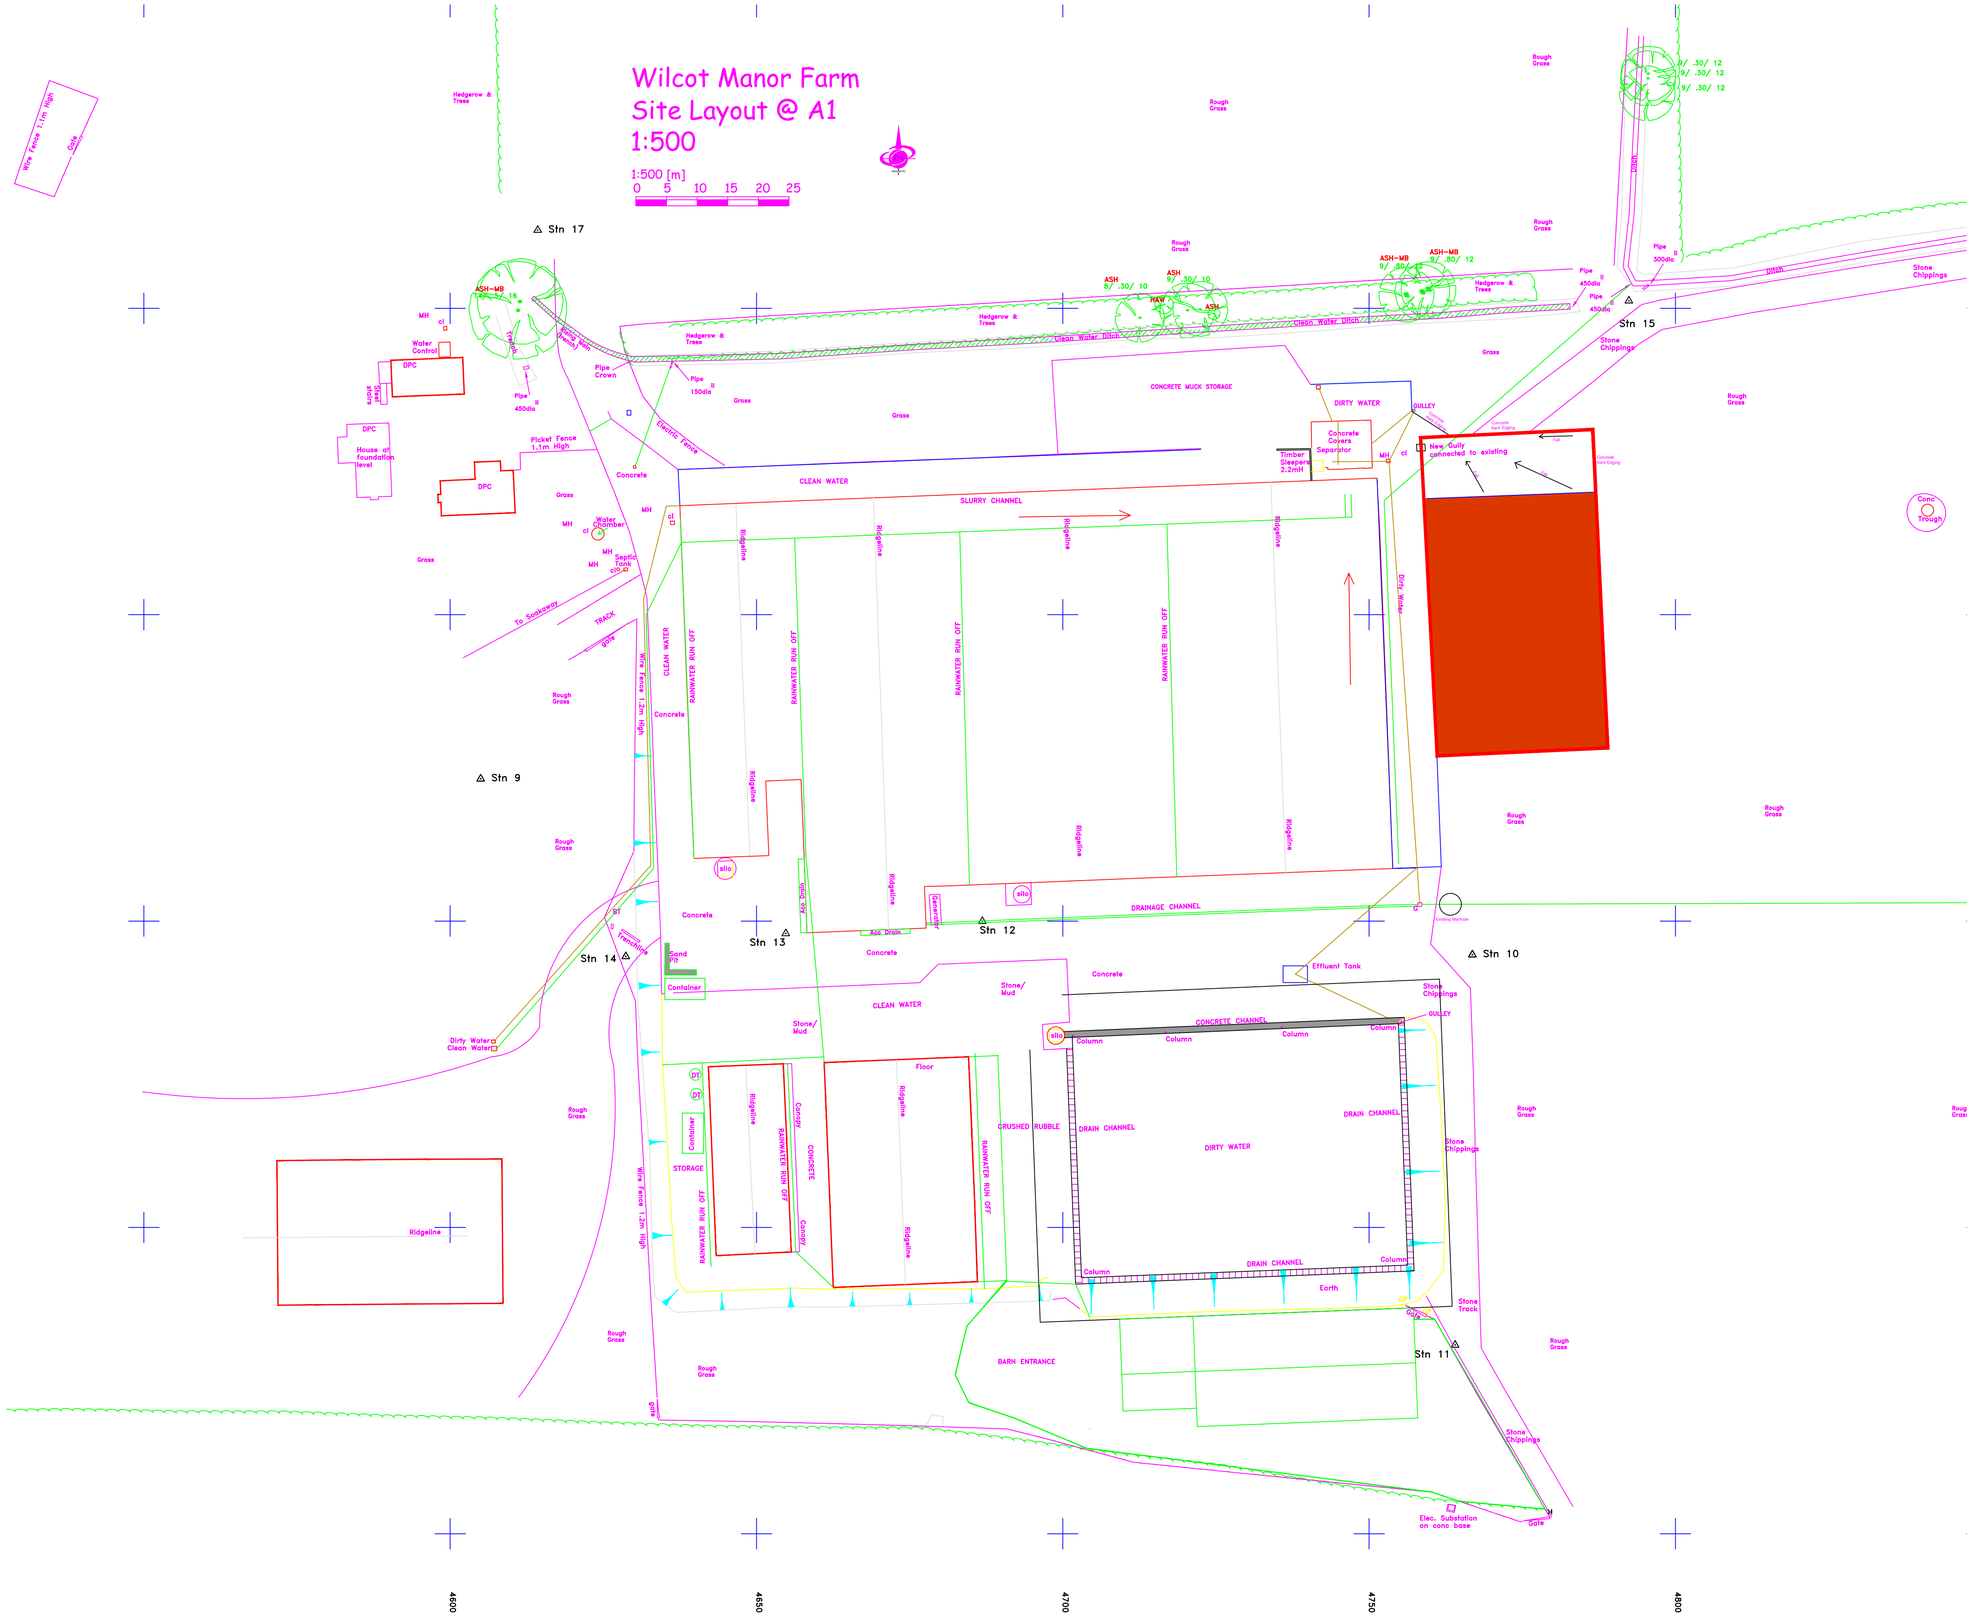

REV	DESCRIPTION	DATE

STATUS PLANNING

PROJECT
Manor Farm
Wilcot
Pewsey
Wiltshire SN9 5NS

TITLE
Proposed Site Layout

CLIENT
W Maidment LTD

DRAWN BY	CHECKED BY	DATE
	N/A	Jan 2026

SCALE	PROJECT NUMBER	REV:
As Indicated	-	

DRAWING NUMBER
Existing Block & Location Plan