

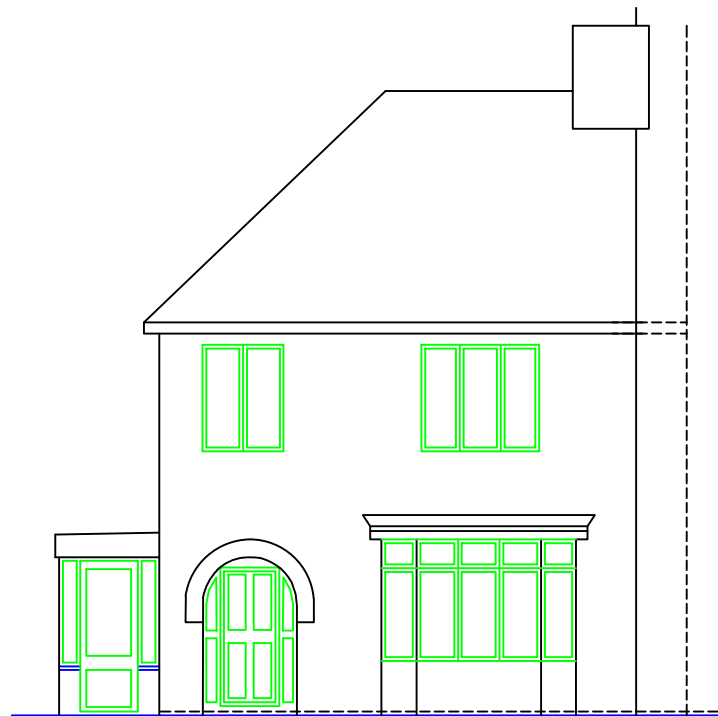



Existing Plans
13 Eastleigh Close
Devizes
Wiltshire
SN10 3EF
Mr & Mrs Surman

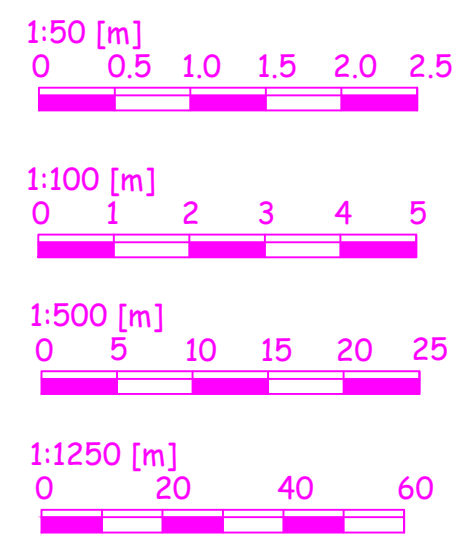


Existing Front Elevation
1:100

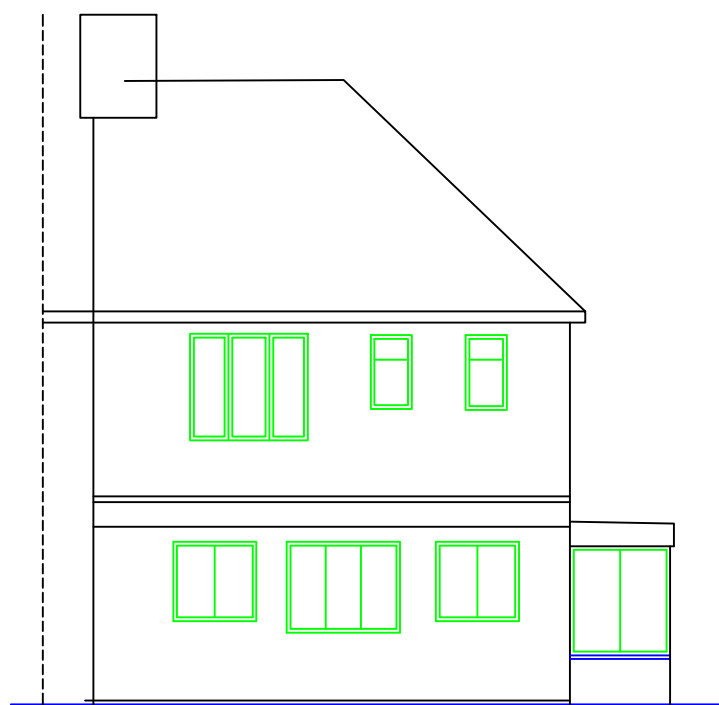


Existing Rear Elevation
1:100

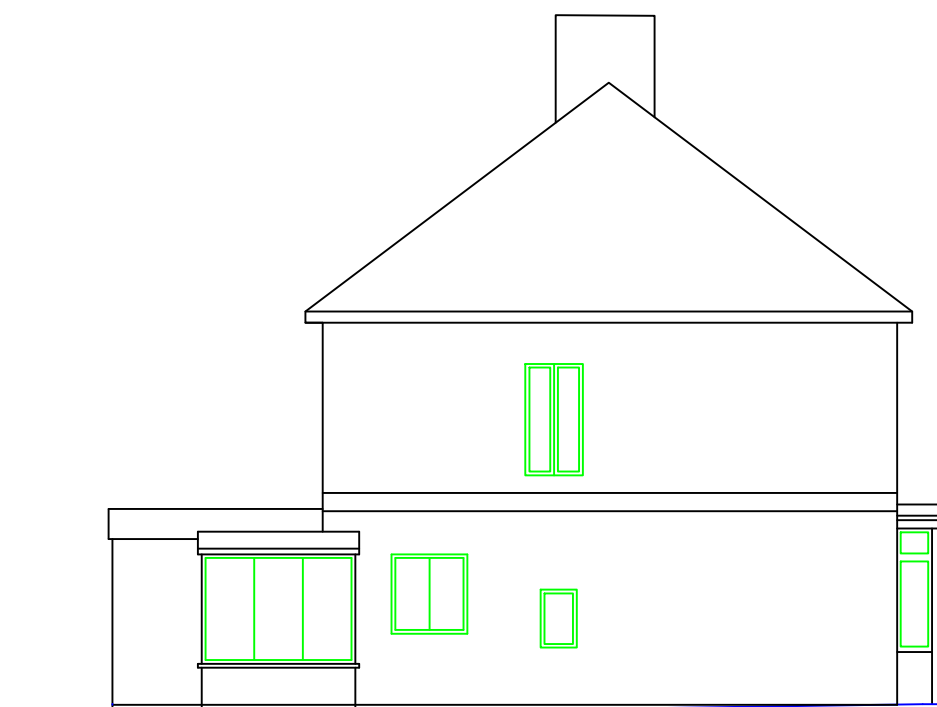


Existing Side Elevation
1:100

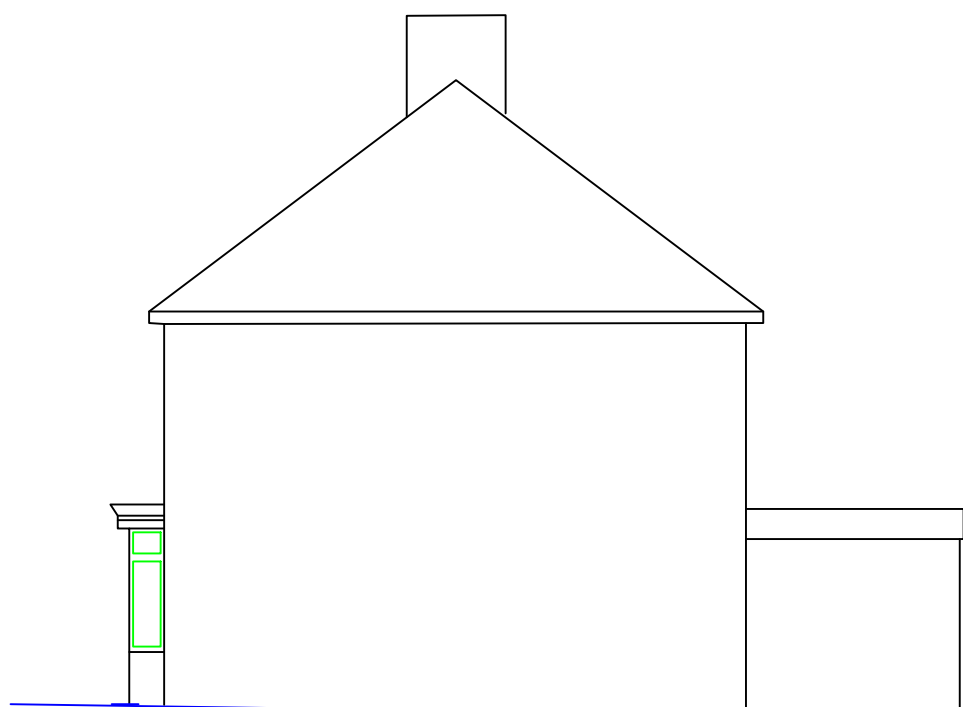


Existing Side Elevation
1:100

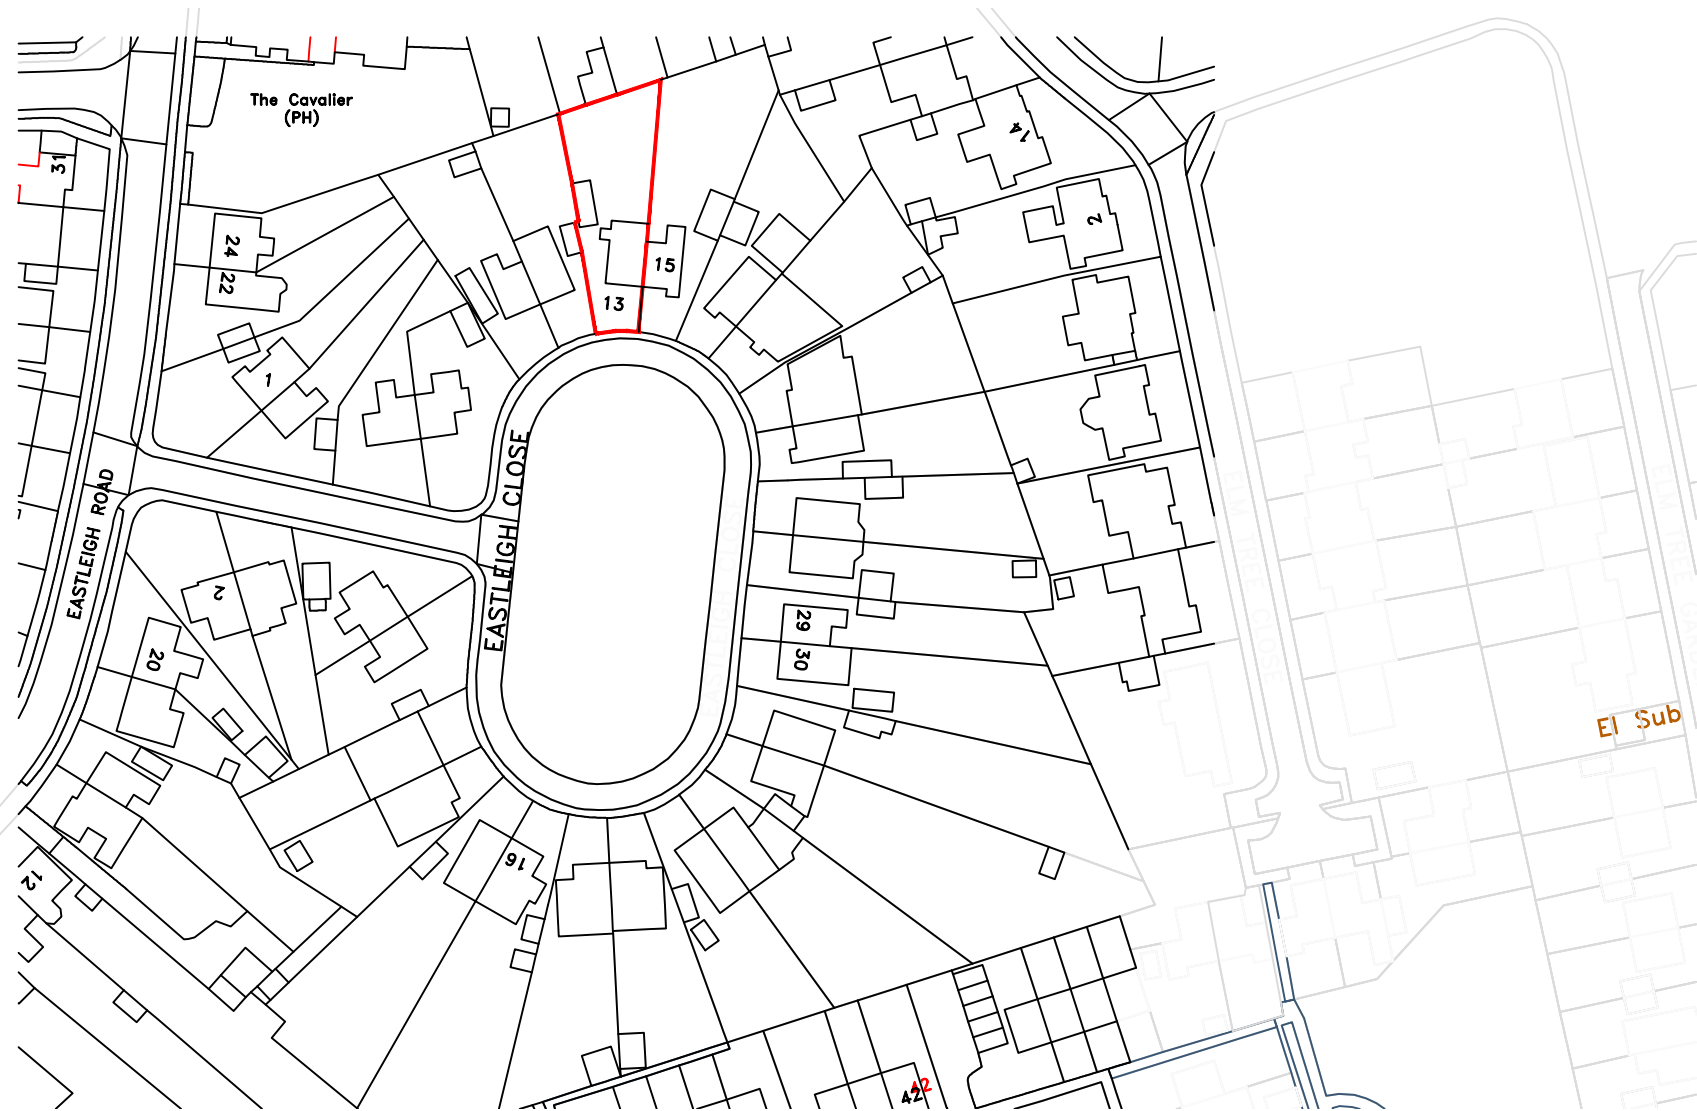


Existing Block Plan
1:1250

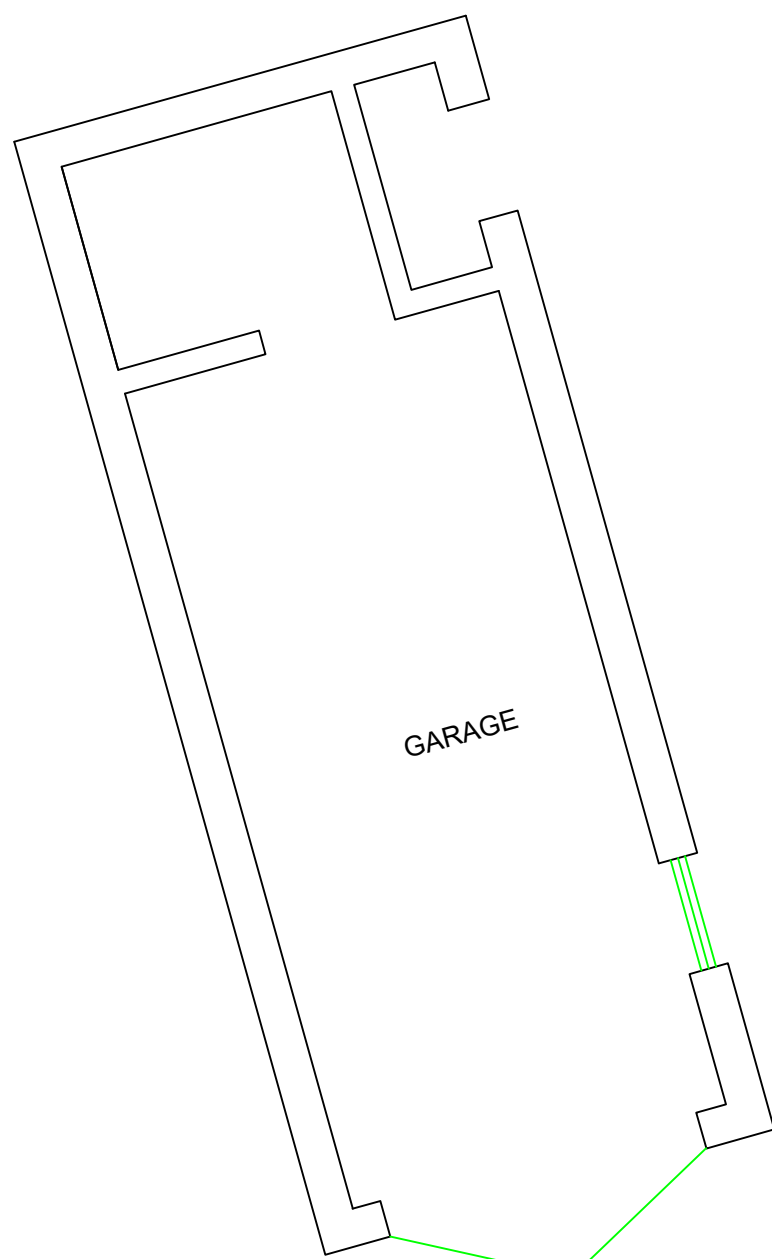


Existing Garage
1:50

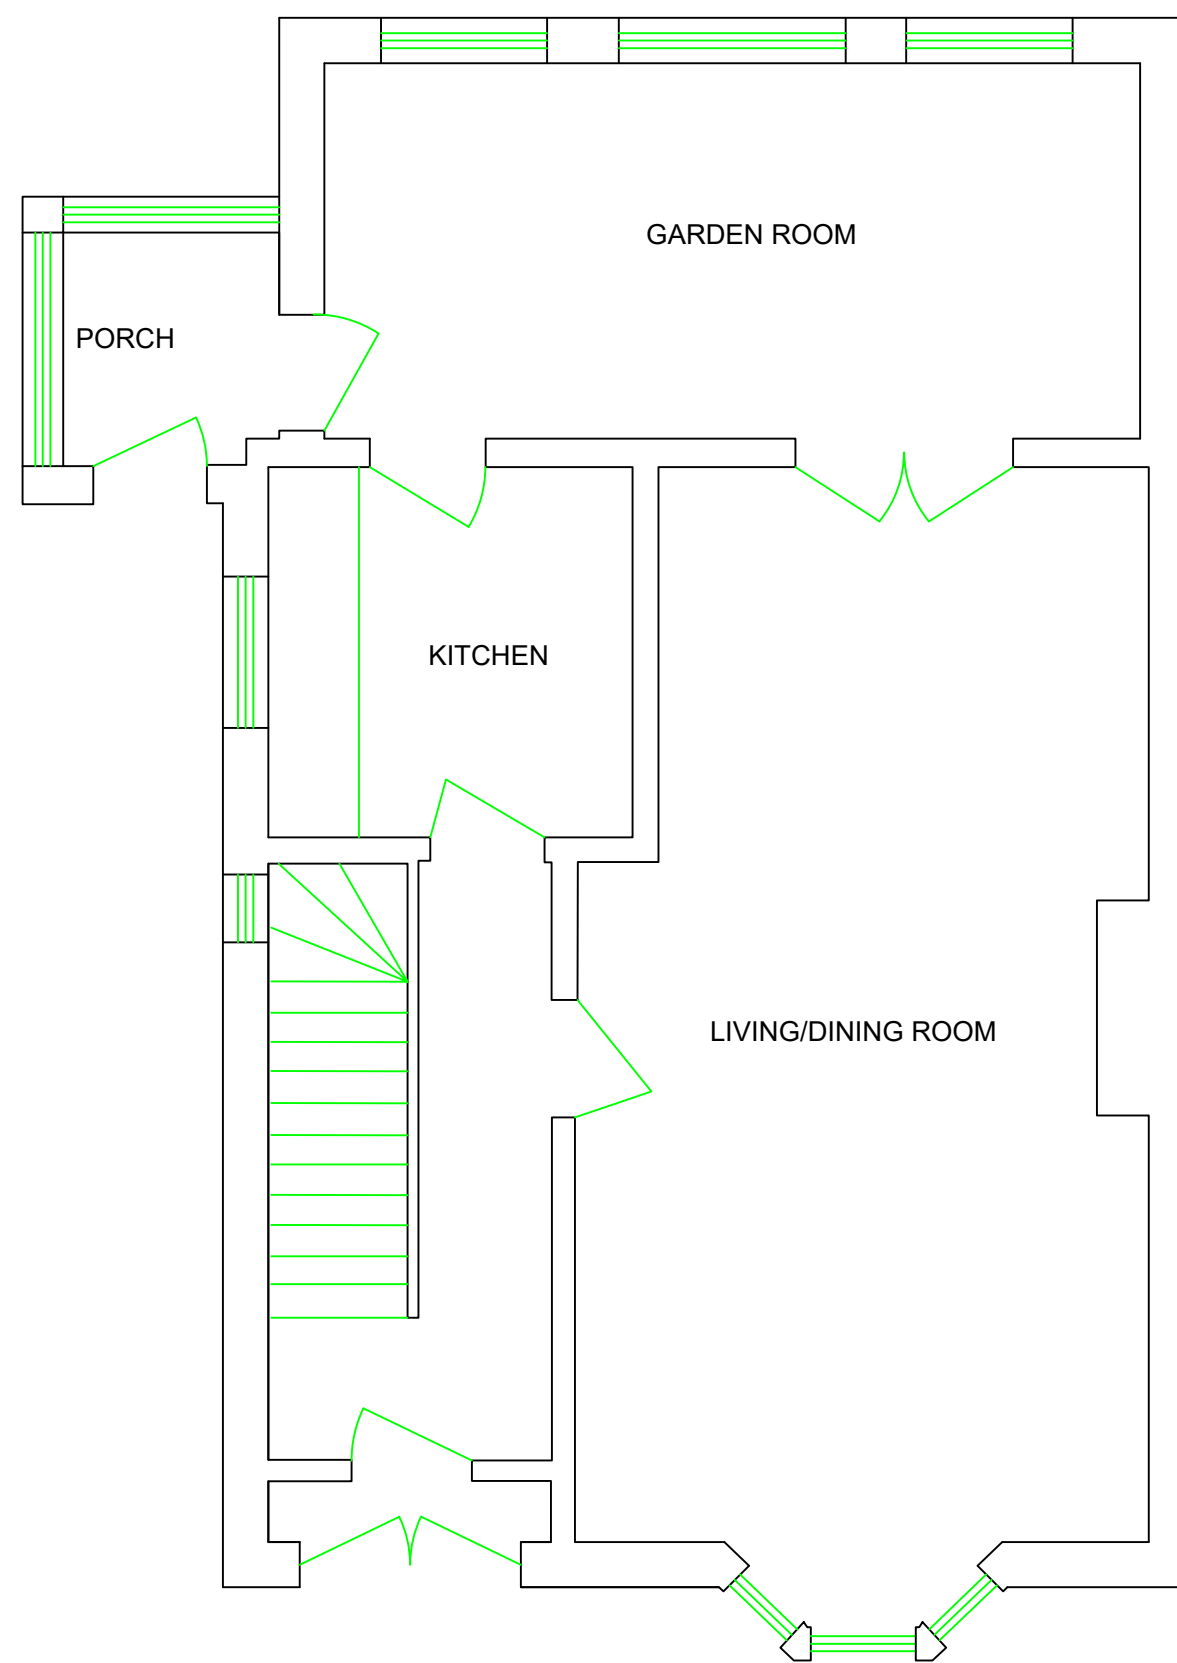

Existing Ground Floor Plan
1:50

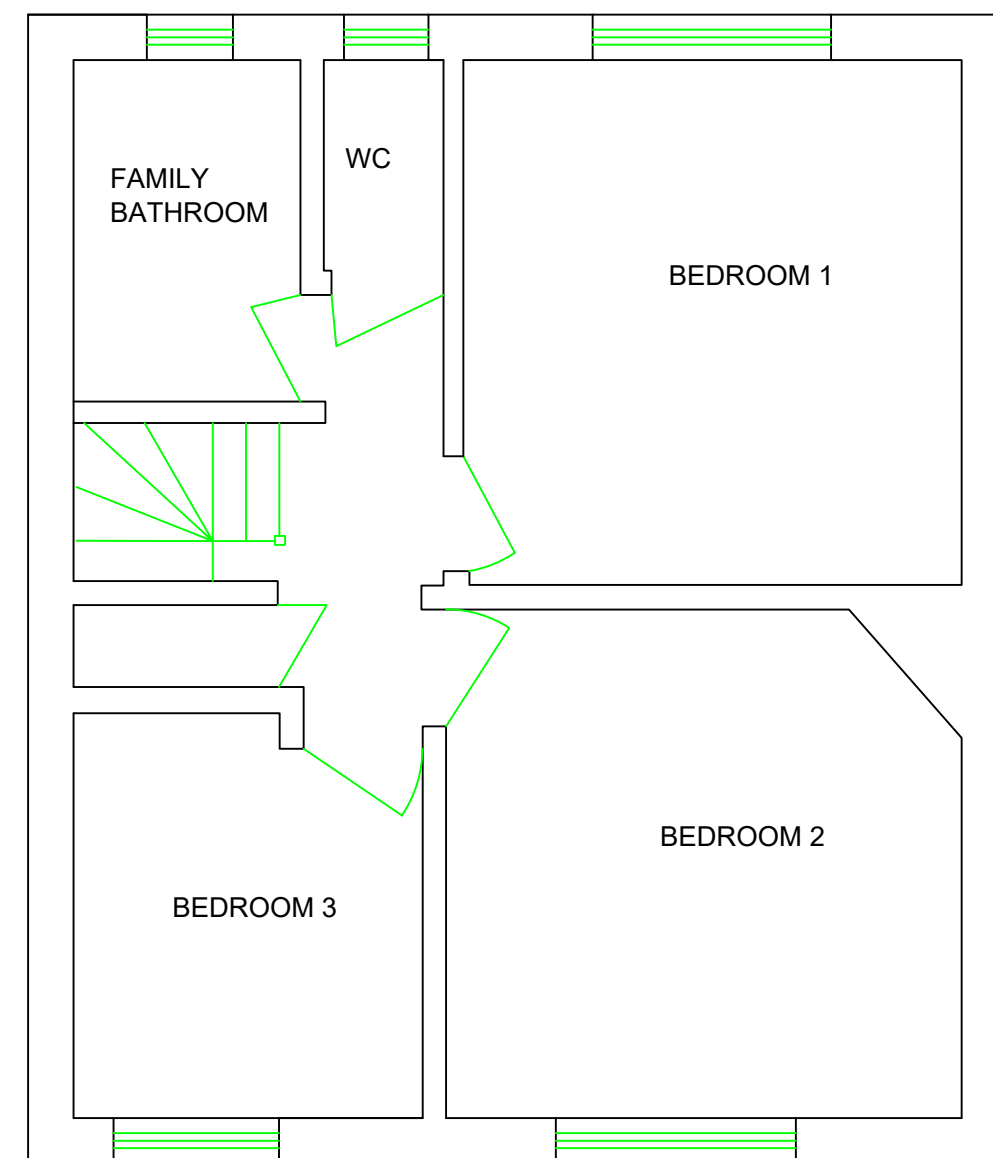

Existing First Floor Plan
1:50

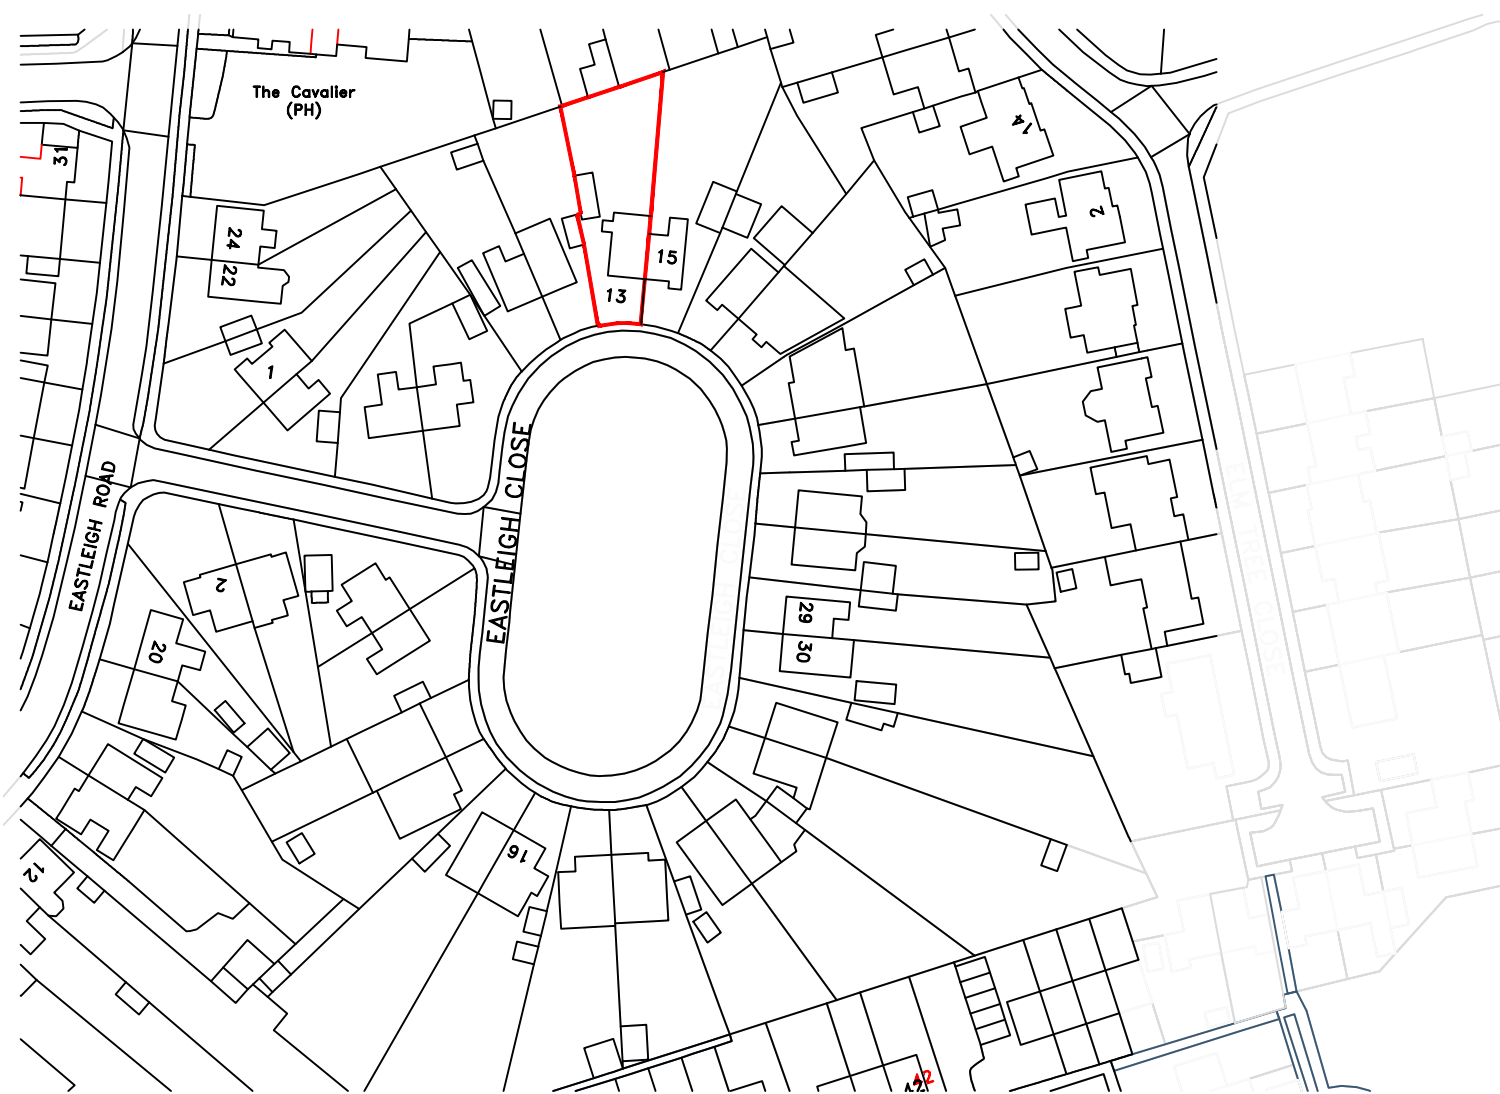

Existing Location Plan
1:1250