
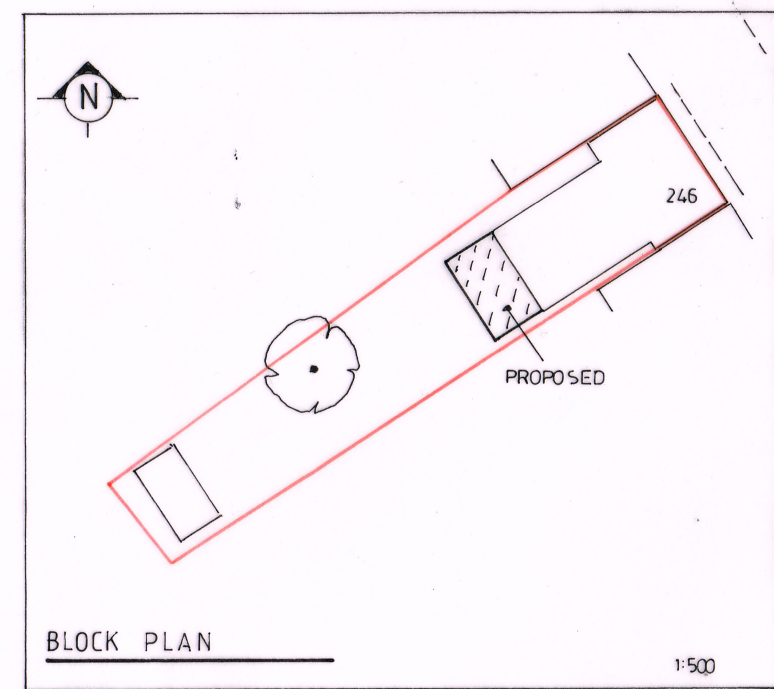
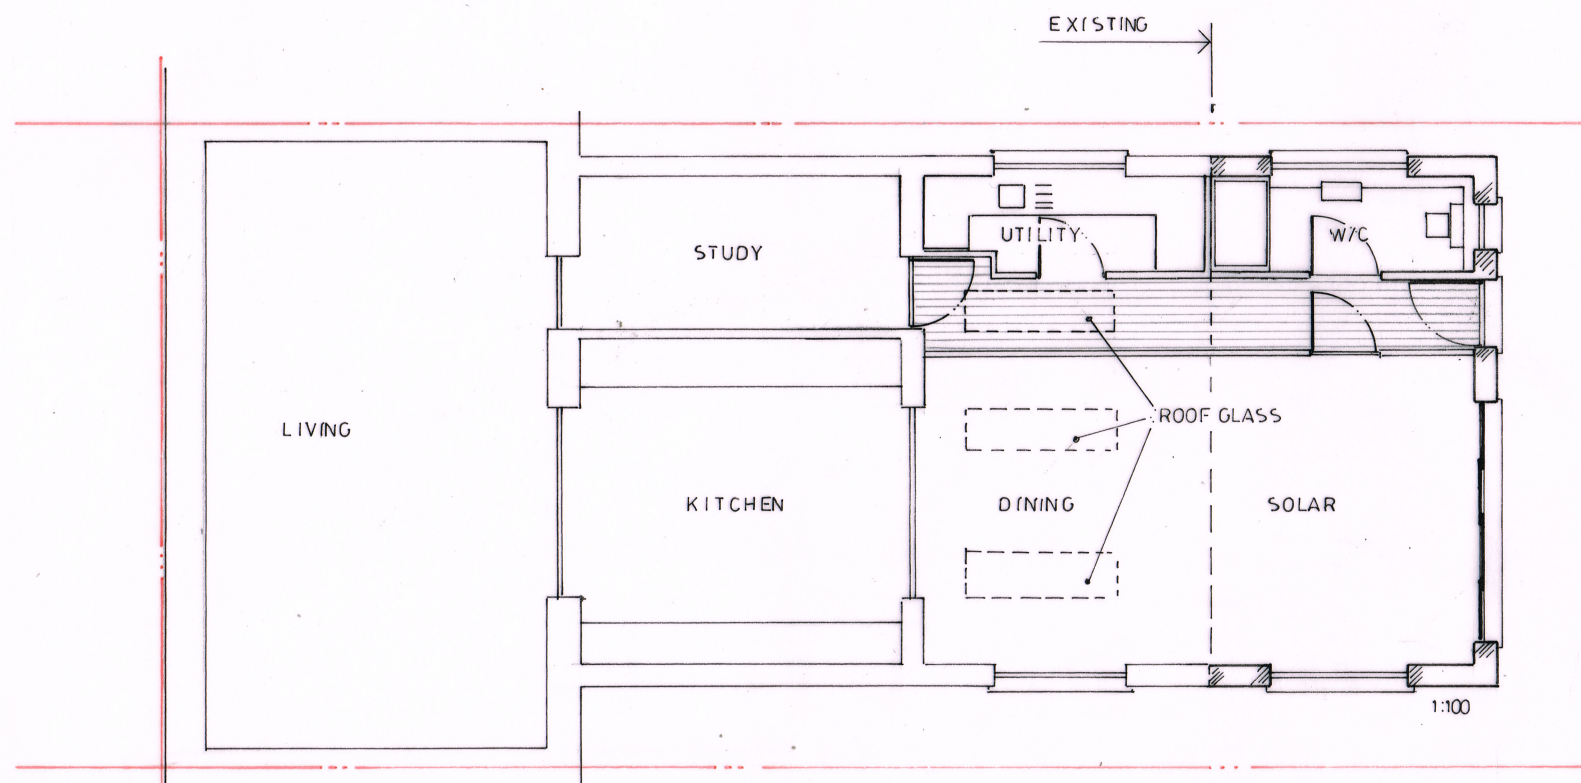
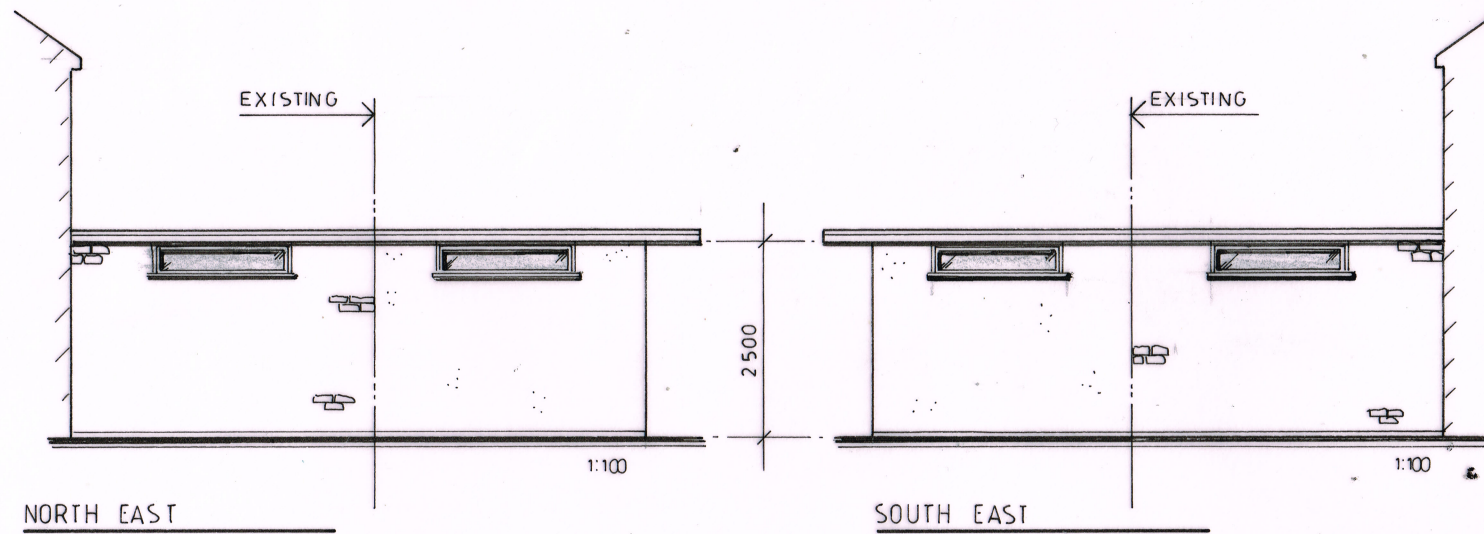
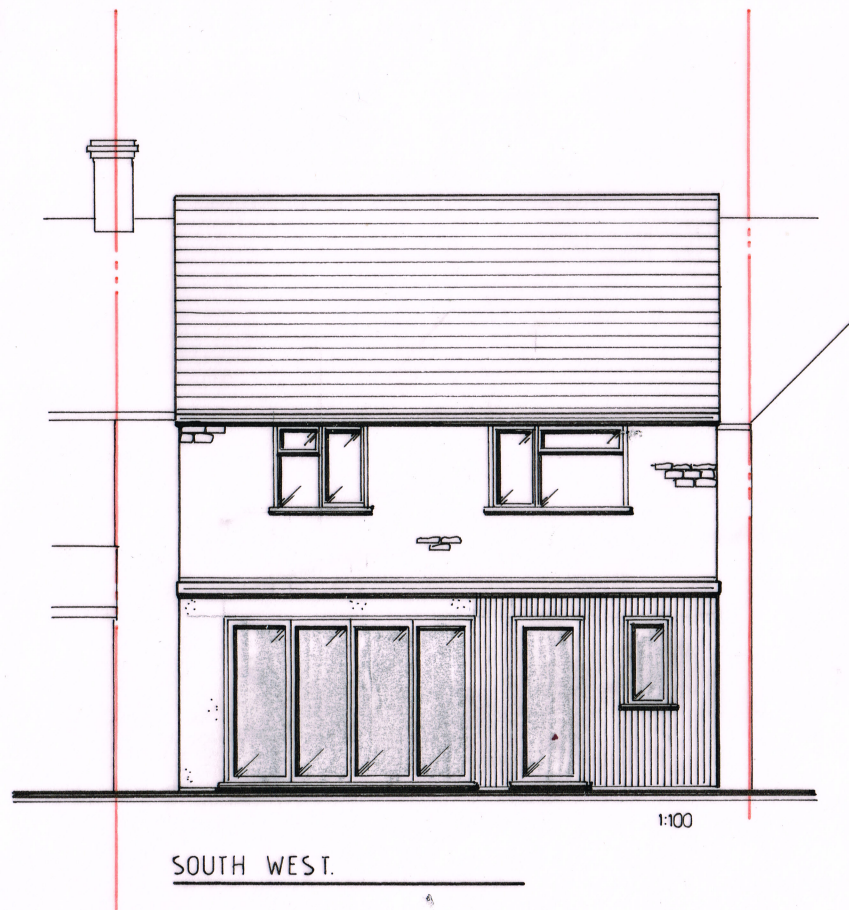


© All rights Reserved

Do not scale from this drawing for construction use figured dimensions only. If you are in doubt please ask using the contact details below.

Contact: Tel. 01793 272179
email: design@conceptarchitecture.co.uk

TROWBRIDGE ROAD		PROPOSED ELEVATIONS		RSR	
C0260103	1:50	2:26			
260103/PL001					

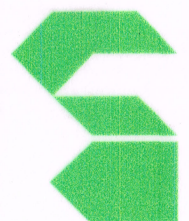

concept architecture

Designing Dreams, Creating Reality