

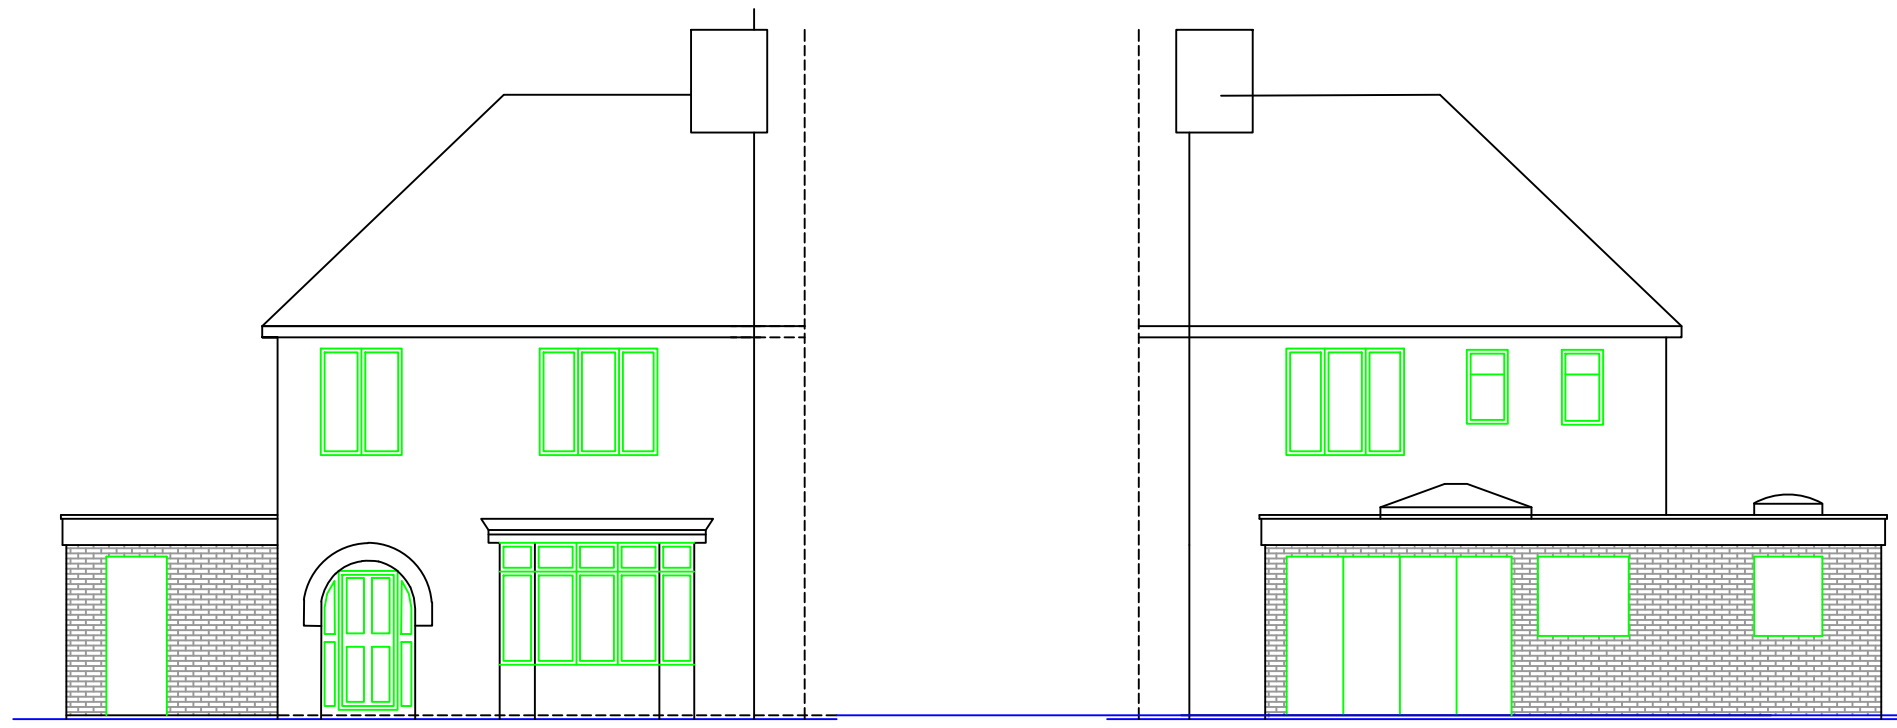


Proposed Plans
13 Eastleigh Close
Devizes
Wiltshire
SN10 3EF
Mr & Mrs Surman

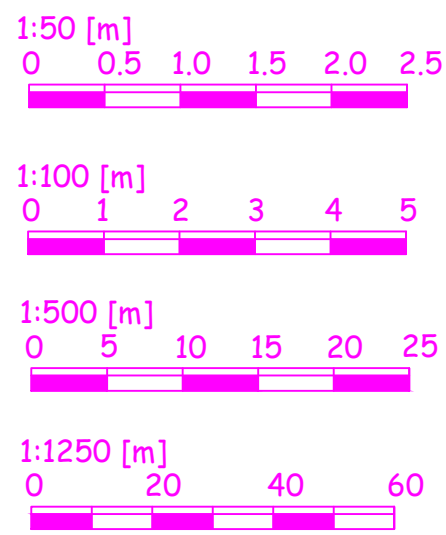


Proposed Front Elevation
1:100


Proposed Rear Elevation
1:100

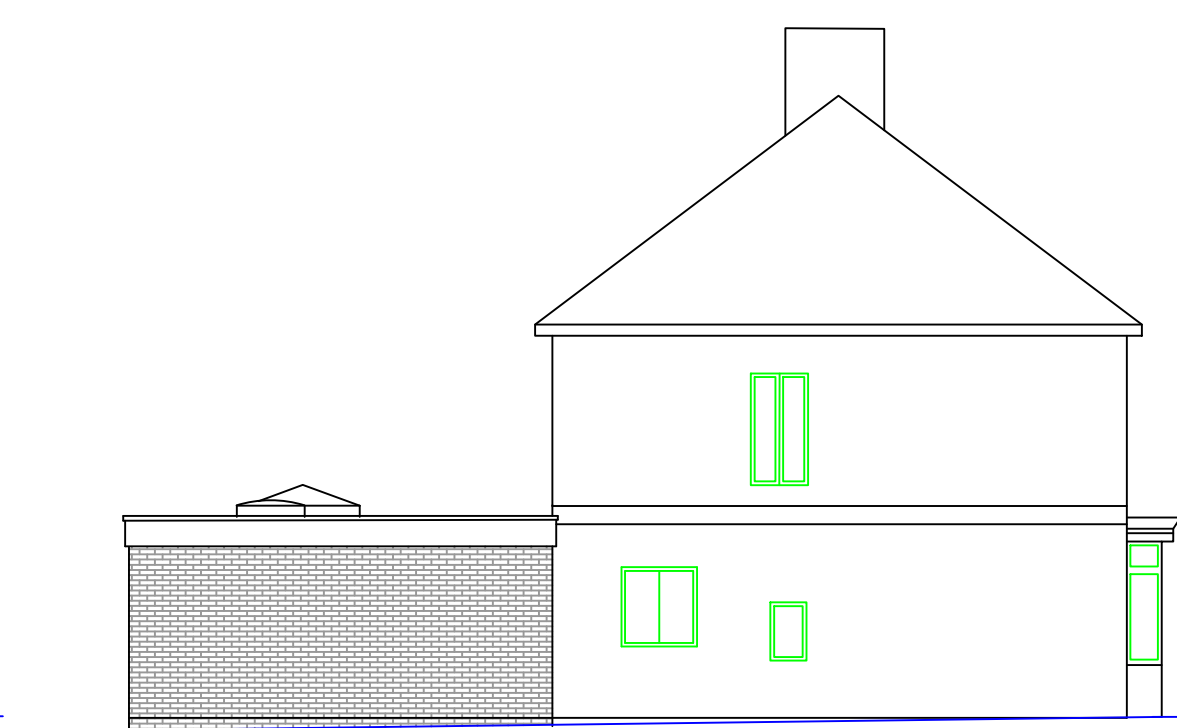


Proposed Side Elevation
1:100

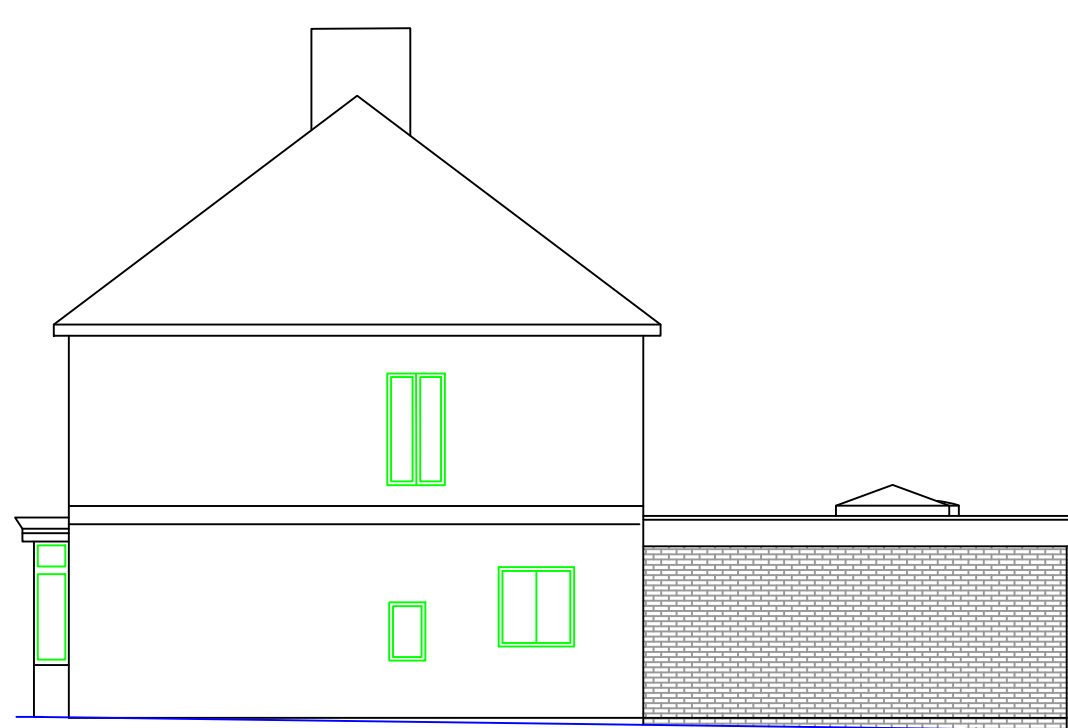


Proposed Side Elevation
1:100

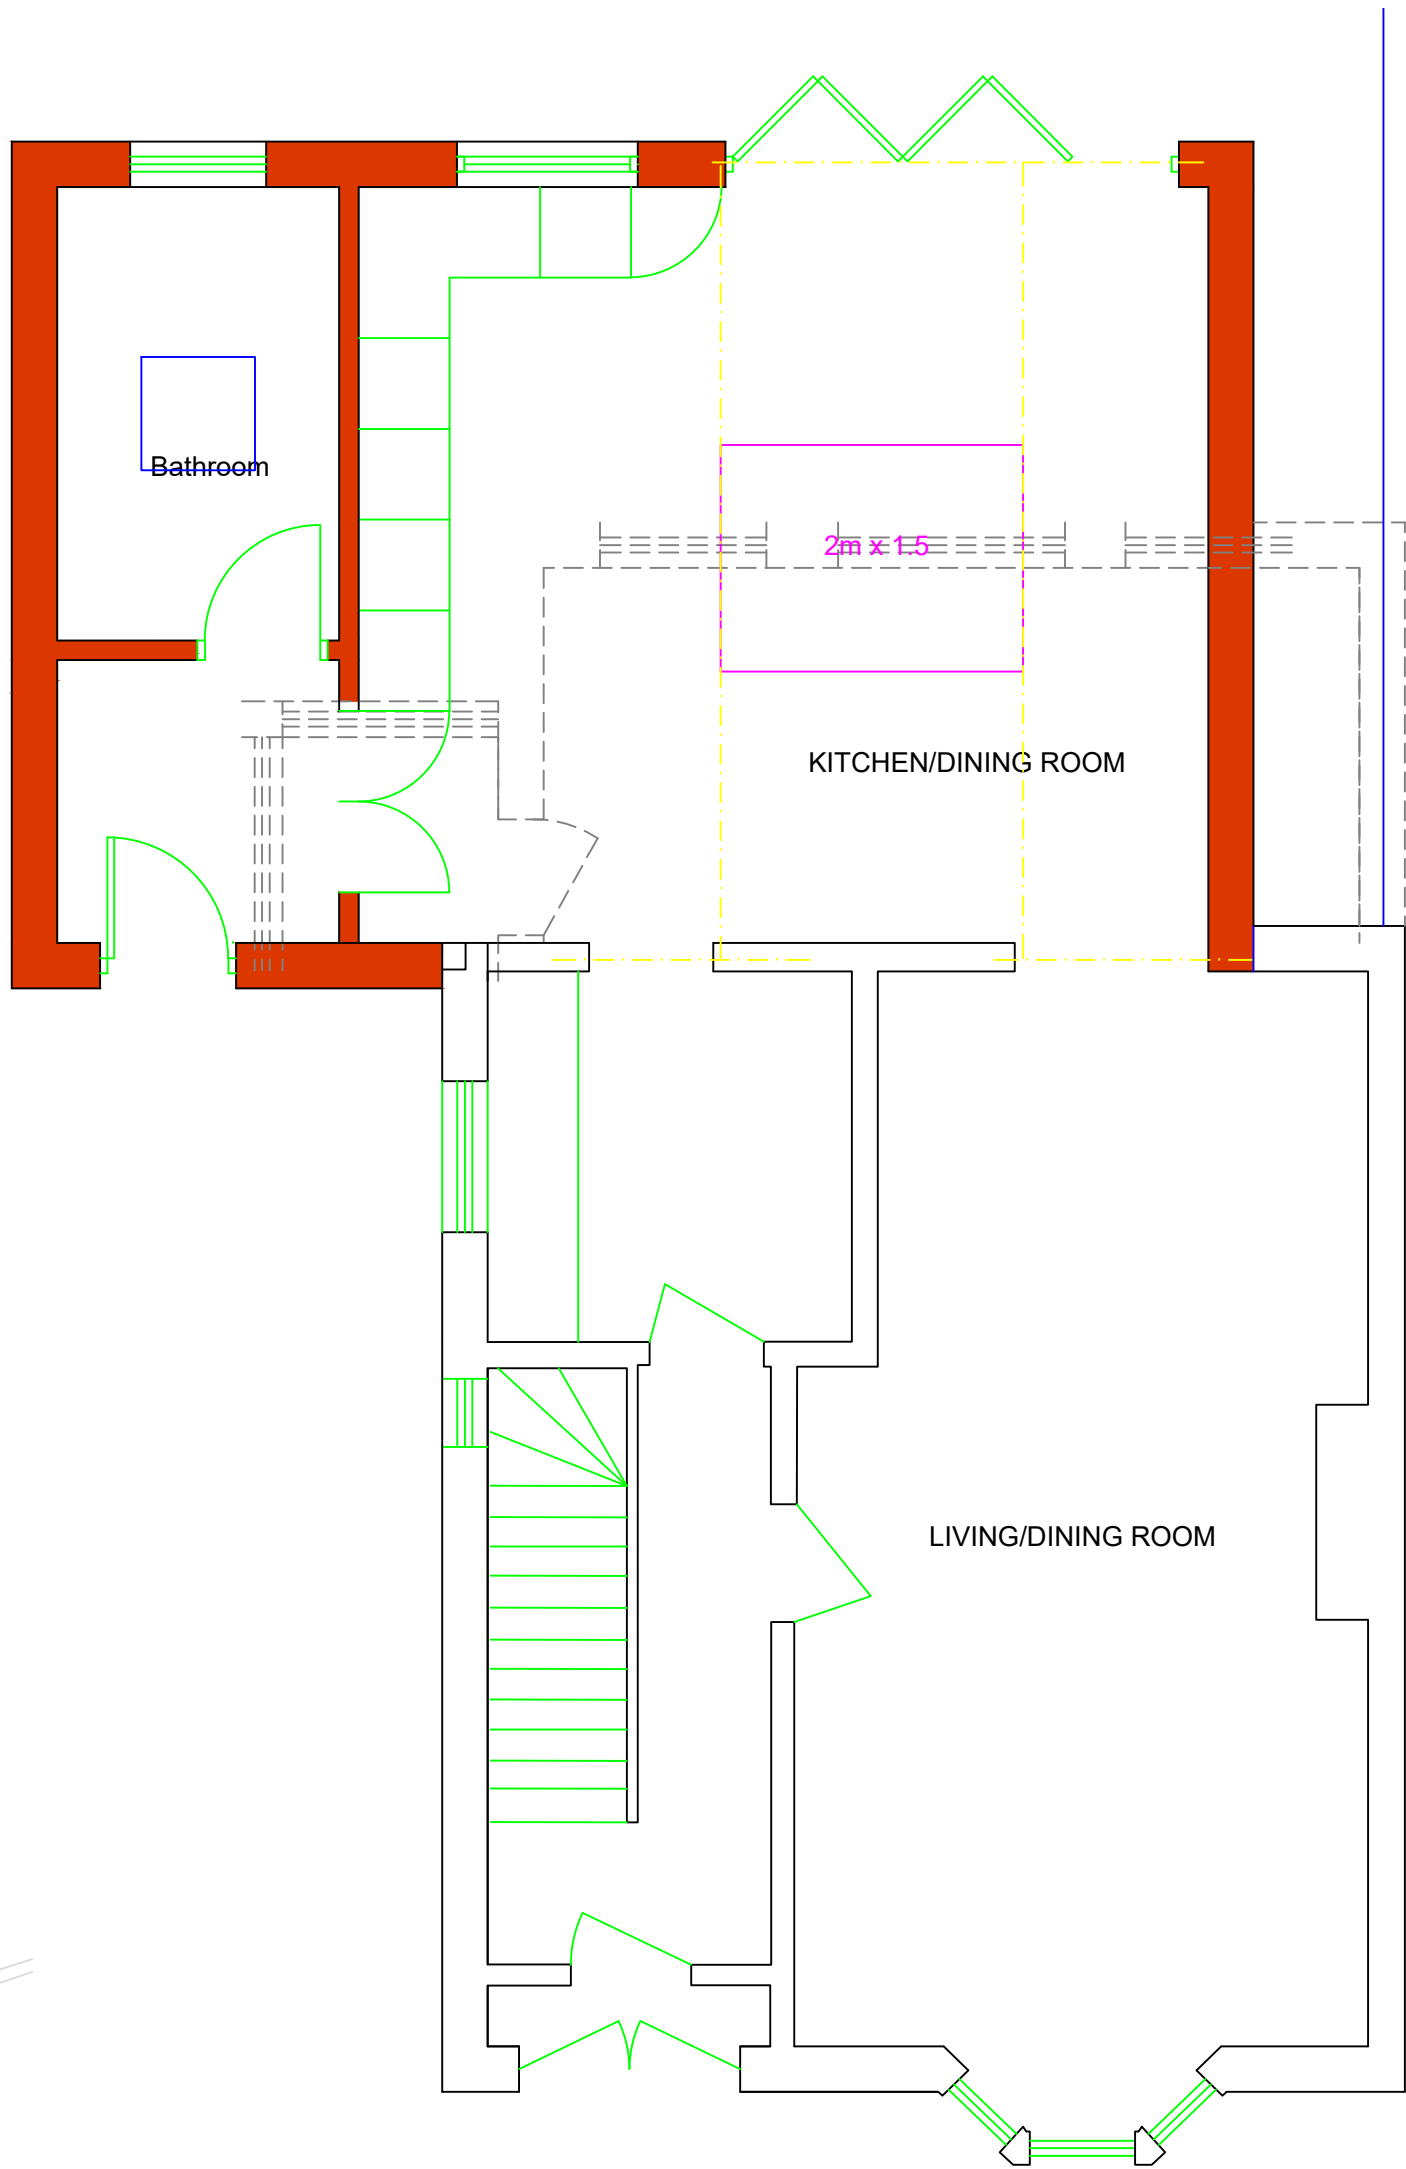


Proposed Ground Floor Plan
1:50

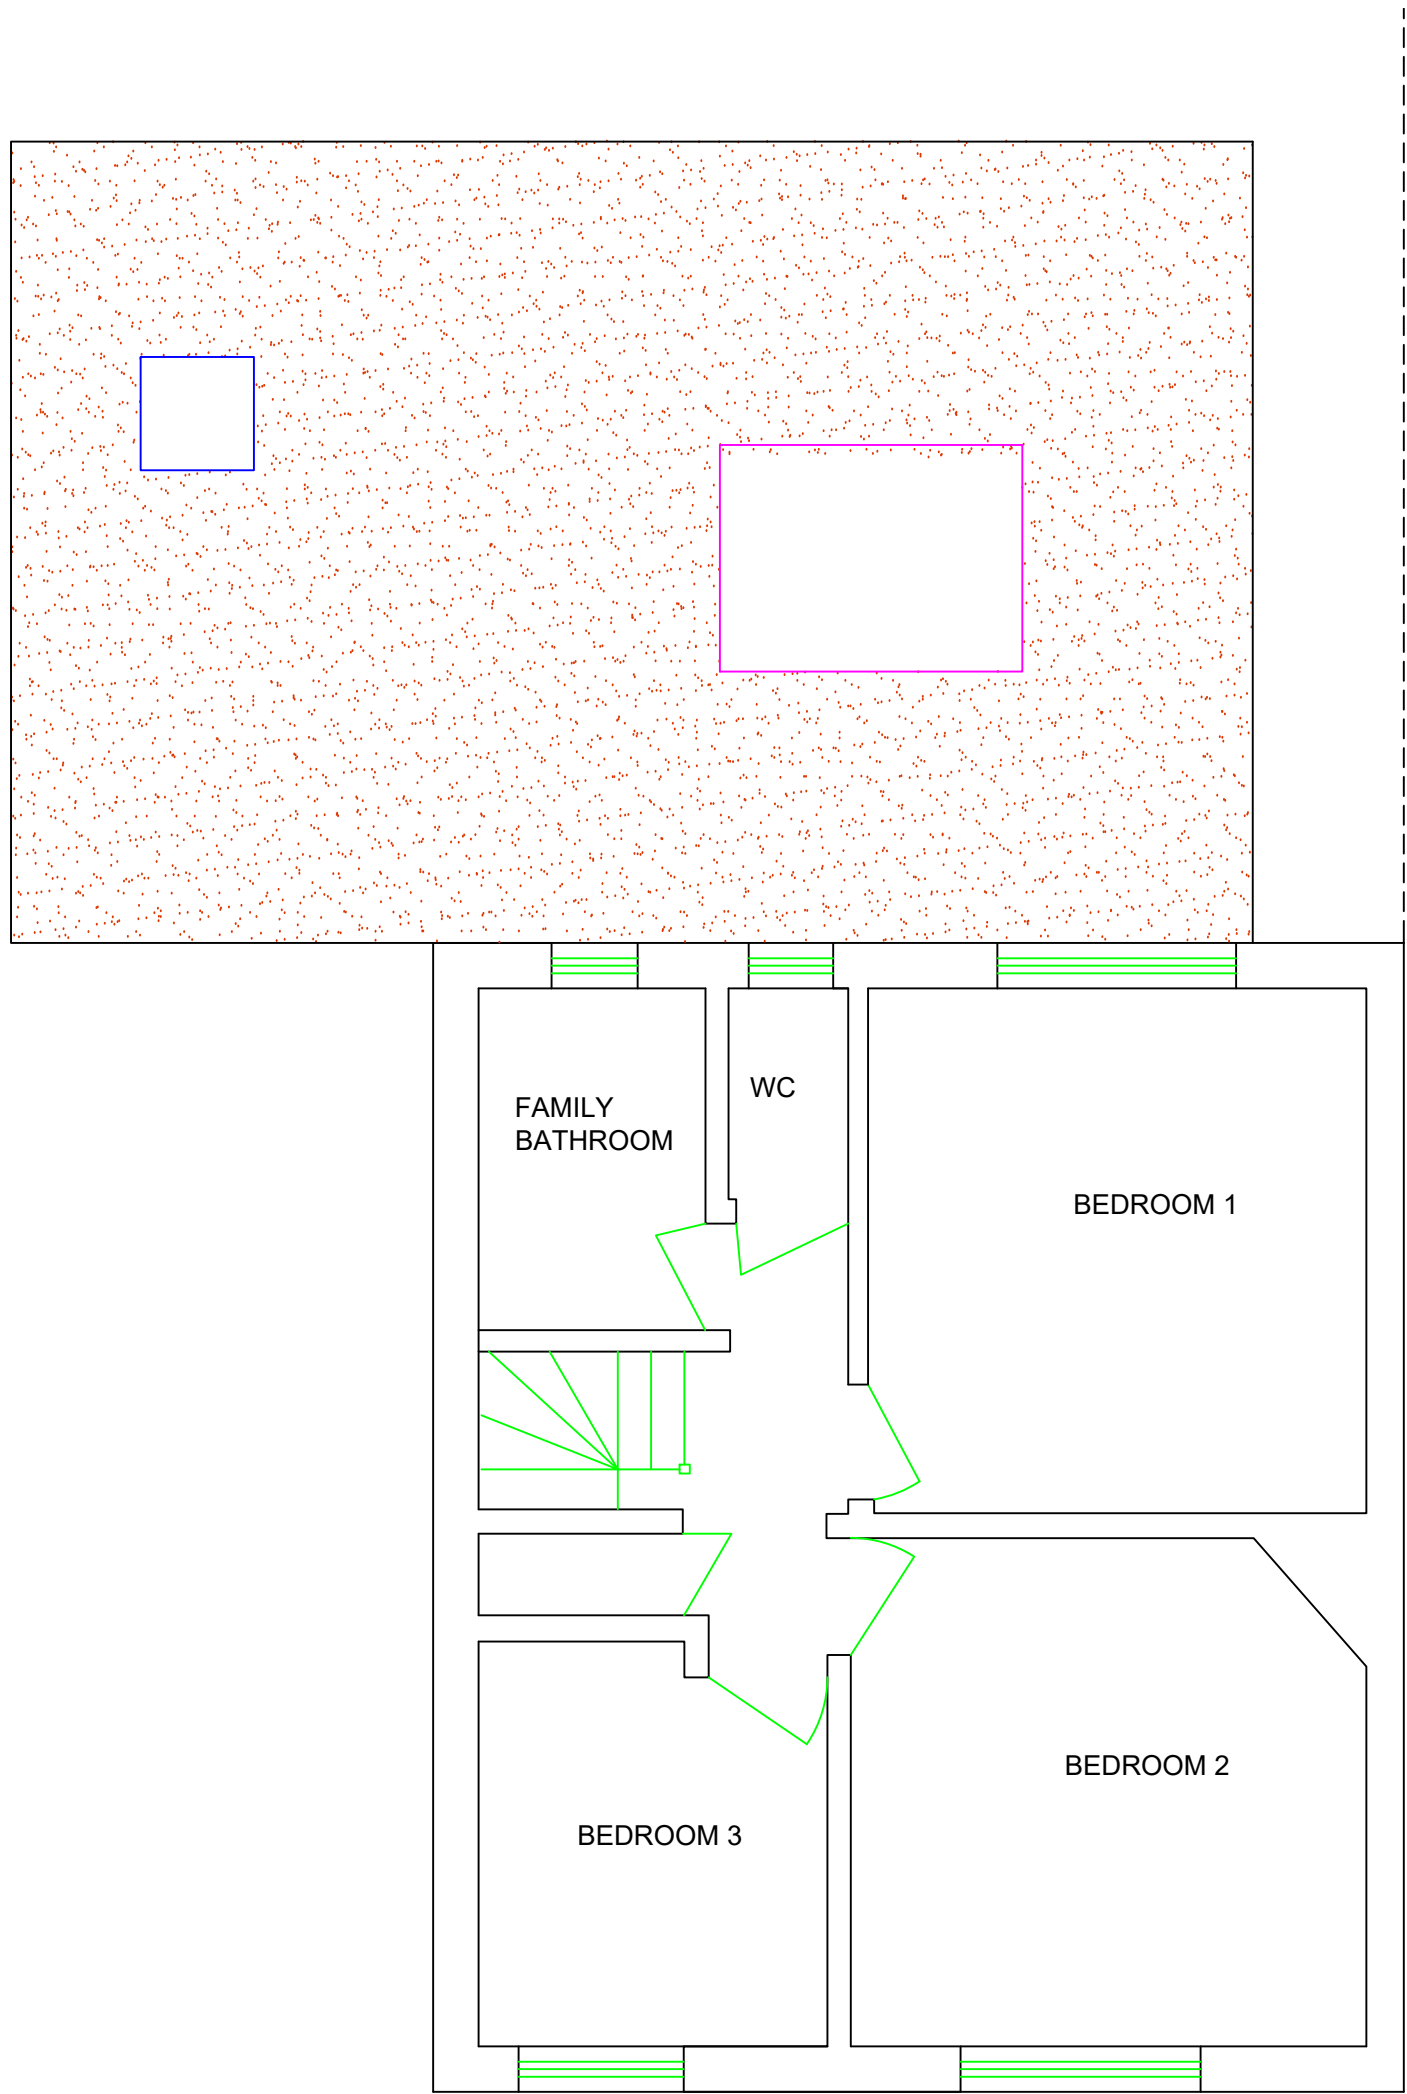


Proposed First Floor Plan
1:50

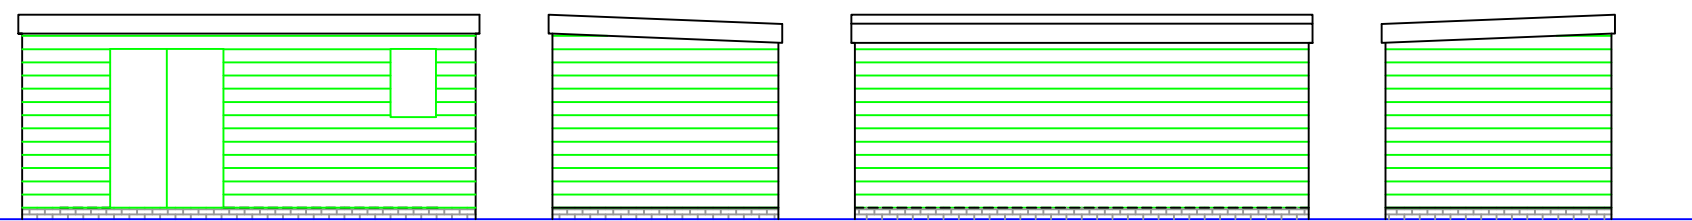


Proposed Home Office Elevations
1:100

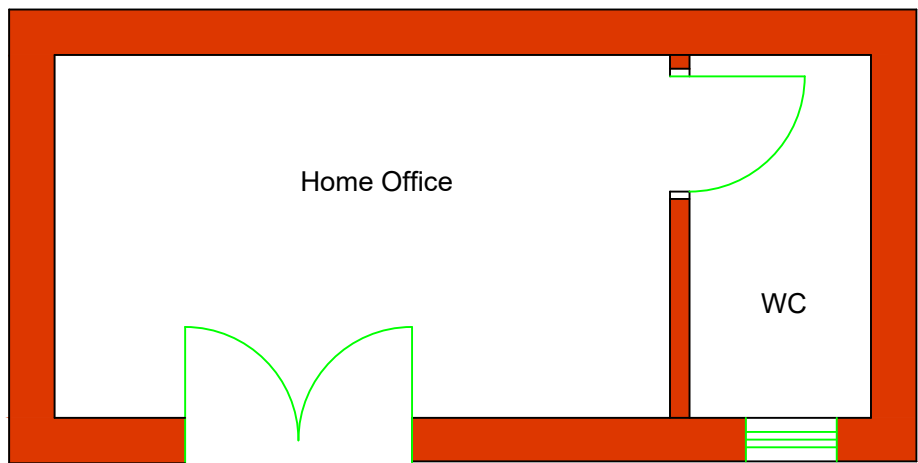

Proposed Home Office Floor Plan
1:50

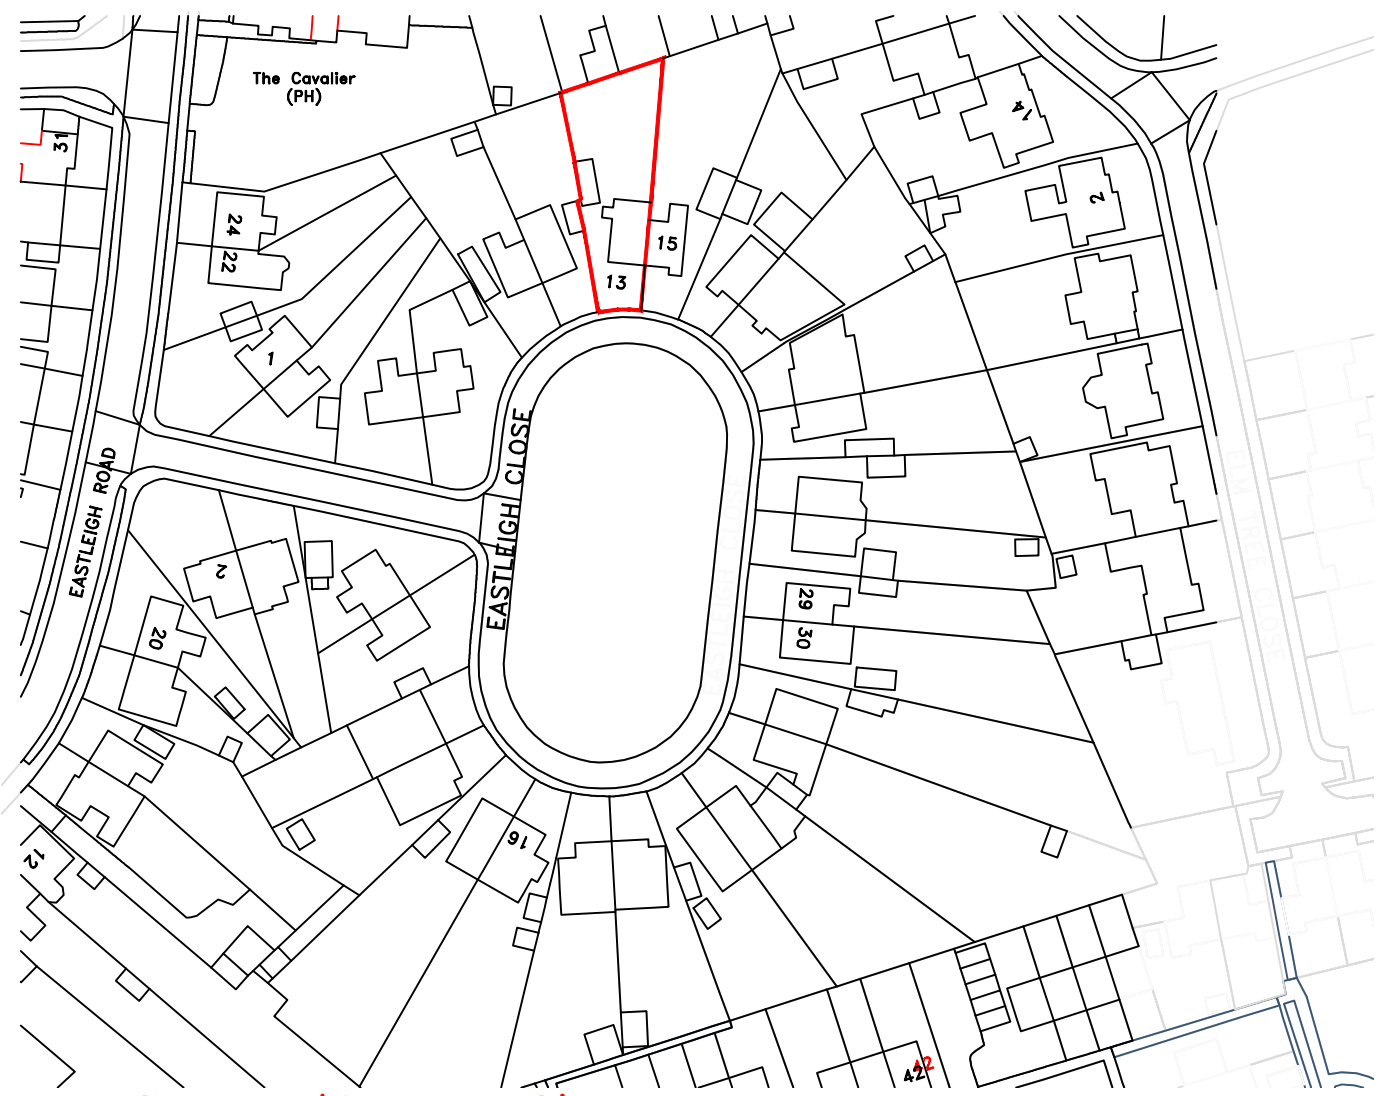

Proposed Location Plan
1:1250

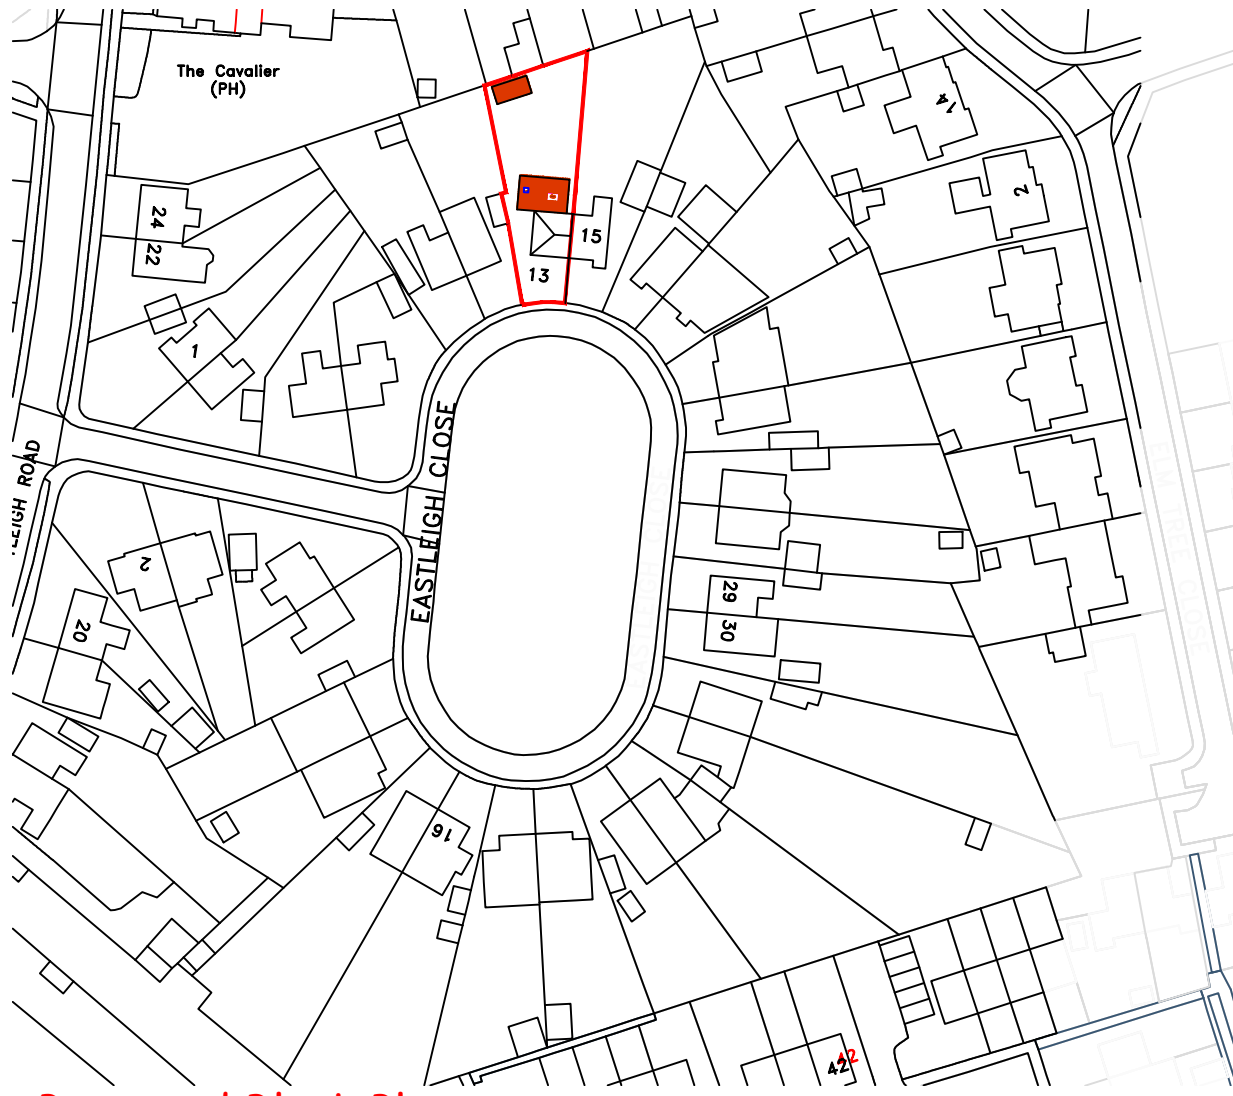

Proposed Block Plan
1:1250