
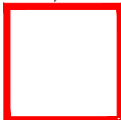


© This drawing is subject to copyright.
All dimensions are in millimetres.
Use figured dimensions only & all dimensions
to be checked on site.


 Denotes extent of land within
applicants ownership

 Denotes site boundary for
purposes of the application

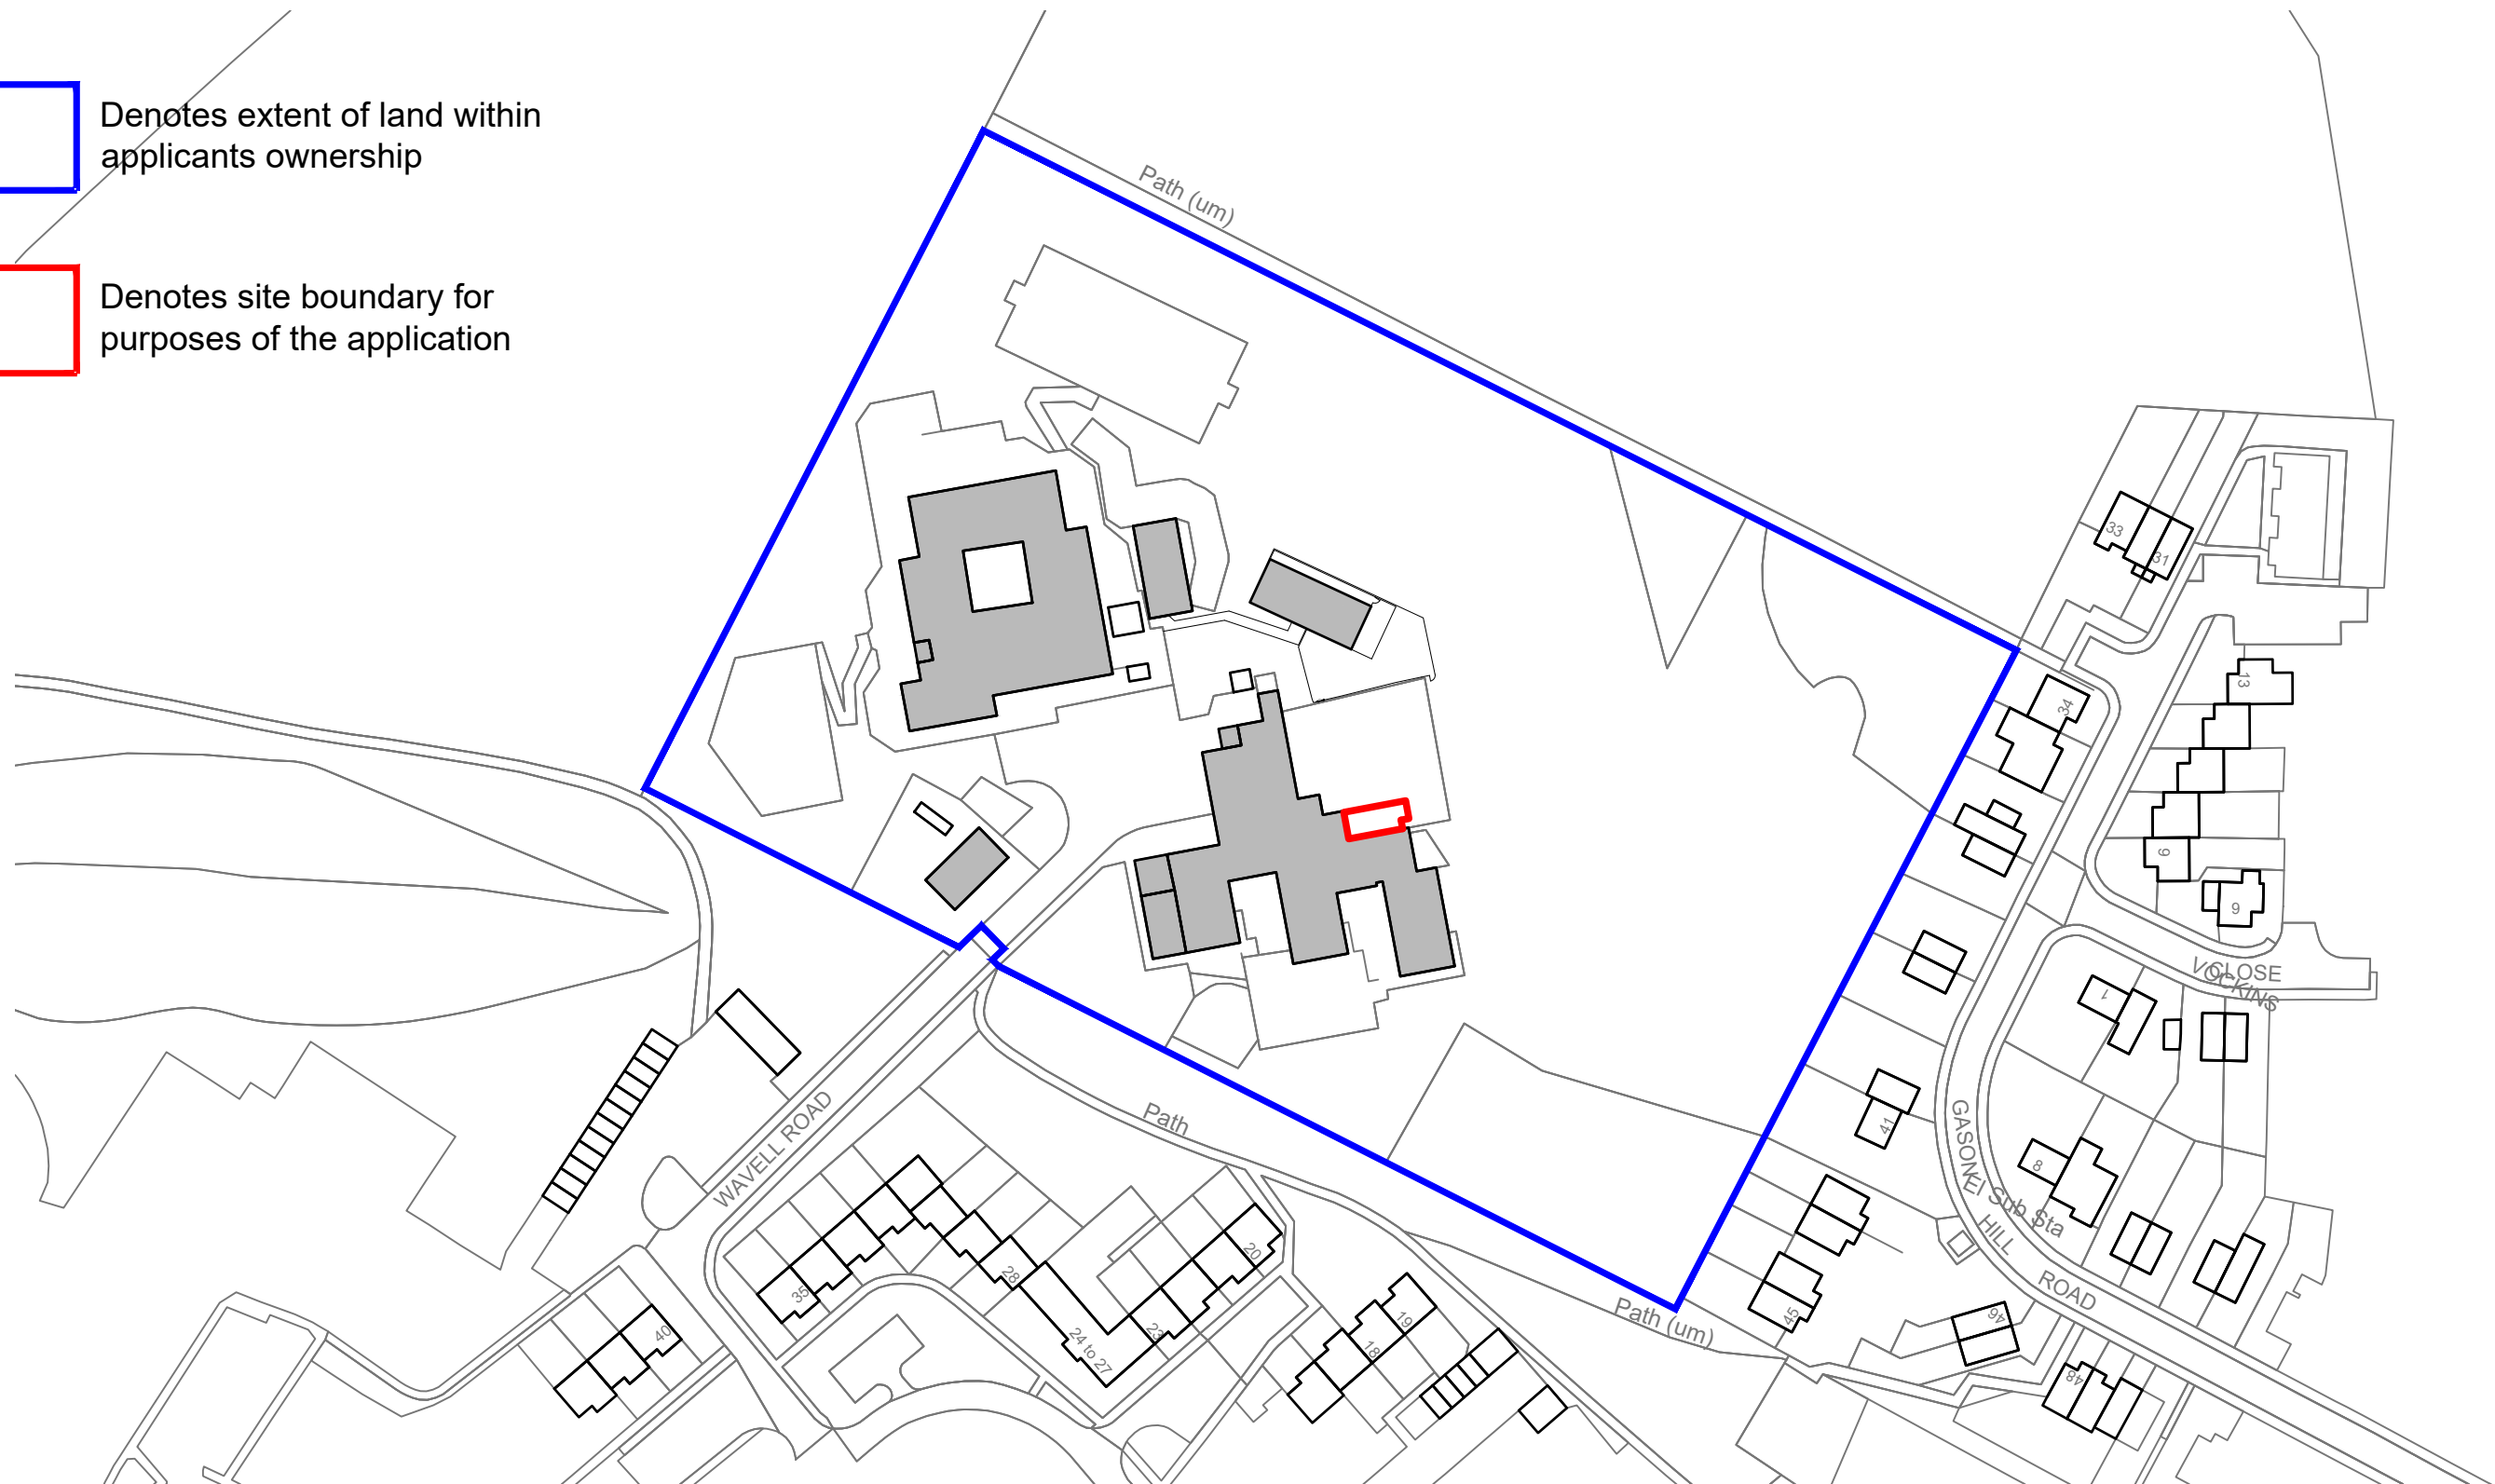

Site (OS) Location Plan

Scale 1:1250 @ A3

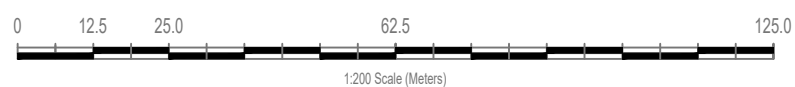

Rev	Description	Date
-	-	-



Registered Office
42 Nightingale Way
South Cerney
Glos, GL7 5WB

Client
The White Horse Federation

Project Title
Zouch Academy
Proposed Kitchen Extension

Drawing Title
Site (OS) Location Plan

Project No.	Drawing Number	Drawn By
WP-1201	OS-001	PO'C
Scale	Drawing Status	Checked By
1:1250 @ A3	Existing	PO'C