



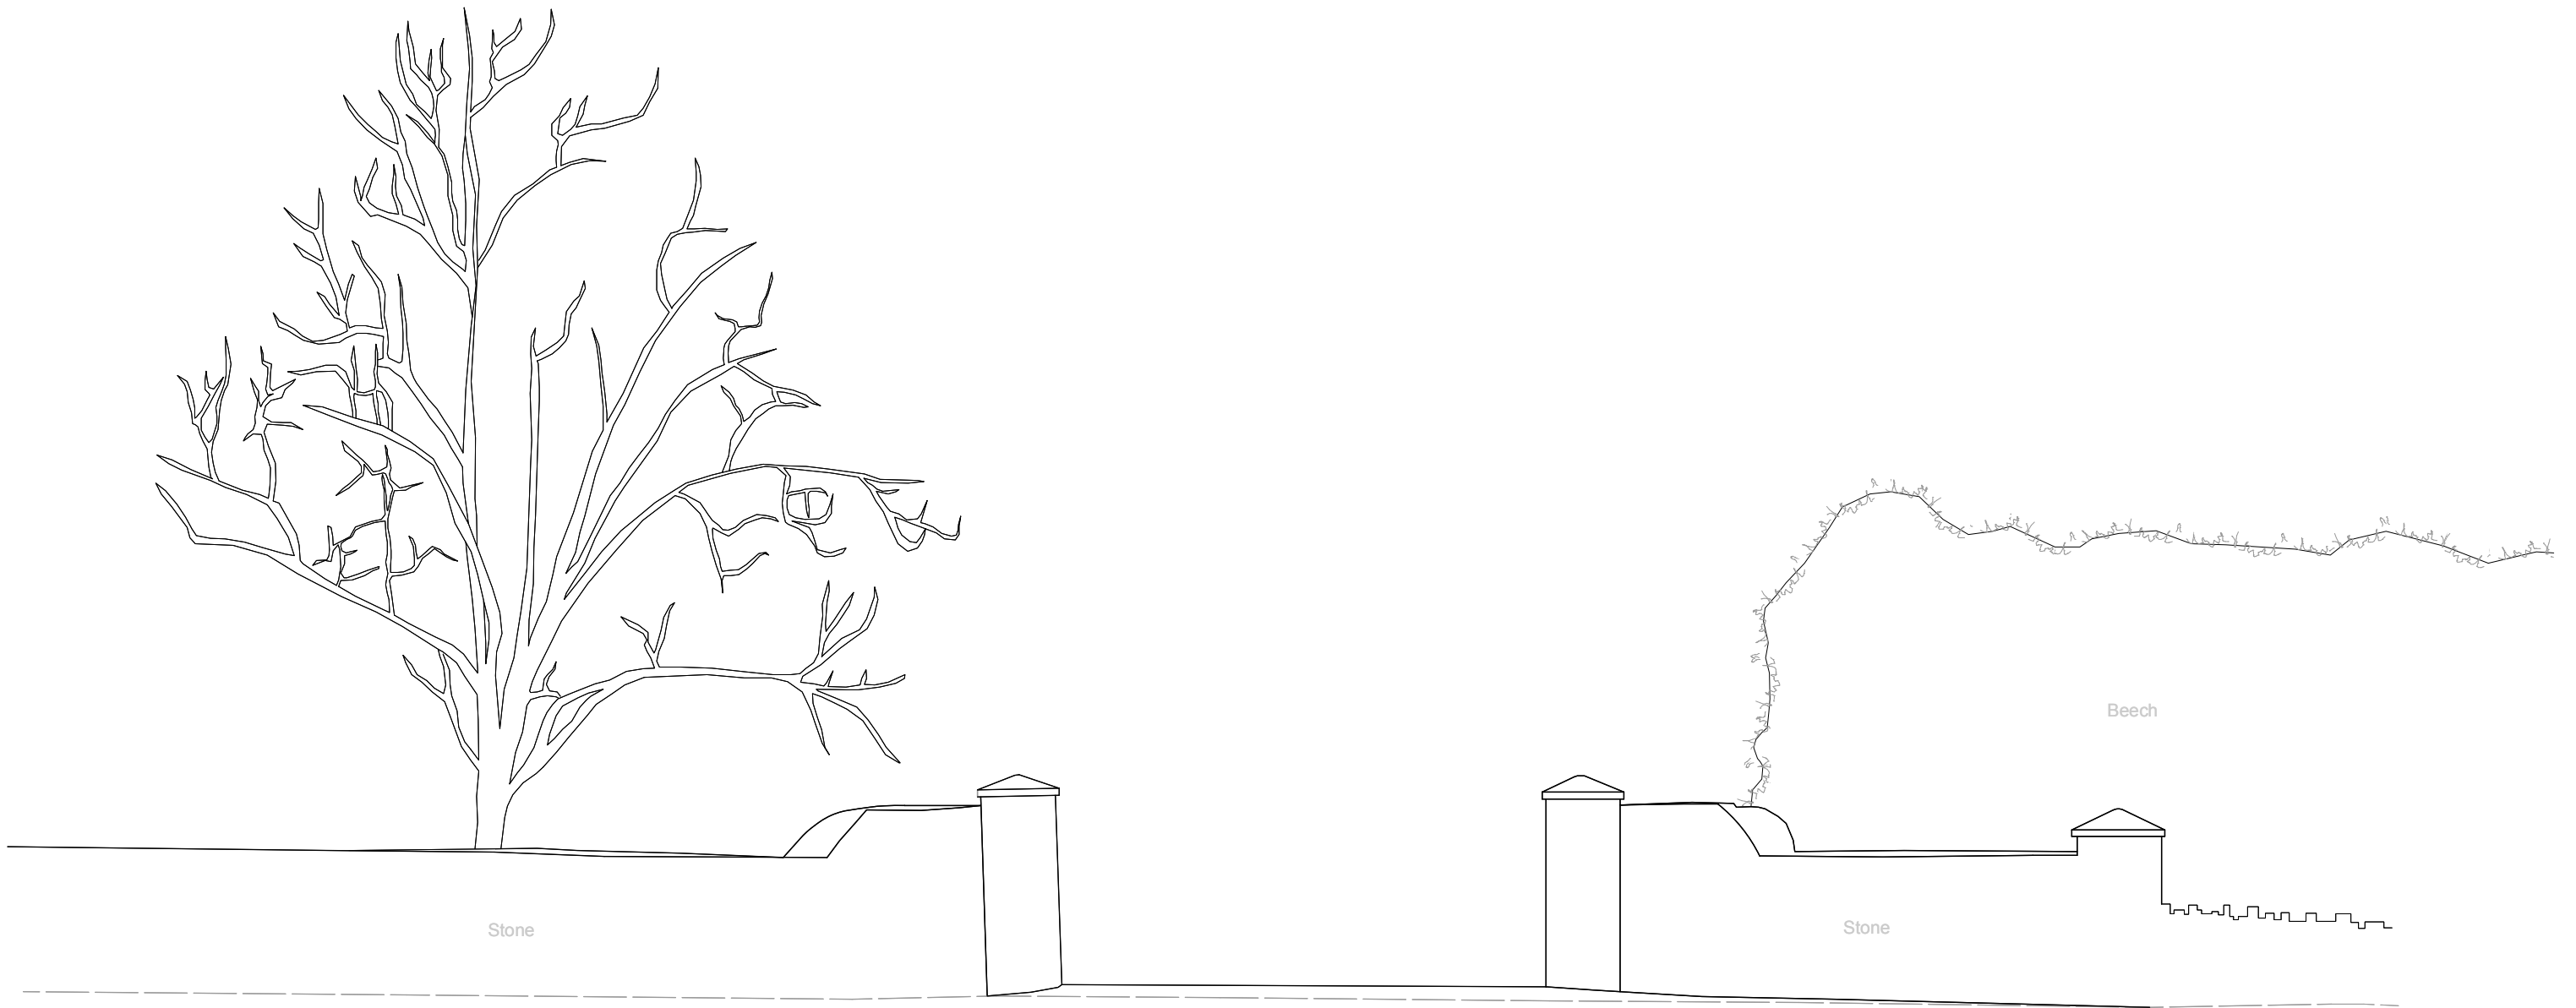

2610 - 02 ELEVATION AS EXISTING
CHURCH FARM HOUSE - GATEWAY

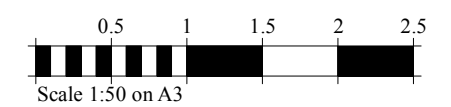

2026.02.18