





© This drawing is subject to copyright.
All dimensions are in millimetres.
Use figured dimensions only & all dimensions
to be checked on site.

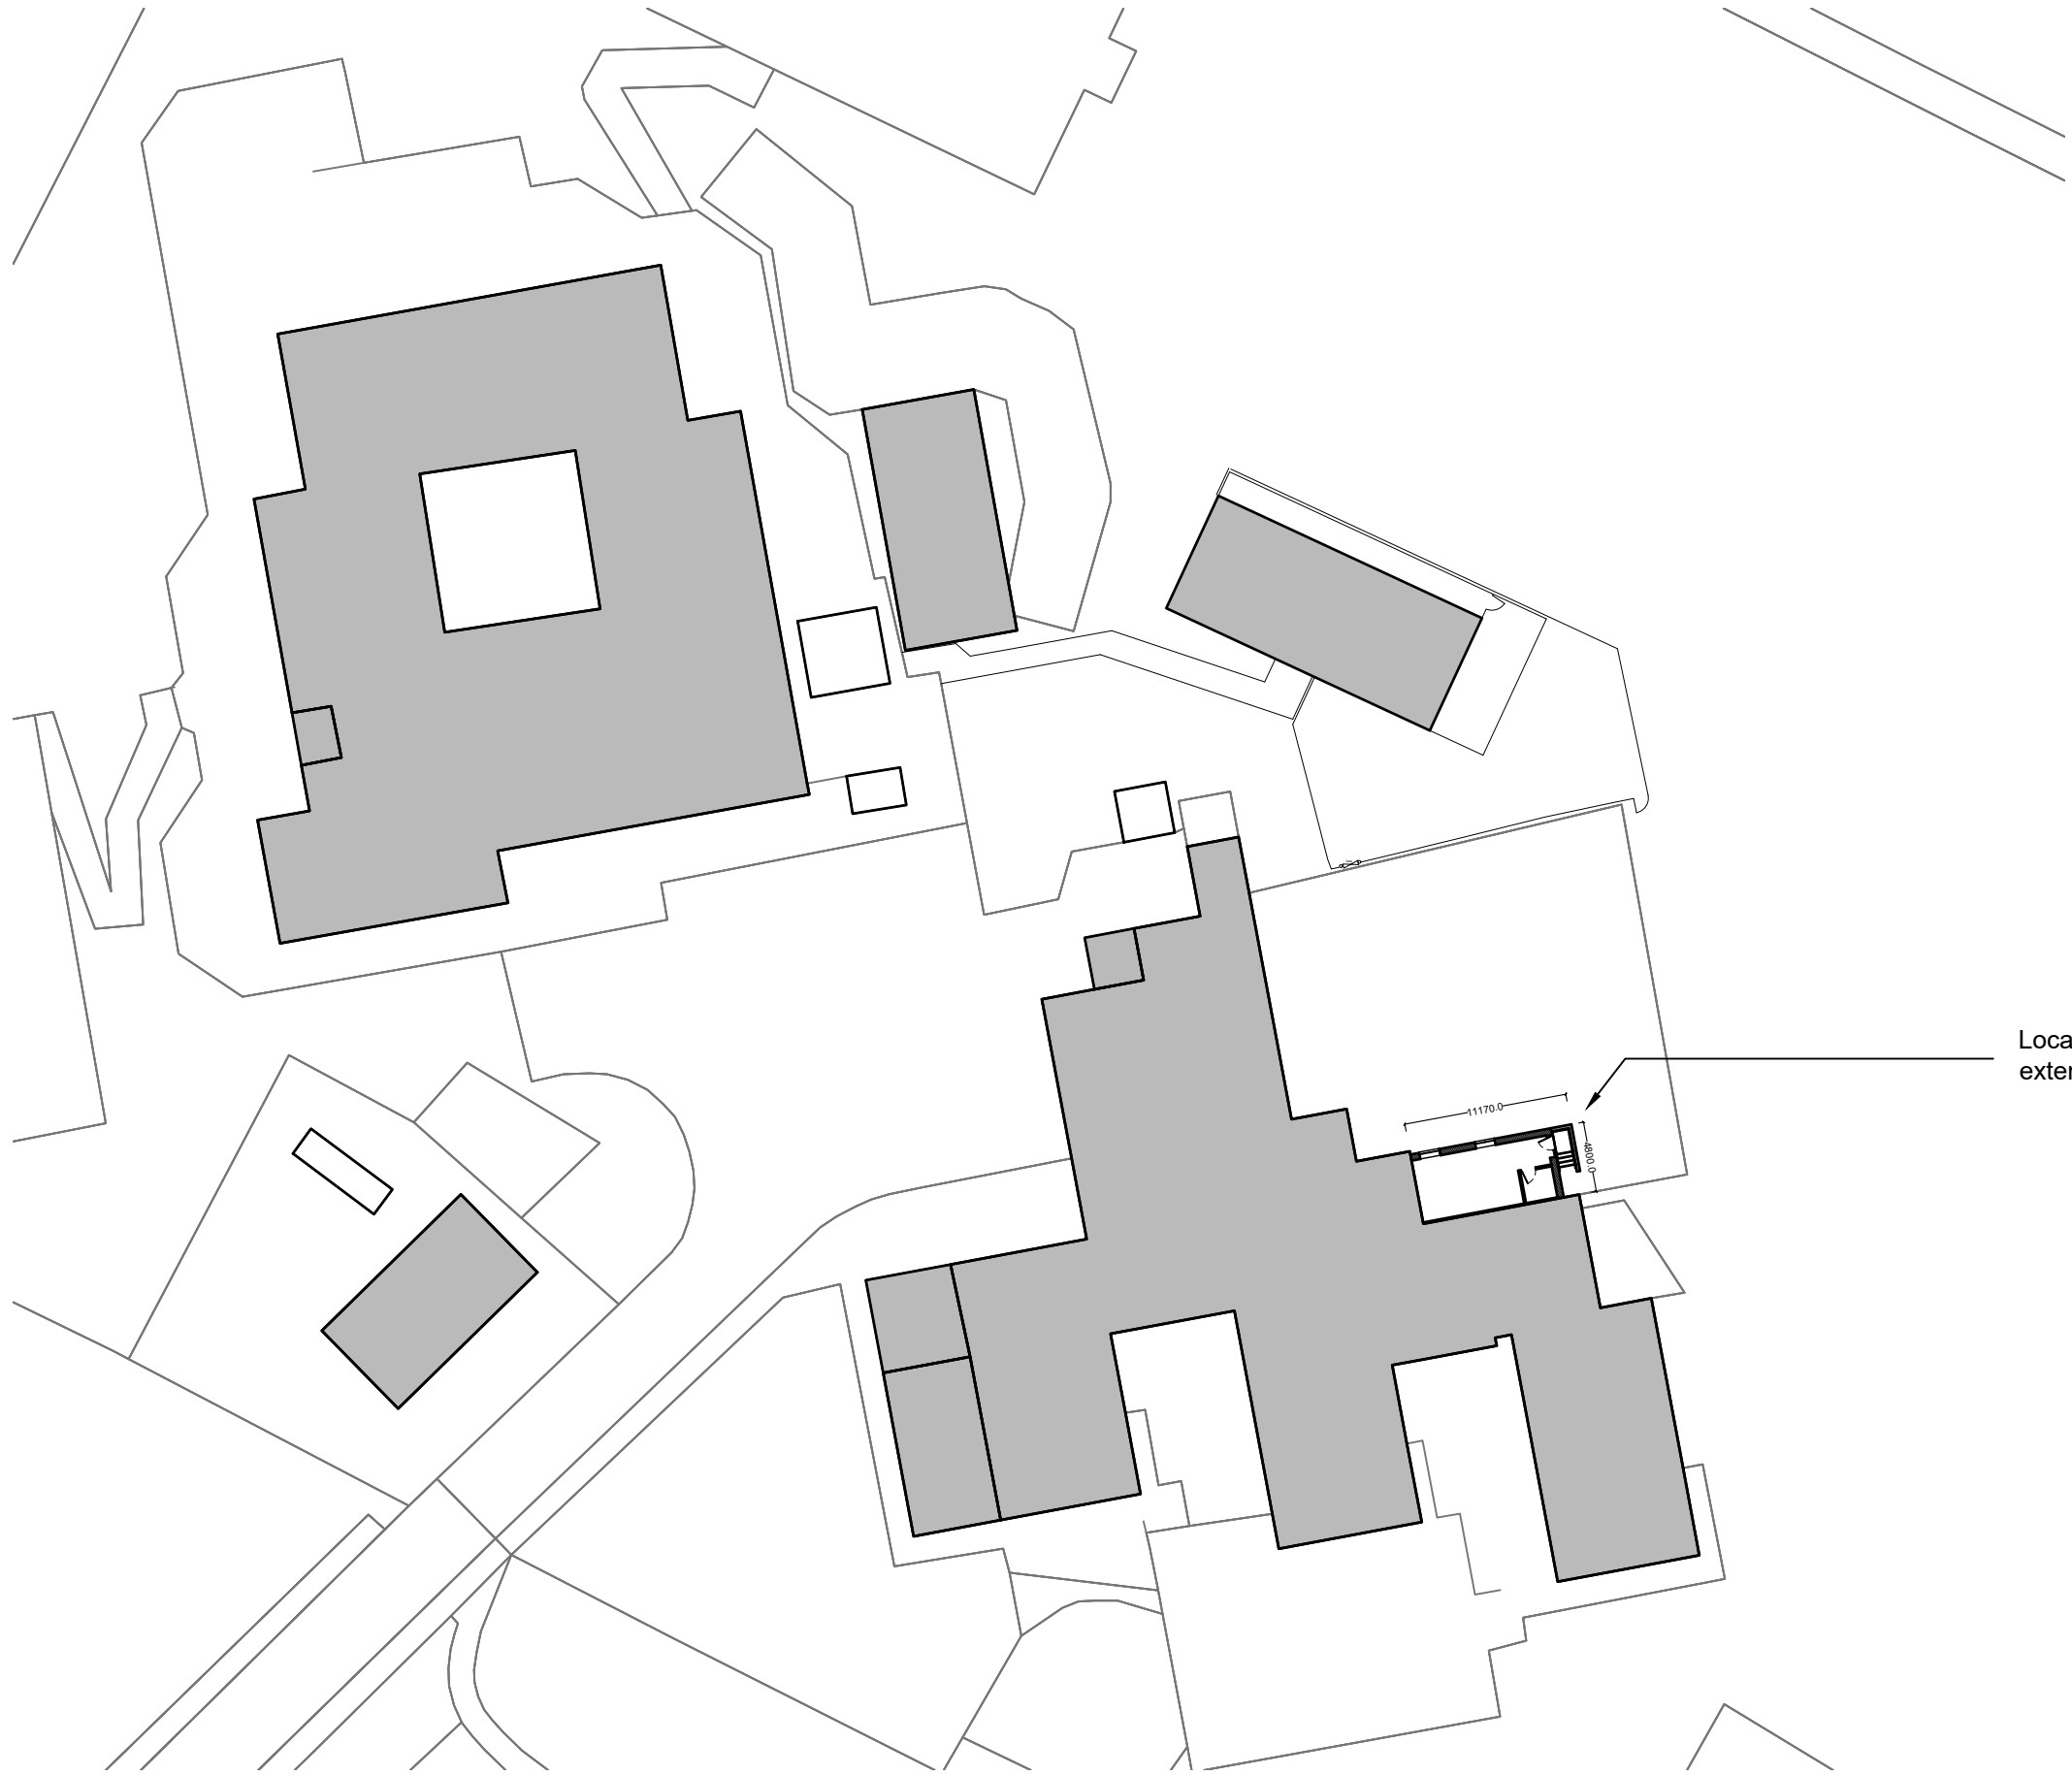

Site Location Plan

Scale 1:500 @ A3

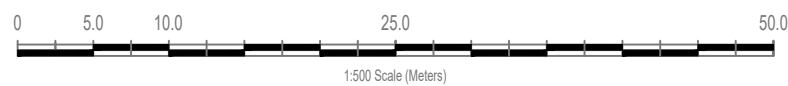

Rev	Description	Date
-	-	-



Registered Office
42 Nightingale Way
South Cerney
Glos, GL7 5WB

Client
The White Horse Federation

Project Title
Zouch Academy
Proposed Kitchen Extension

Drawing Title
Site Block Plan- Proposed

Project No.	Drawing Number	Drawn By
WP-1201	PR-002	PO'C
Scale	Drawing Status	Checked By
1:500 @ A3	Proposed	PO'C