




2 LH END
1 : 40

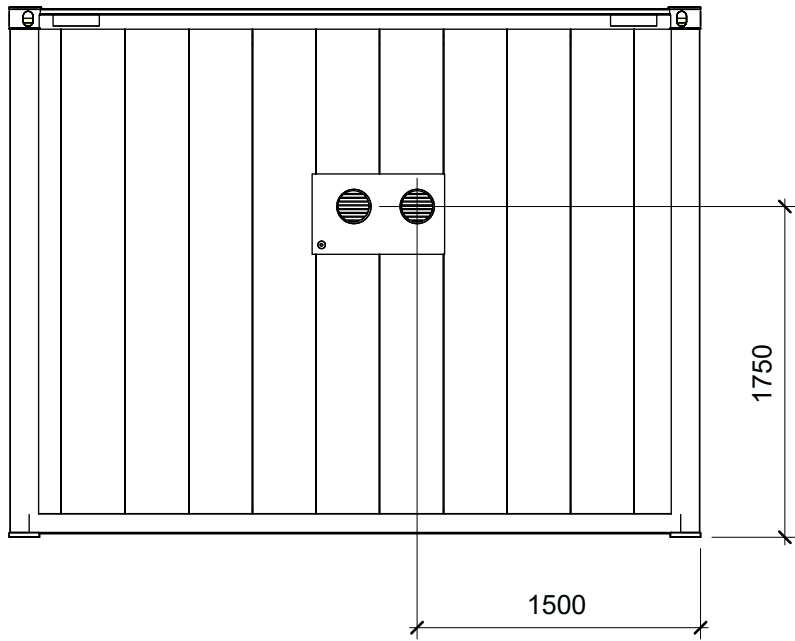



1 FRONT
1 : 40

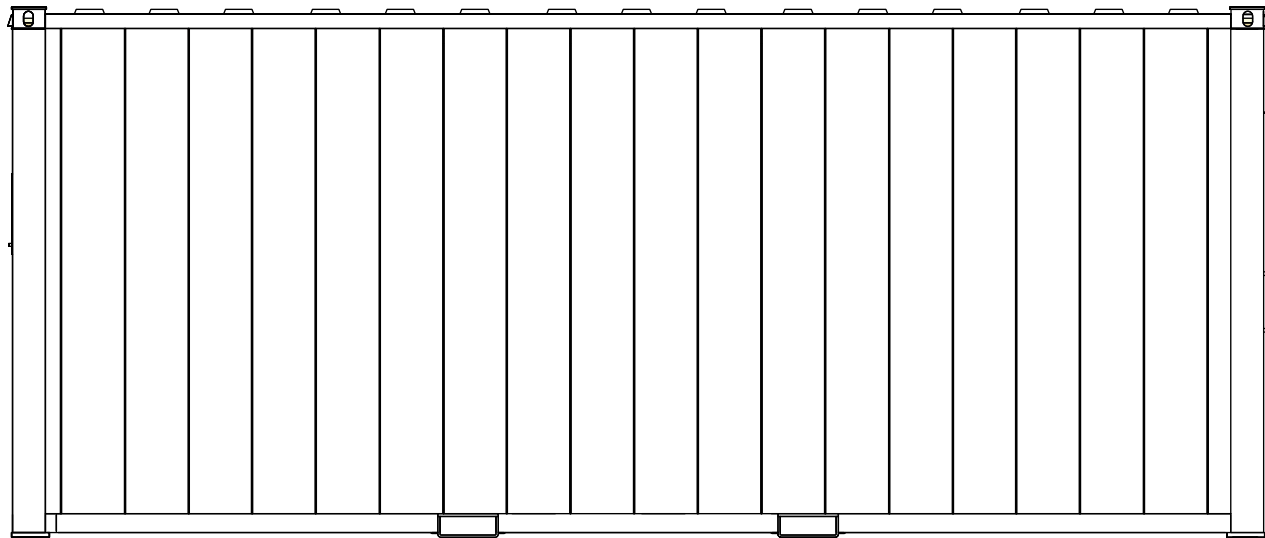

4 RH END
1 : 40

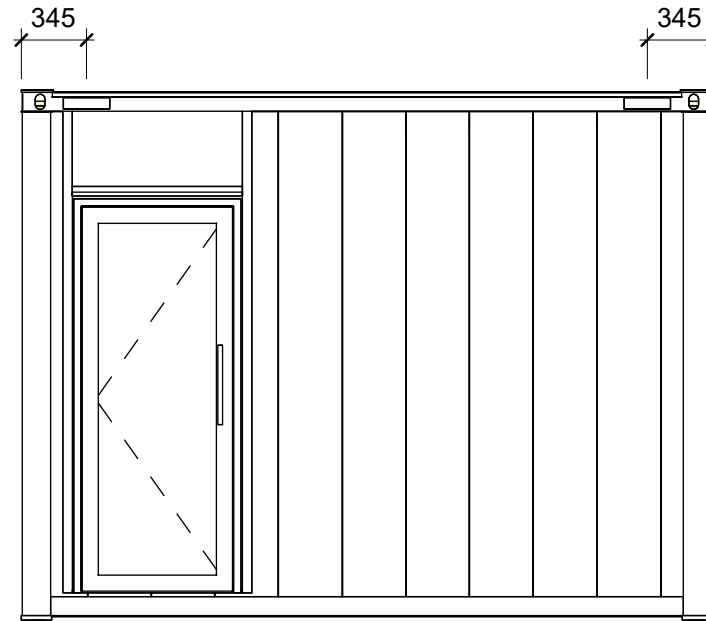

3 REAR
1 : 40

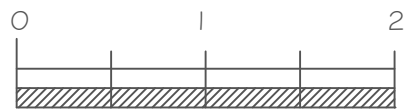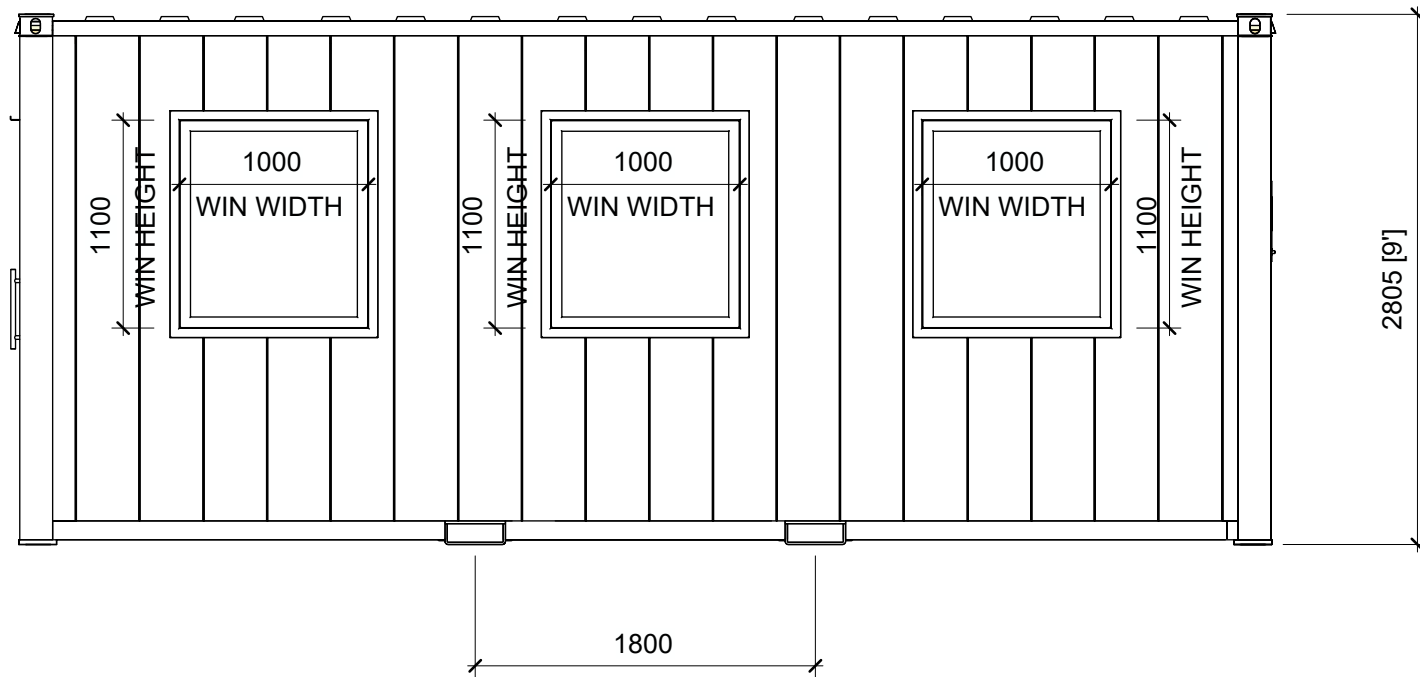

This Document Remains The Property Of: Newspace Containers Ltd, Units 30-31, Lydney Ind. Est, Harbour Road, Lydney, Gloucestershire. GL15 4EJ. Tel. No. 01594 839243 And Should Not Be Copied Or Used Without Express Permission.



NewSpace
CREATING ACCOMMODATION

CLIENT:
Greenway

PROJECT NUMBER:
NS00500-GRT-OP-2212

DRAWING NAME:
Elevations

DRAWING NUMBER:
02

REV: B REV DATE: 04/03/24

REVISION DESCRIPTION:
LENGTH CHANGED

DRAWN BY: DR CHECKED BY: MB

DRAWING STATUS:
FOR INFORMATION

SCALE: 1 : 40