
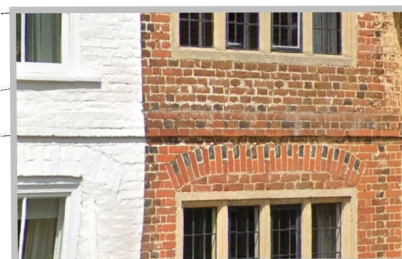



HW
01/12/25

Orange-red brickwork
to first floor
Also garage and to
porch surround

Natural slate
covered roof

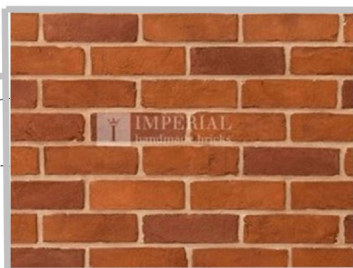

Projecting 3-course
brick 'string' detail
15no. solar
PV panels
(recessed)

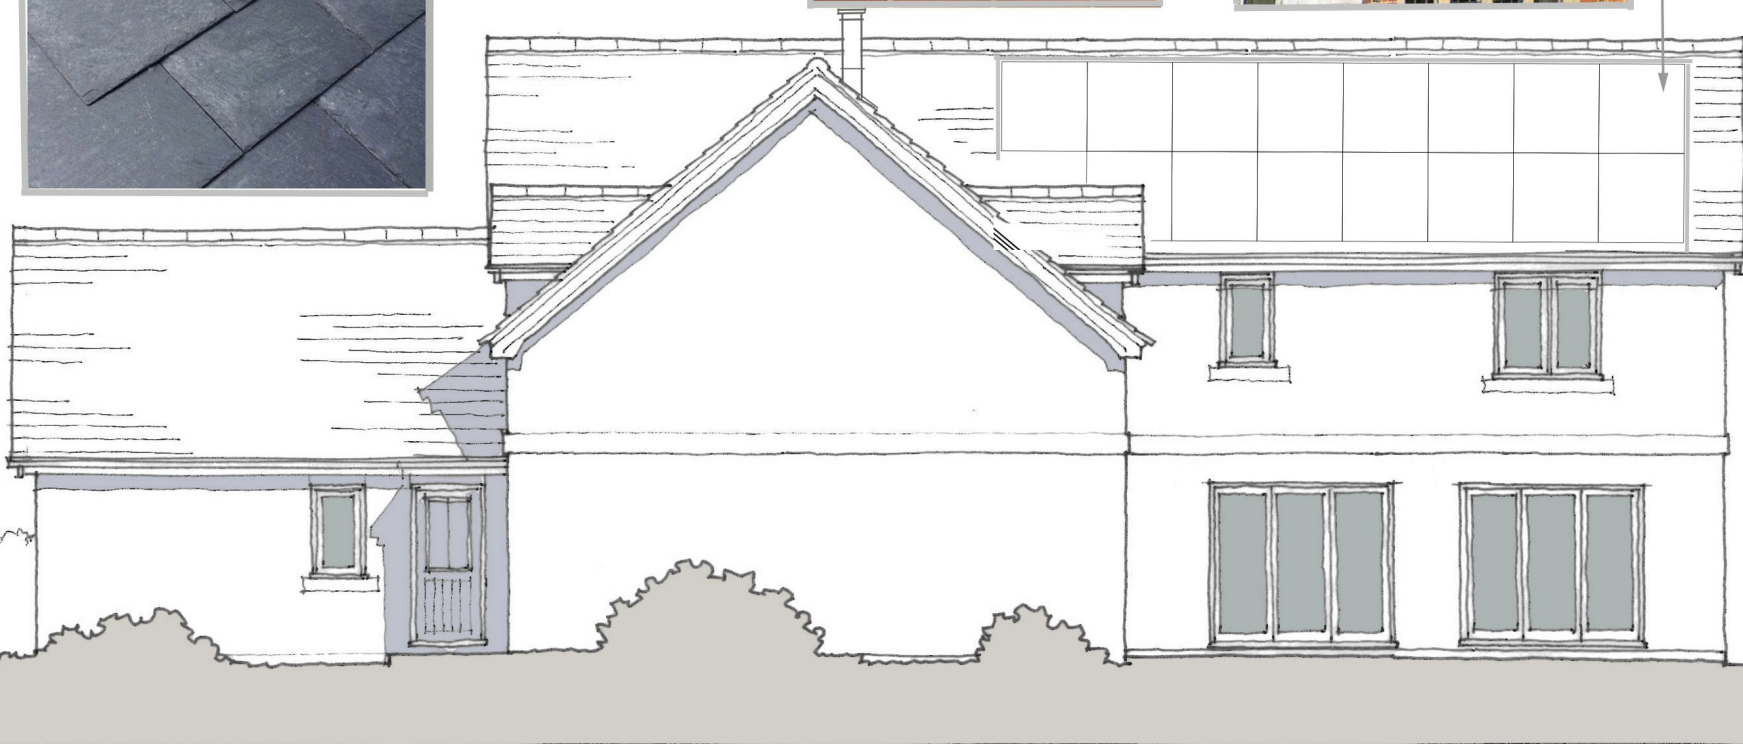

SOUTH-WEST ELEVATION



Woodburner flue
in black finish

NORTH-WEST ELEVATION

5no. solar PV panels
recessed into slate roof

Oak details to
main entrance

Flush-casement windows
to be in white



NORTH-EAST ELEVATION



Recon. stone cills

Front door and garage doors are to be grey



SOUTH-EAST ELEVATION

Chalk-colour Monocouche
render to ground floor
walls, except garage and
porch surround



PROJECT

Three Ways, Seend.



REVISION DATE

AMENDMENTS



ALL FIGURED DIMENSIONS ARE TO BE TAKEN IN PREFERENCE TO SCALED DIMENSIONS AND ANY INACCURACIES ARE TO BE REPORTED TO THE ARCHITECT. DIMENSIONS TO BE CHECKED ON SITE BEFORE ANY WORK IS PUT IN HAND OR PREFABRICATED. COPYRIGHT OF THIS DRAWING IS RETAINED BY THE ARCHITECT AND IT MUST NOT BE REPRODUCED WITHOUT THEIR WRITTEN CONSENT.

Proposed elevations
1:100 @ A3
MATHEWSON WATERS ARCHITECTS
The Old Surgery
Crowle Road, Lambourn
Berkshire, RG17 8NR
enquiries@mw-architects.co.uk
01488 73131
www.mw-architects.co.uk
25077-107-C