



planning

CLIENT
Mr & Mrs Williams
ADDRESS
Folly Lane West
Lacock
Chippenham
SN15 2LP

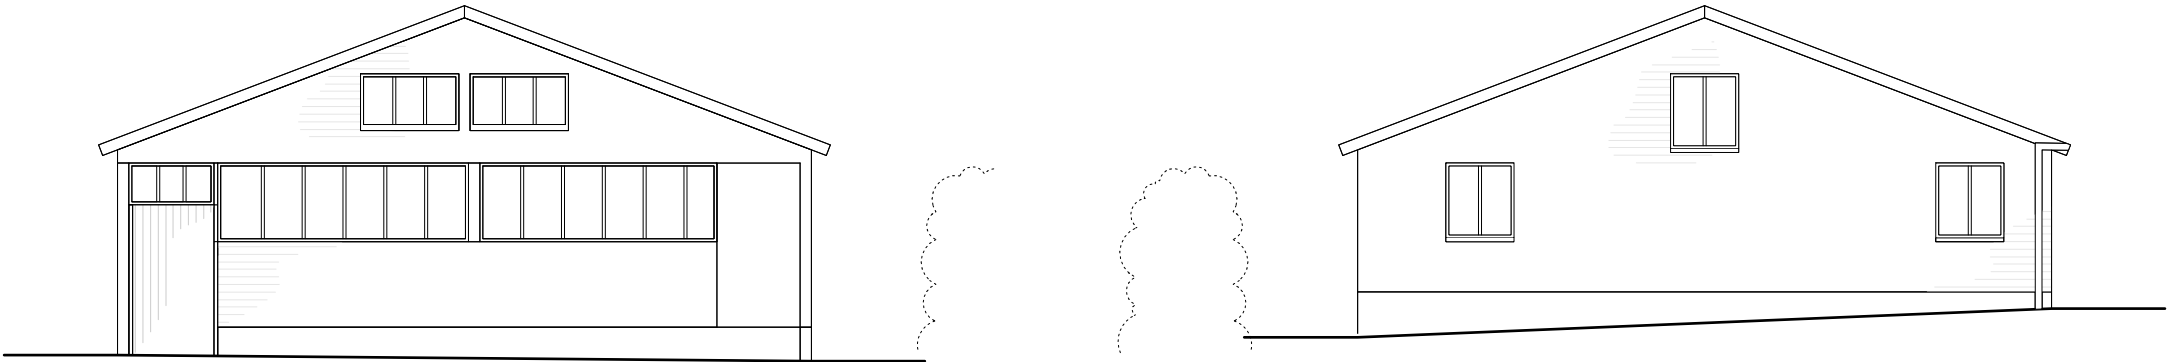


South elevation

North Elevation

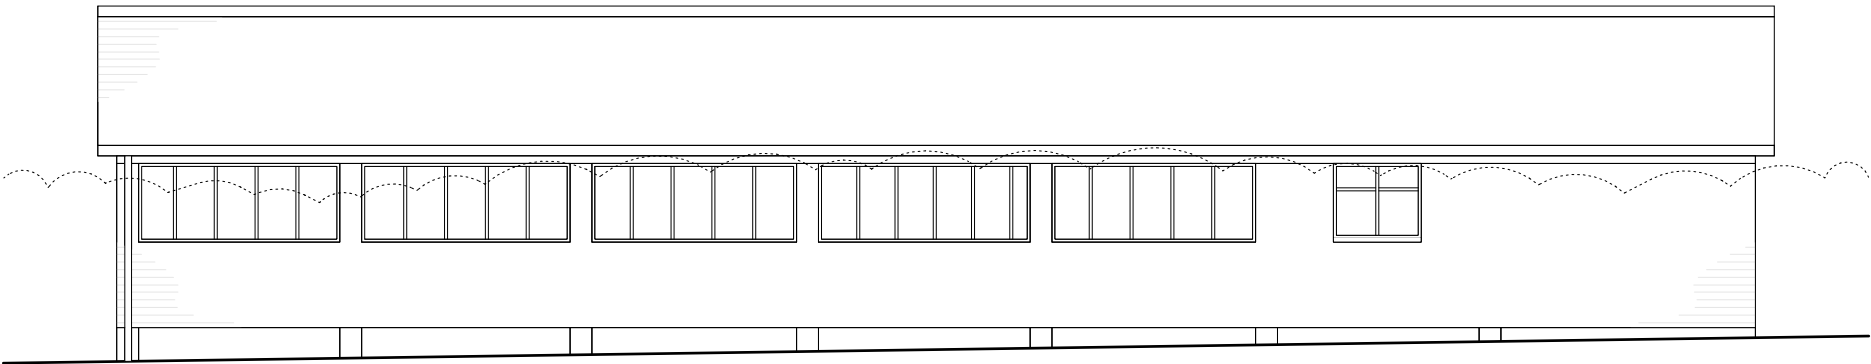

East Elevation

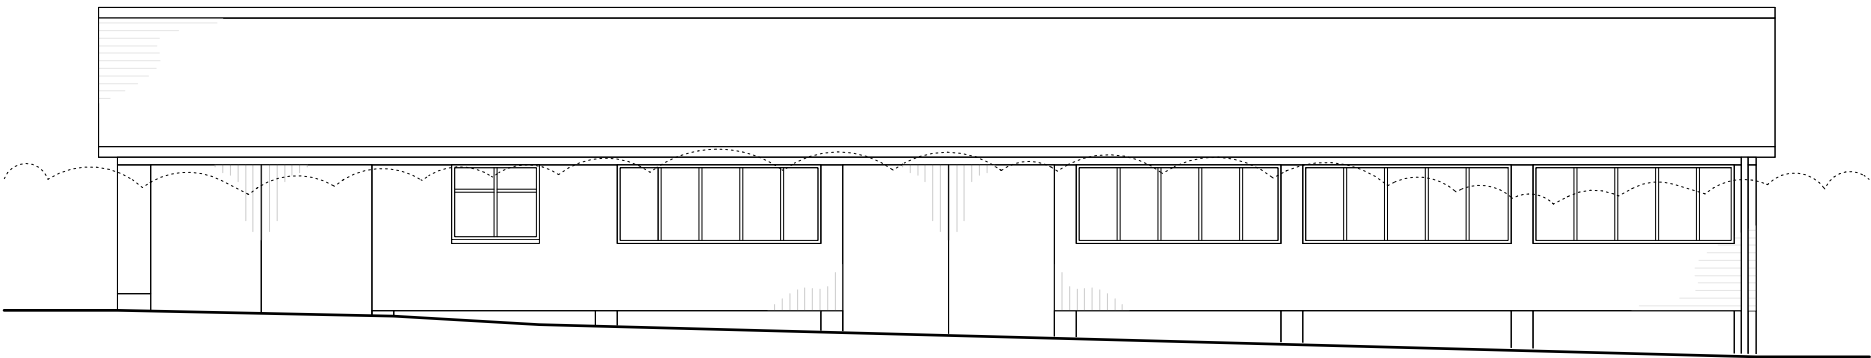

West Elevation

REV.	BY	DATE	NOTES
0		1	2
3		4	5 M

EX elevations

PROJECT	STAGE	DRAWING	REV	DRAWN
735	- 3	- 04		lbby
SCALE	SIZE	CREATION		
1:100	@ A3 L	MAR 2026		